

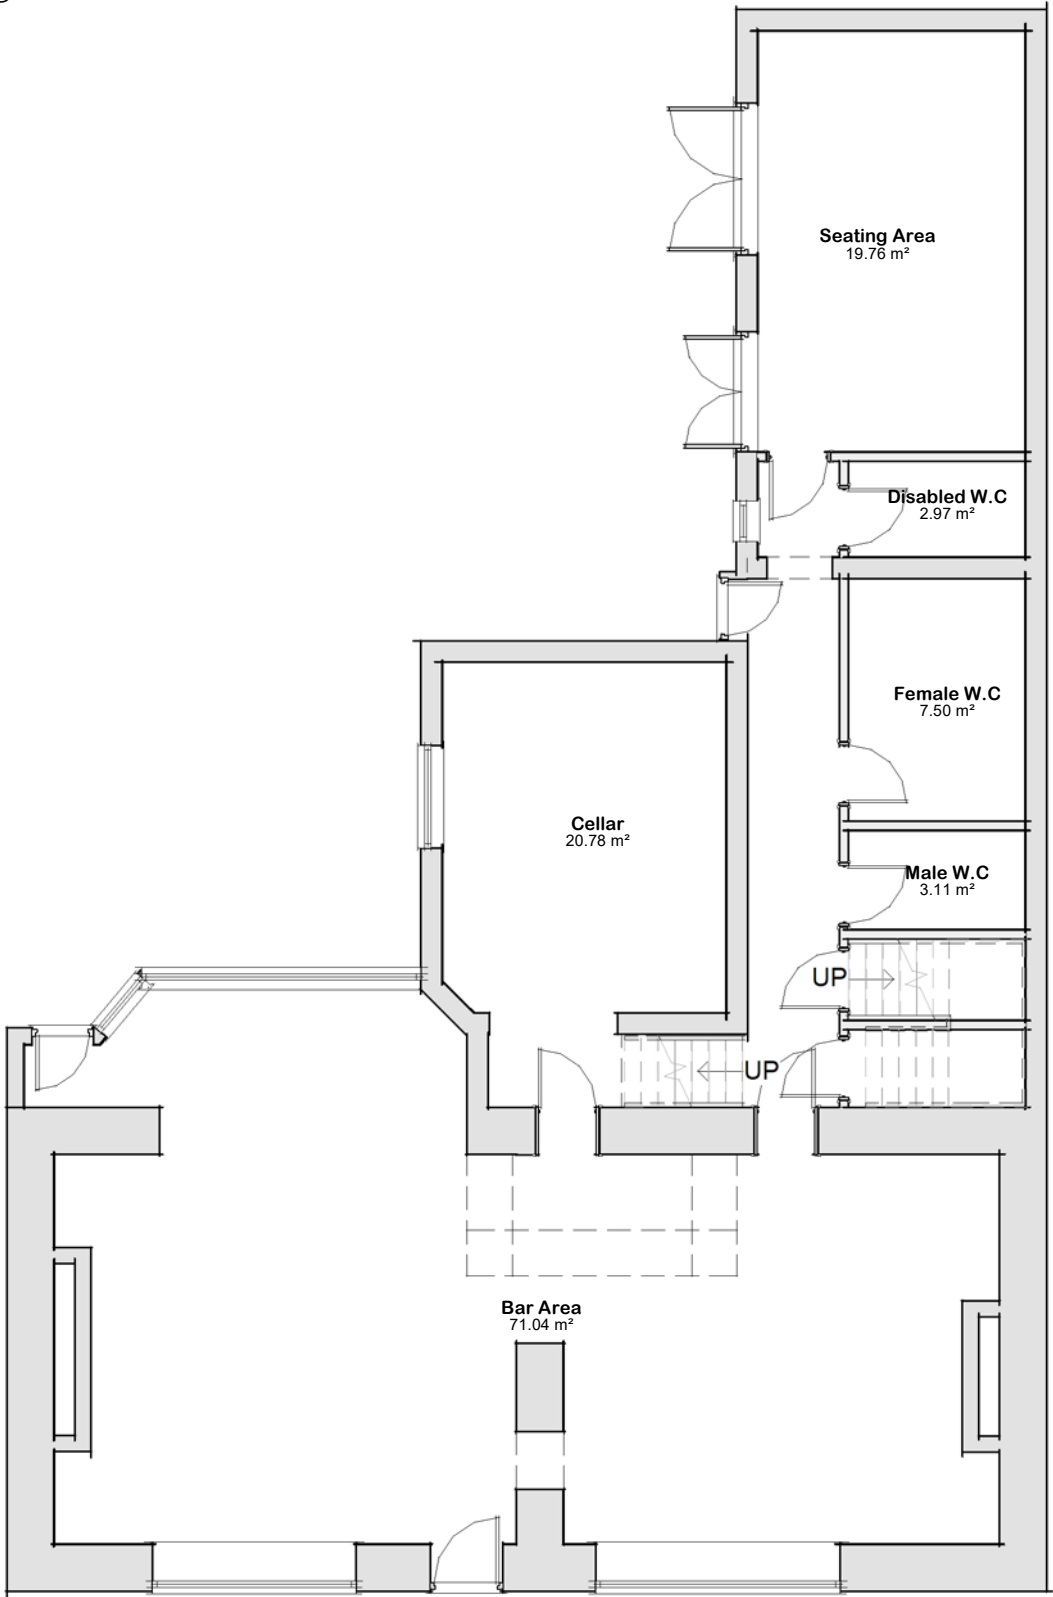


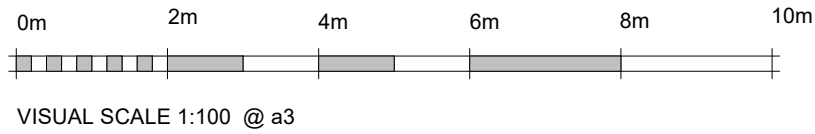

Plan 01 - Ground
1 : 100

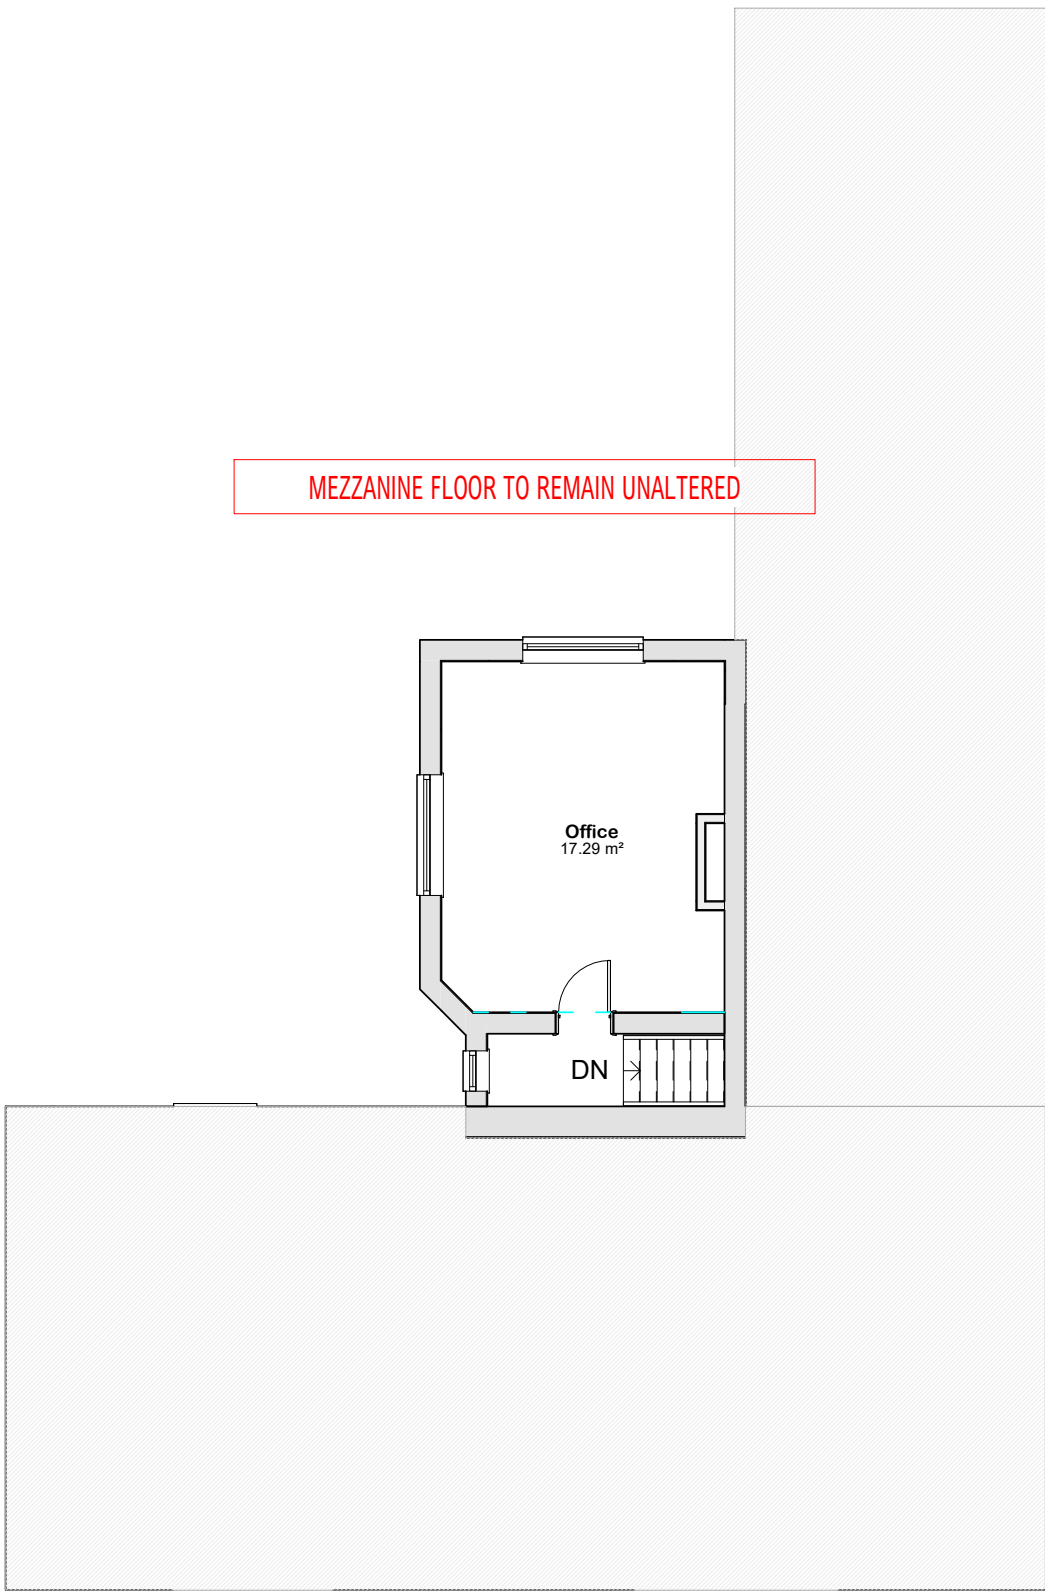

Plan 01/1 - Mezzanine FFL
1 : 100