
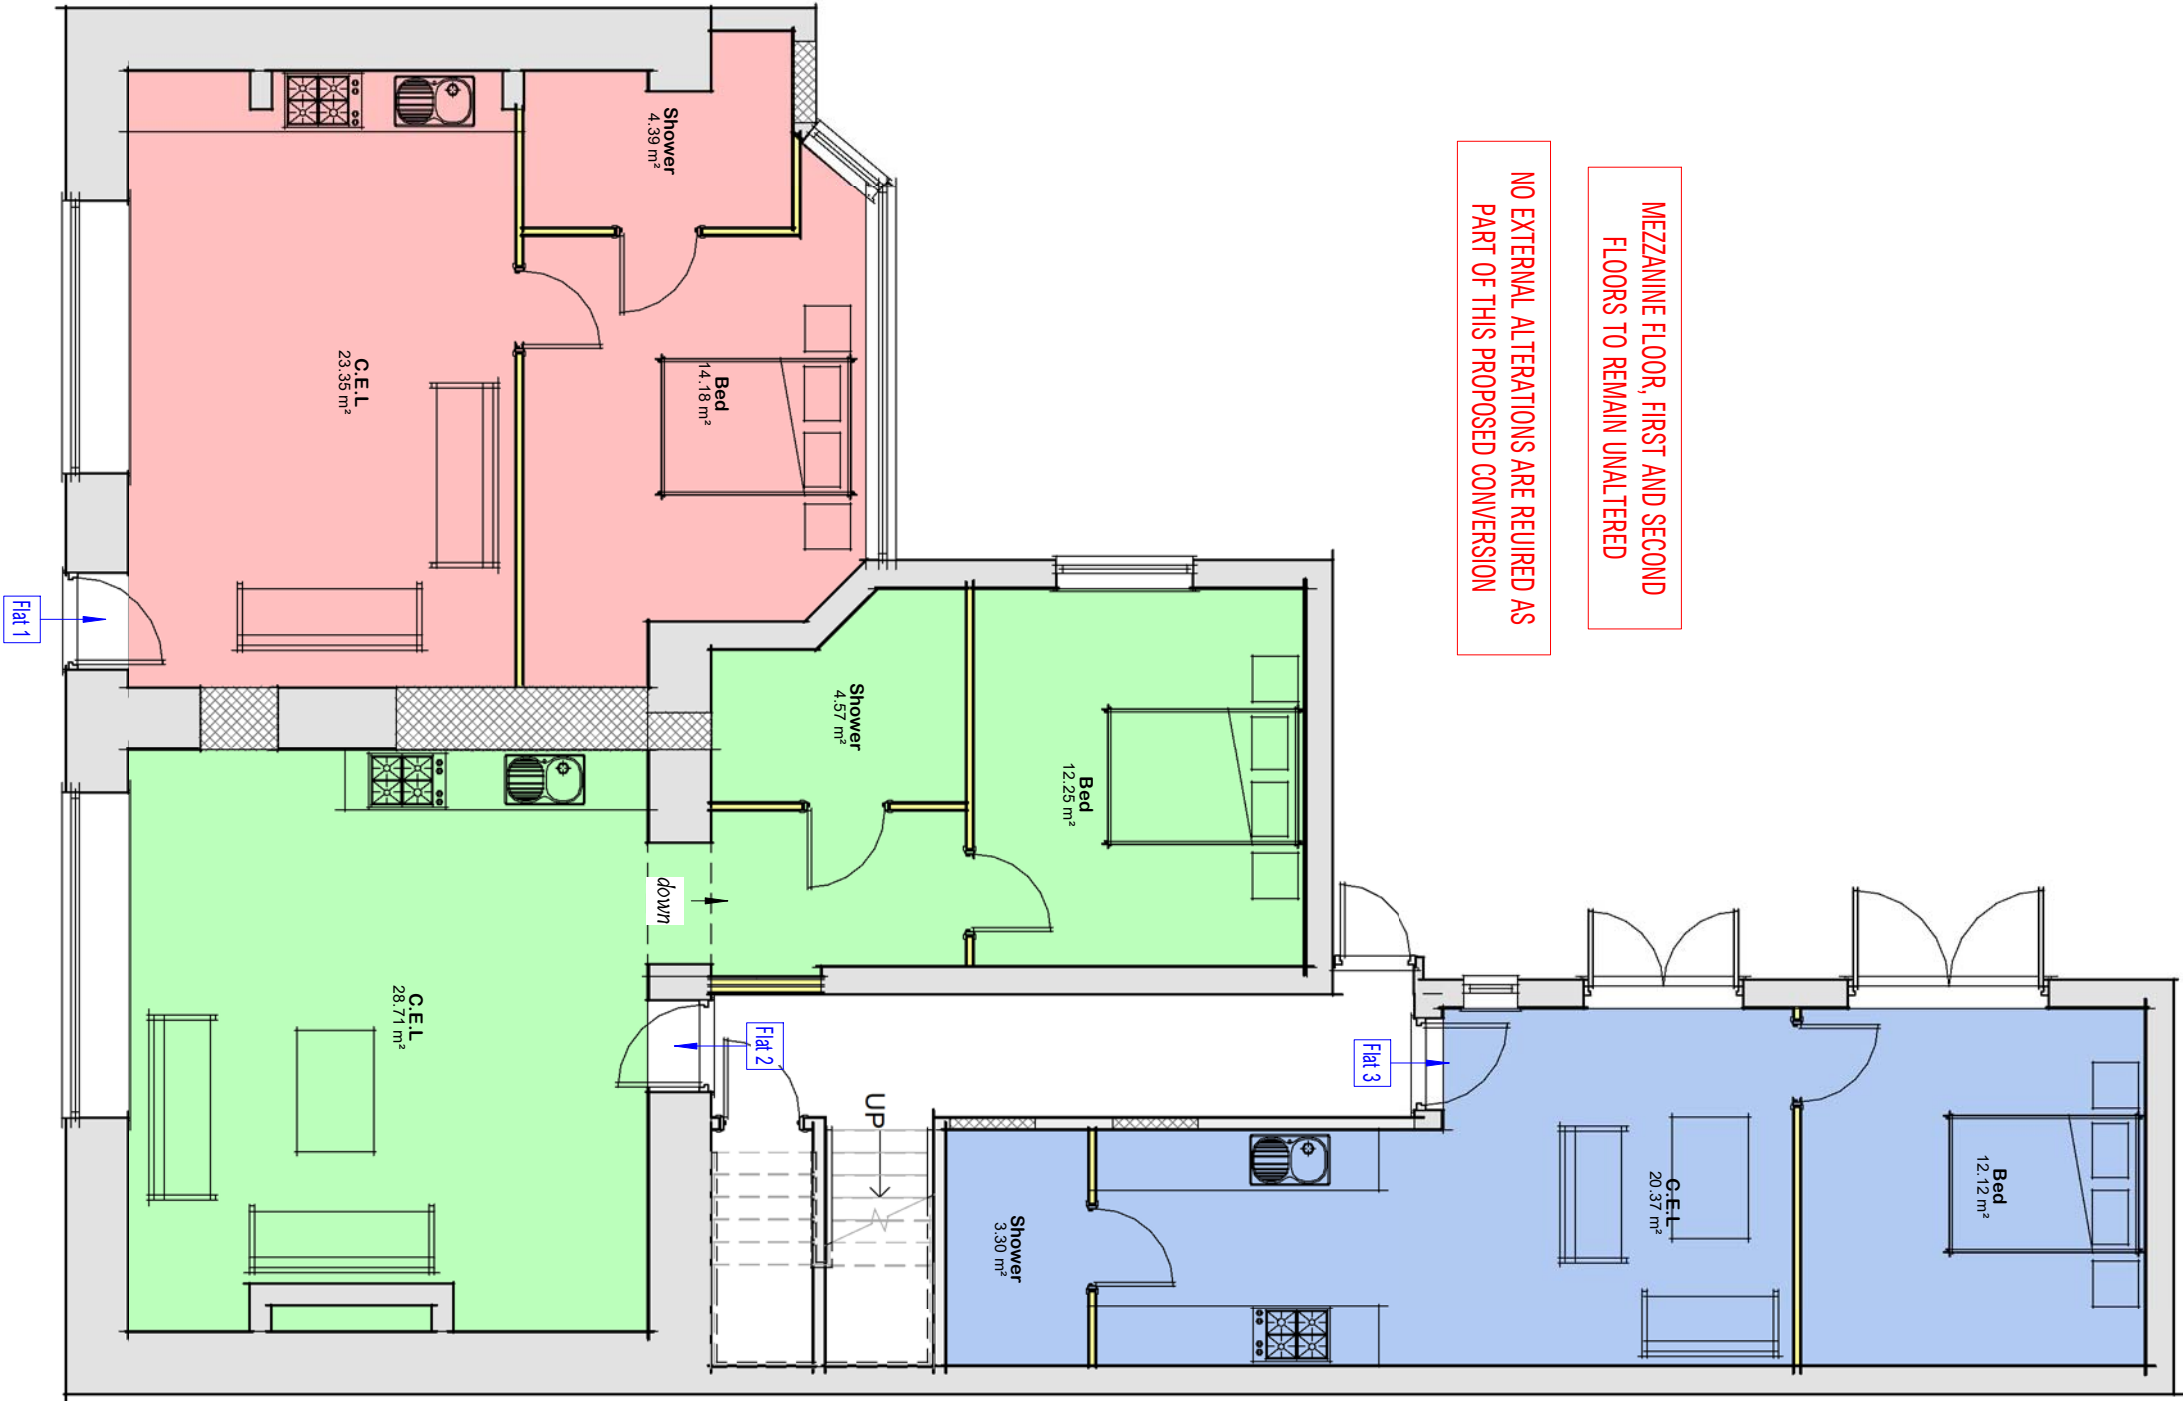


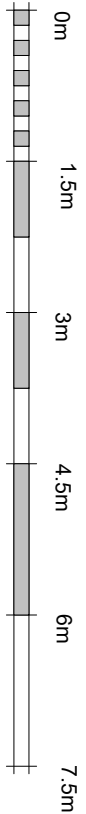

MEZZANINE FLOOR, FIRST AND SECOND
FLOORS TO REMAIN UNALTERED

NO EXTERNAL ALTERATIONS ARE REQUIRED AS
PART OF THIS PROPOSED CONVERSION

Proposed Ground Floor Layout

Drg No 2810 - 05