
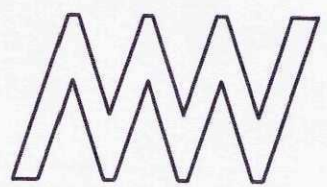
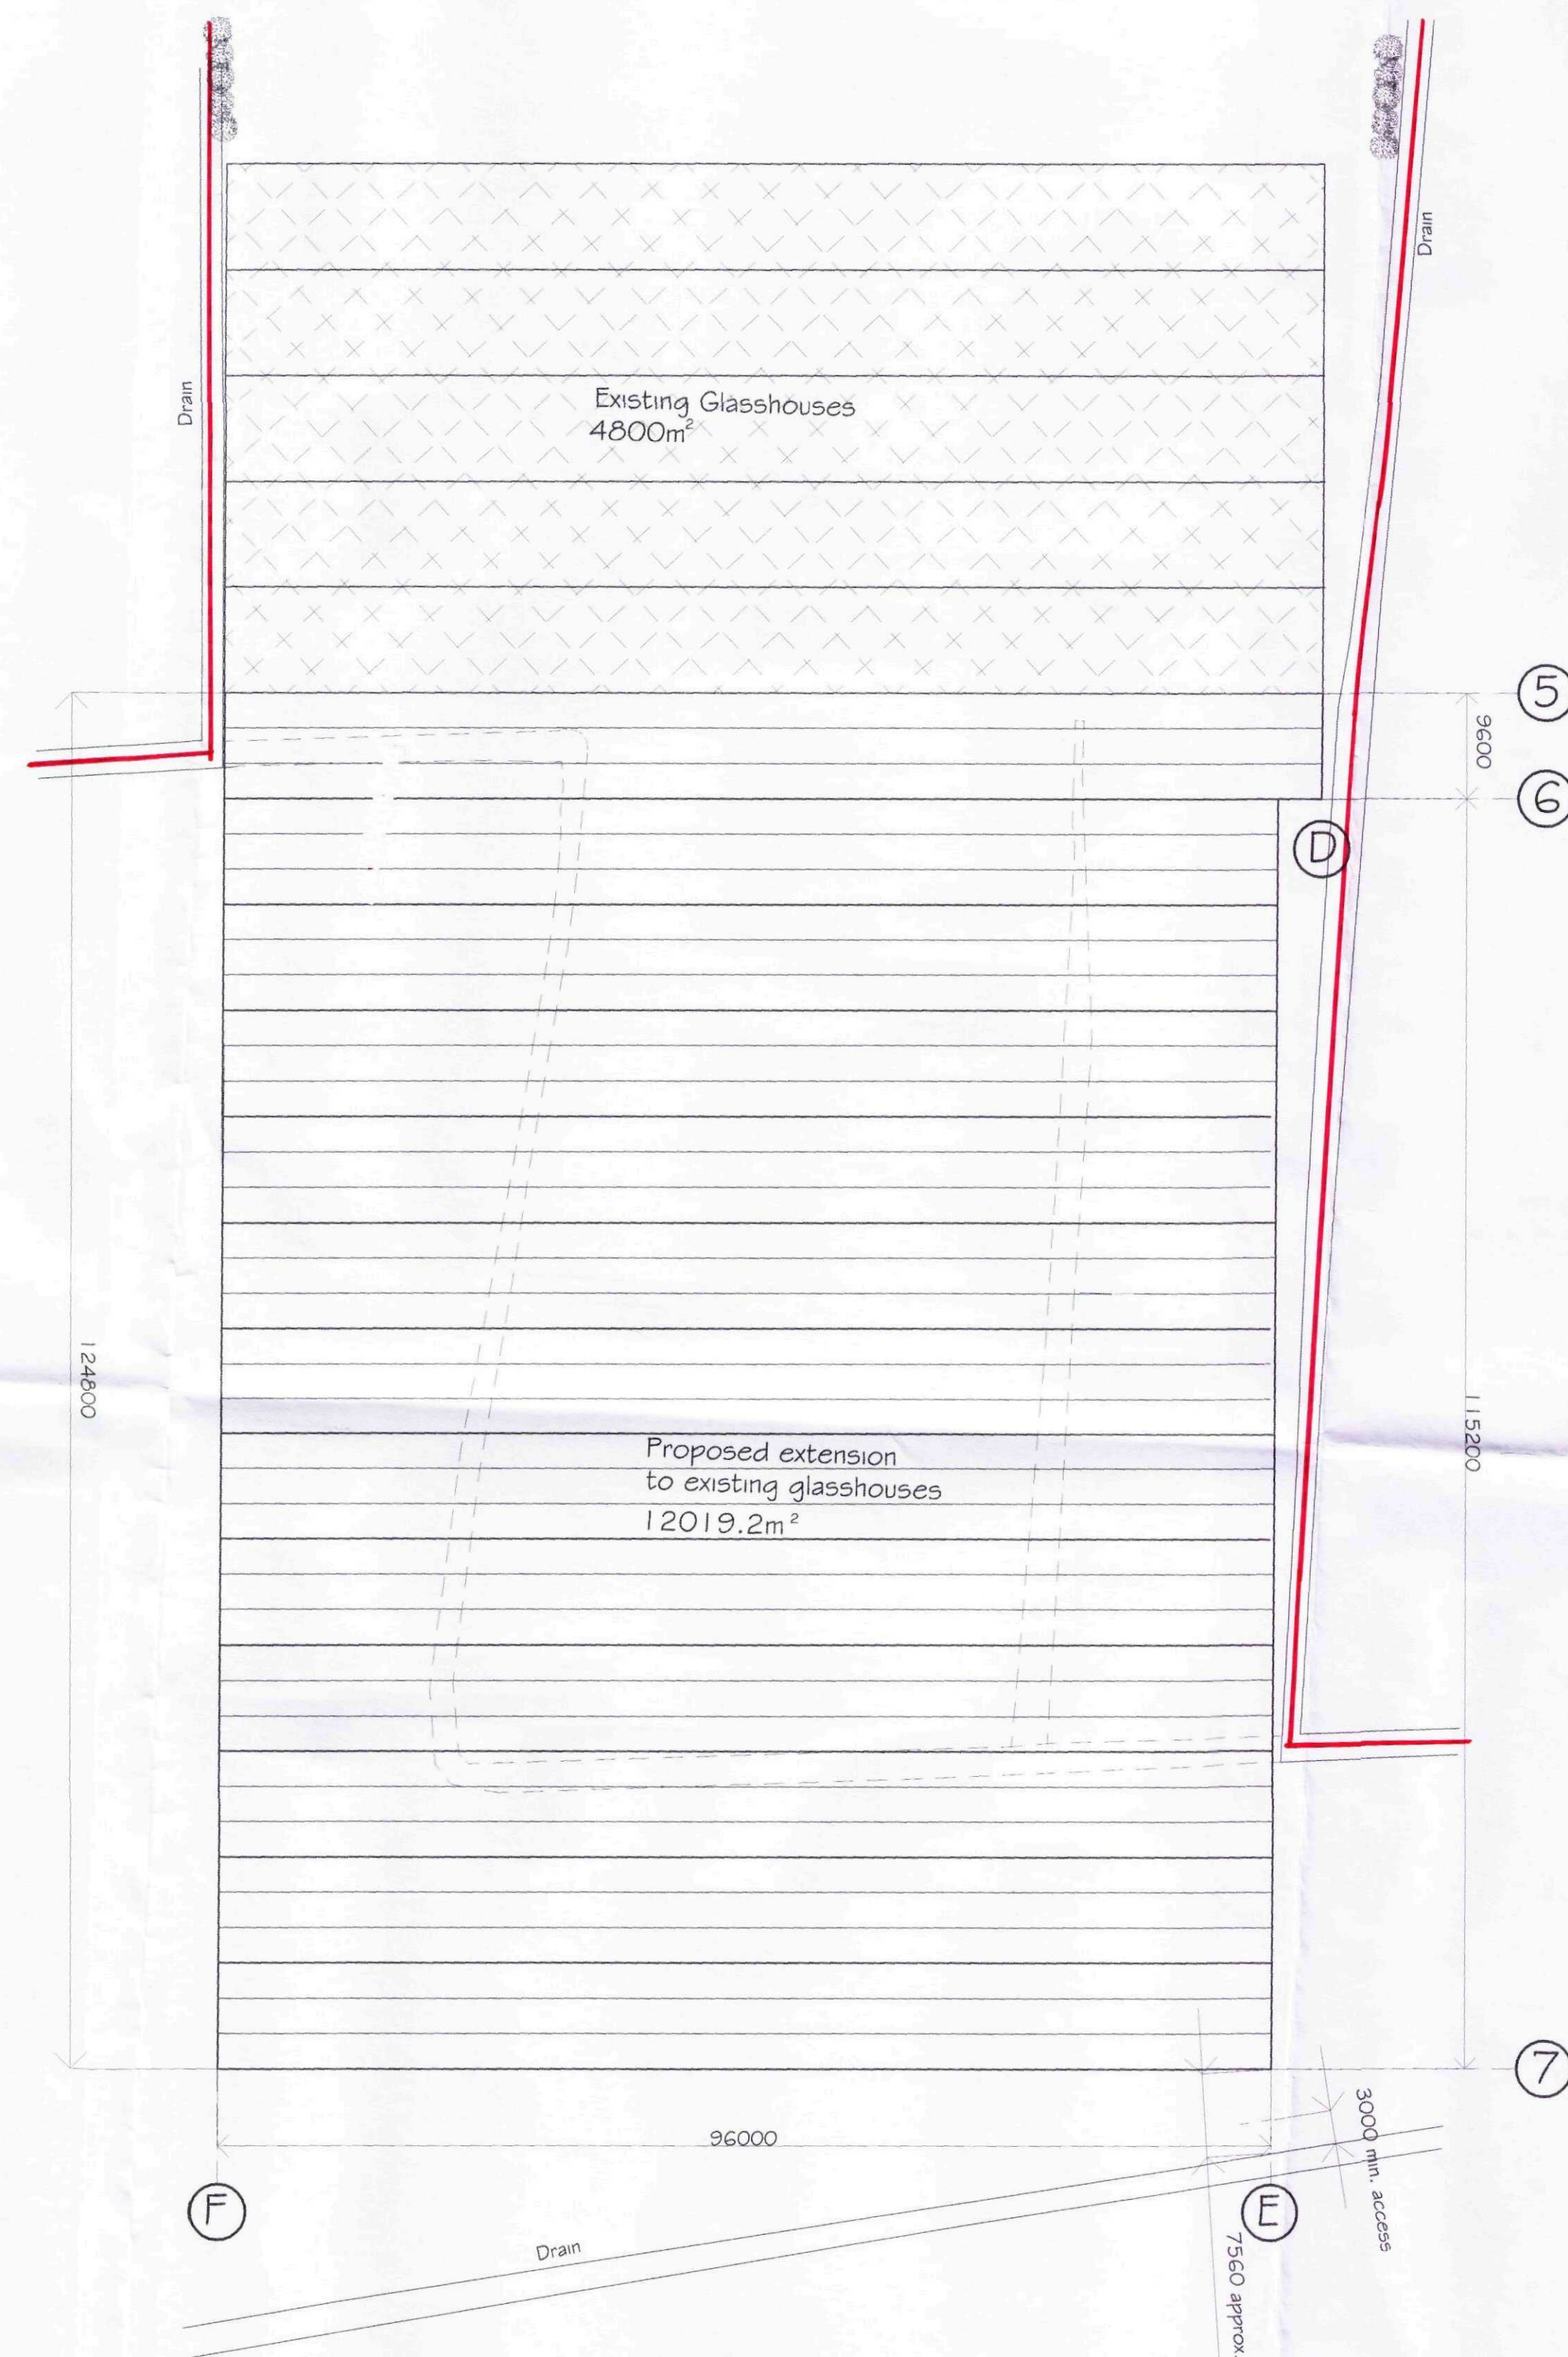


Approx. Site Area subject to accurate site survey = 9 ha


This drawing to be read in conjunction with drawing 301/2/2011 & 301/3/2011


SHDC
Planning & Development
11 APR 2011
Ref: 0263-11

REVISIONS		BY	DATE
DRAWN	MJW	DATE	22/2/11
SCALE	1 / 1250	CHECKED	
CLIENT Lansel Nursery Ltd Holbeach Road Spalding Lincs PE12 6JR			
PROJECT Proposed extensions to existing glasshouses & construction of new reservoir			
DETAILS Location Plan (Proposed Site Layout)			
 Malcolm Watson architectural - detailing services Residential - Commercial - Industrial - Agricultural Planning & Building Regulations Submissions 13 Wimberley Way, Finchbeck, Spalding, Lincs. PE11 3RY. Tel / Fax : 01775 767650 email : mjw.13@btinternet.com			
DRWG No. 301/1/2011			

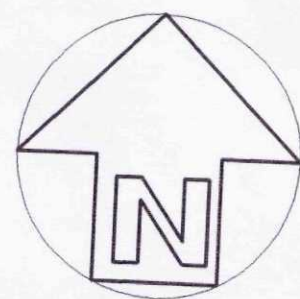


SHDC
Planning & Development
11 APR 2011
Ref: 0263-11

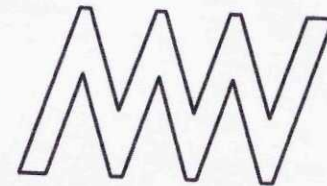REVISIONS				BY	DATE
DRAWN	MJW	DATE	22/2/11		
SCALE	1 / 500	CHECKED			
CLIENT					
Lansley Nursery Ltd Holbeach Road Spalding Lincs PE12 6JR					
PROJECT					
Proposed extensions to existing glasshouses & construction of new reservoir					
DETAILS					
Block Plan					
 Malcolm Watson architectural - detailing services Residential - Commercial - Industrial - Agricultural Planning & Building Regulations Submissions 13 Wimberley Way, Pochterbeck, Spalding, Lincs. PE11 3RY. Tel / Fax : 01775 767650 email : mjw.13@btinternet.com					

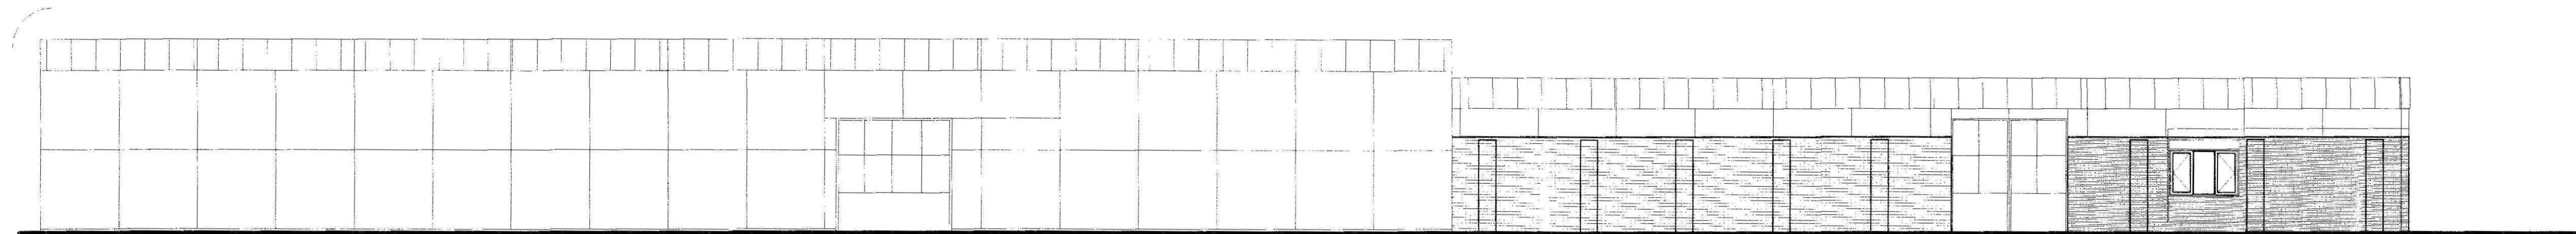


Existing Front Elevation (Grid Line 2)
Fronting onto Holbeach Road

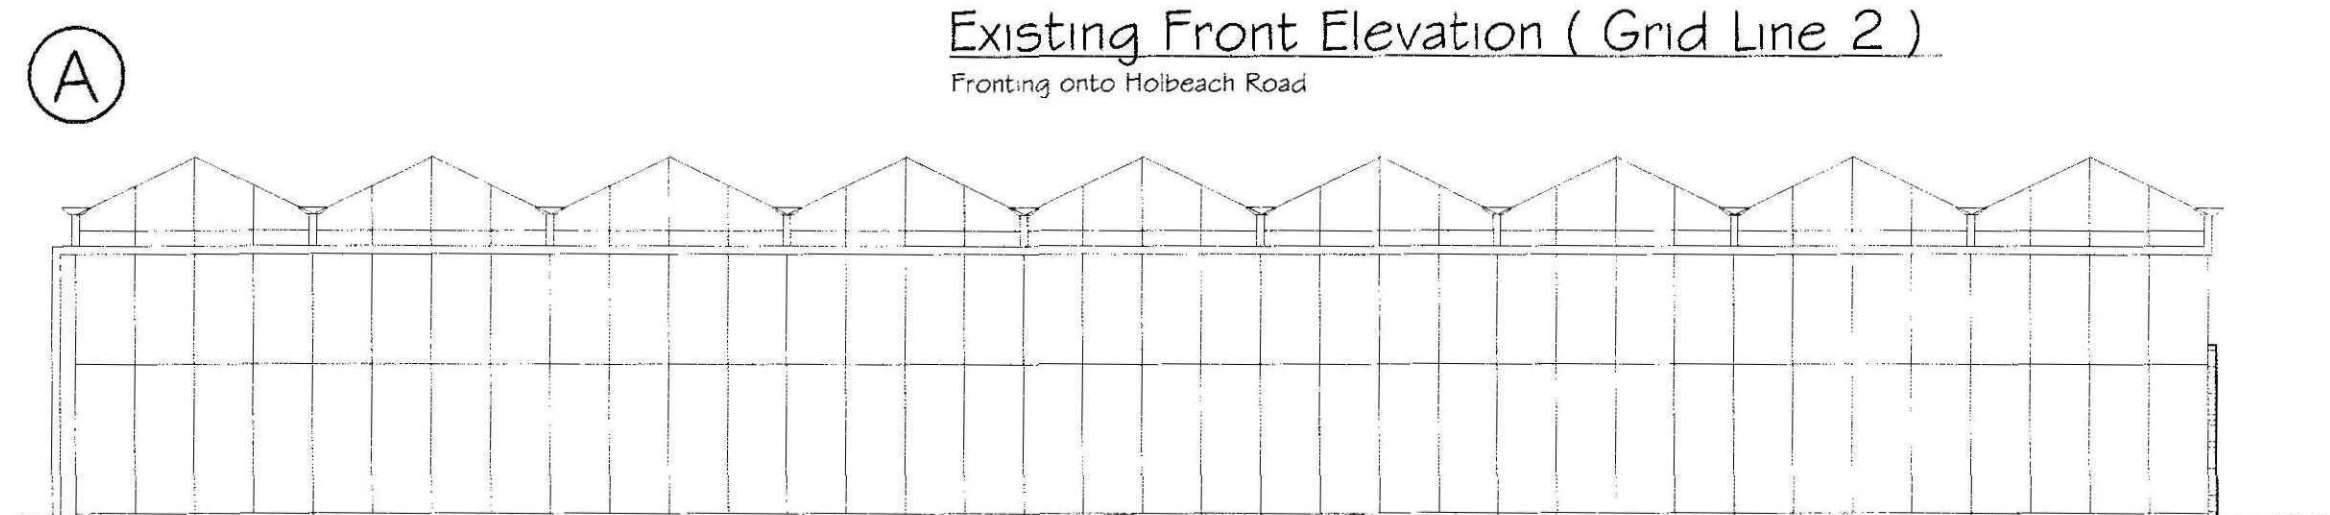


Existing Side Elevation (Grid Line A)




Existing Side Elevation (Grid Line B)

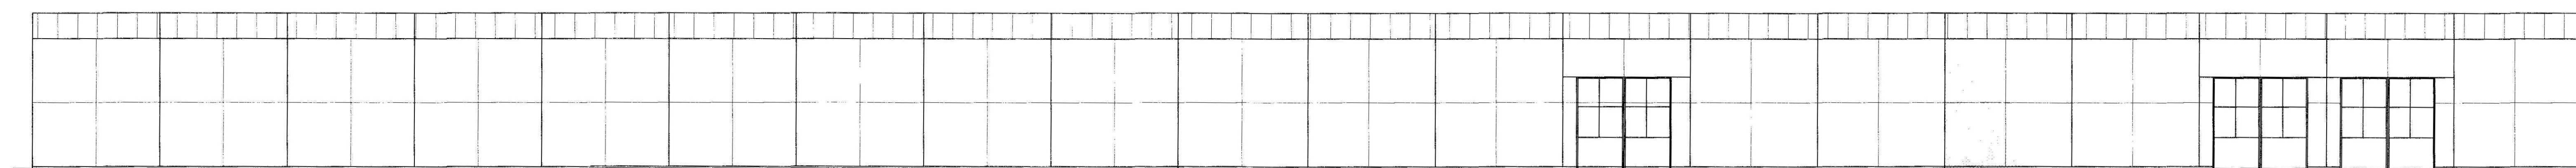


Proposed Front Elevation (Grid Line 1 / 2)
Fronting onto Holbeach Road

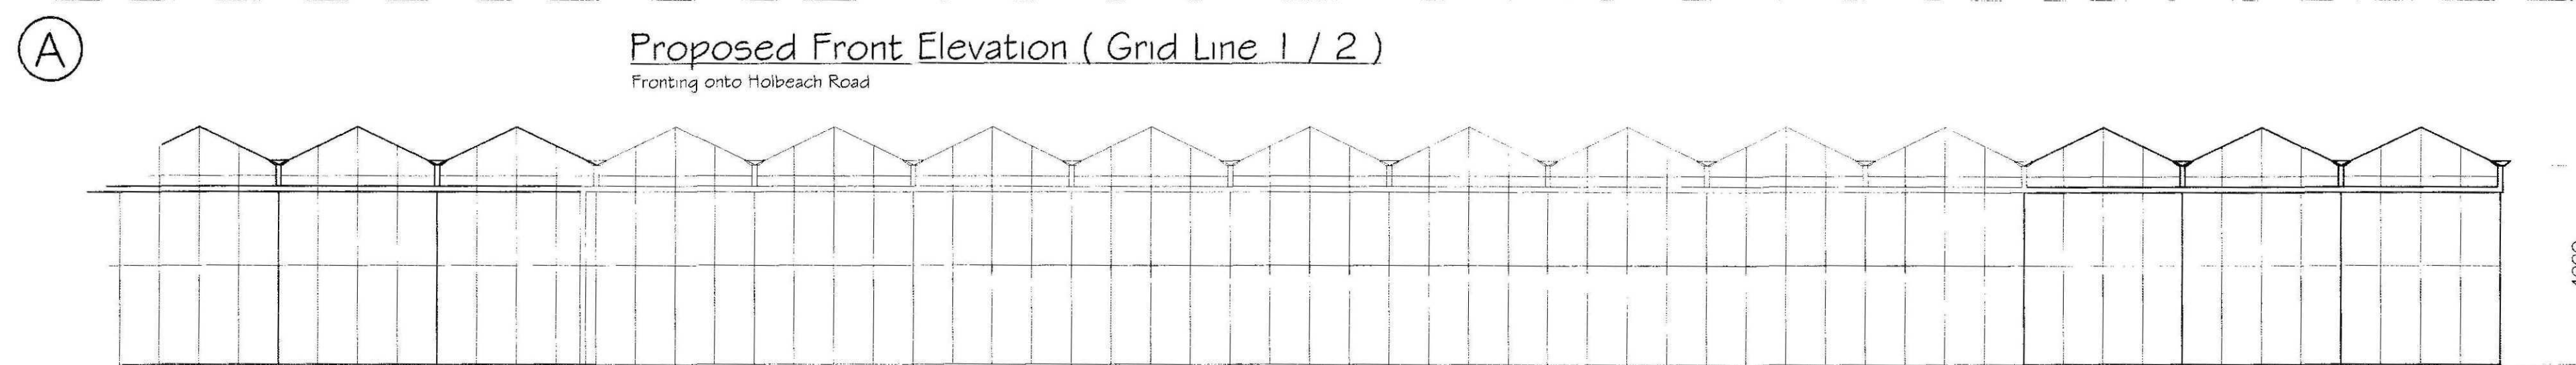


Proposed Side Elevation (Grid Line A)

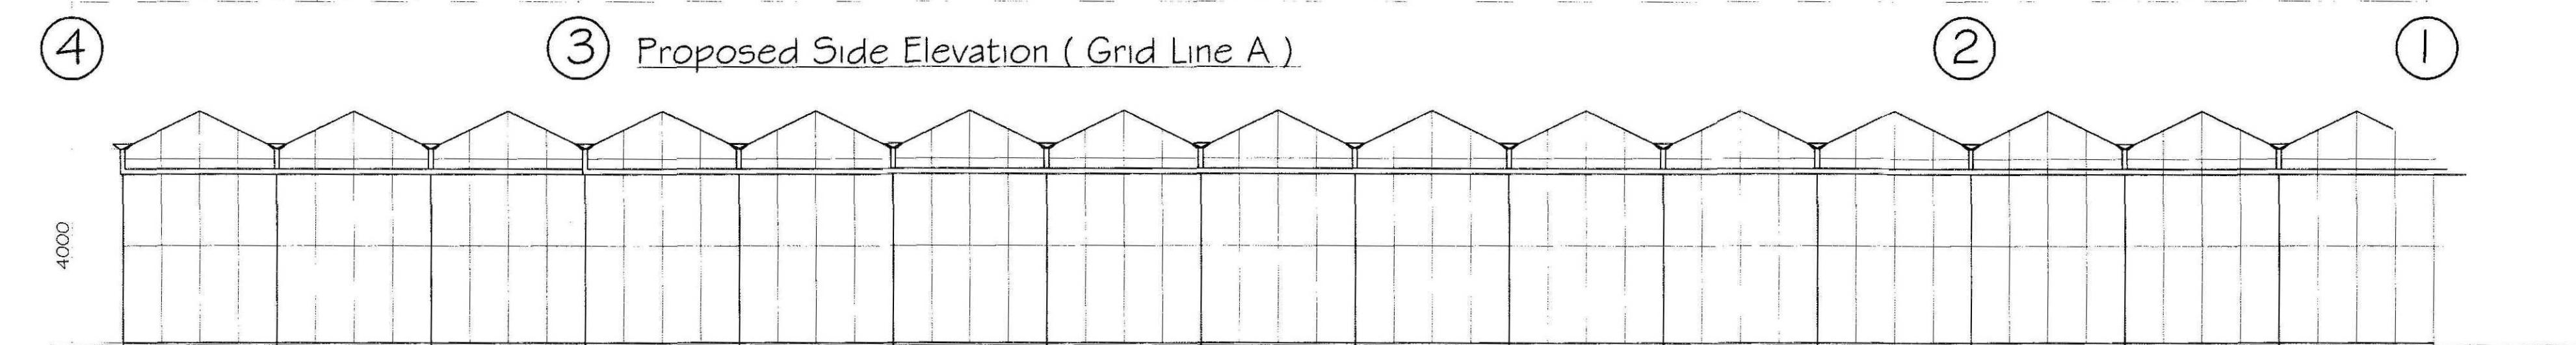


Proposed Side Elevation (Grid Line B / C)

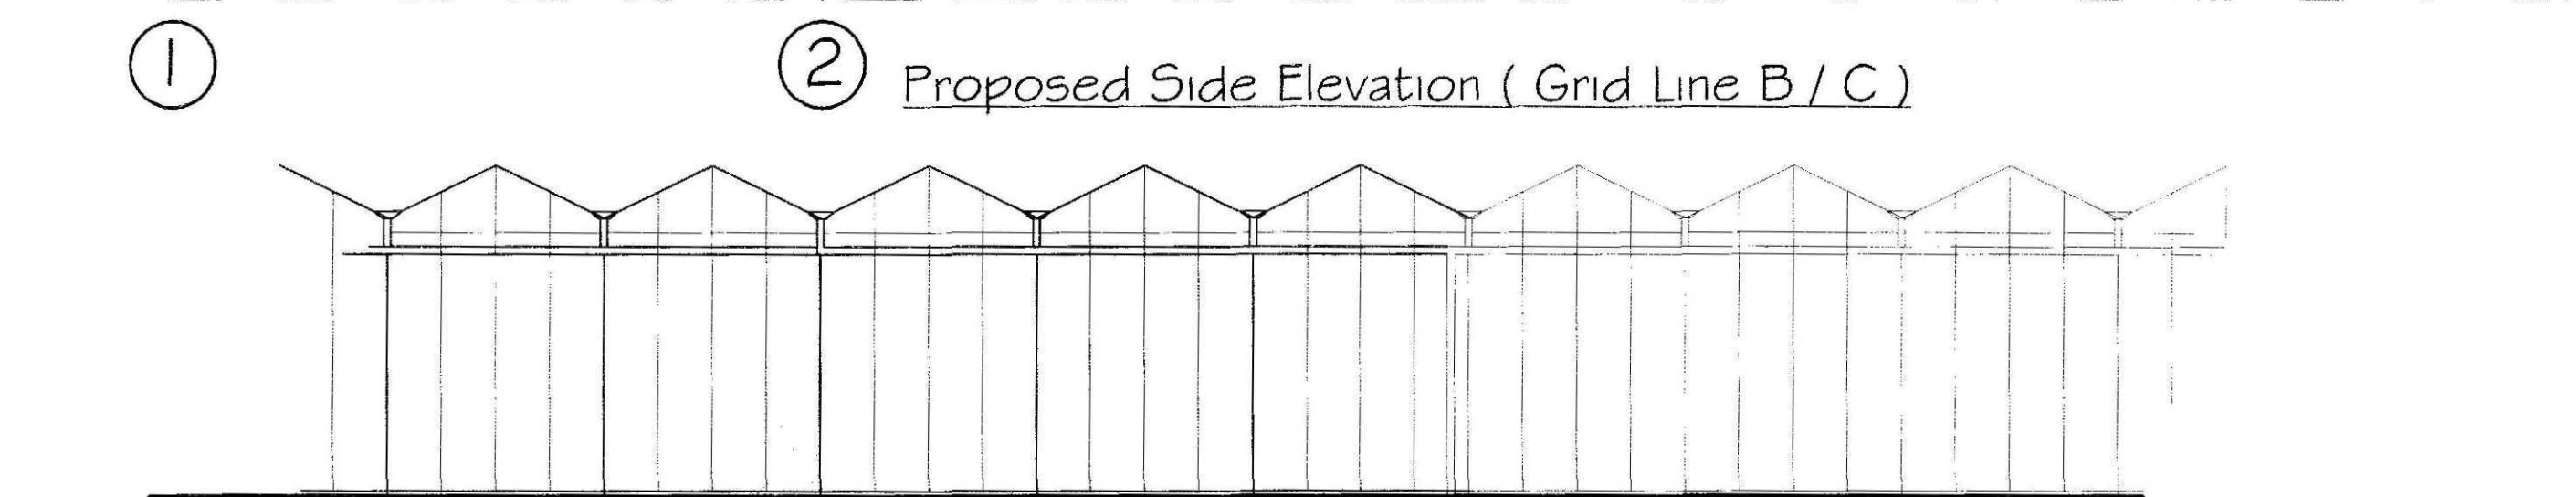

Proposed Side Elevation (Grid Line D / E)

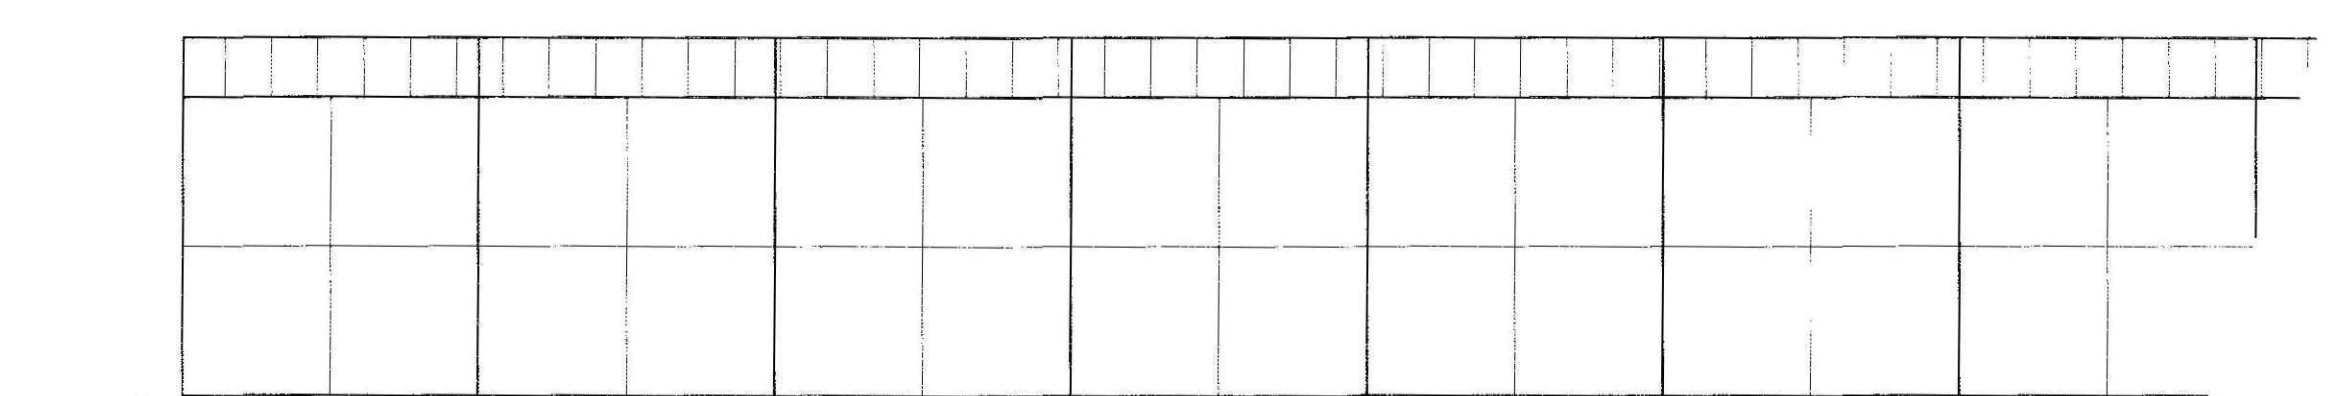

Proposed Front Elevation (Grid Line 7)

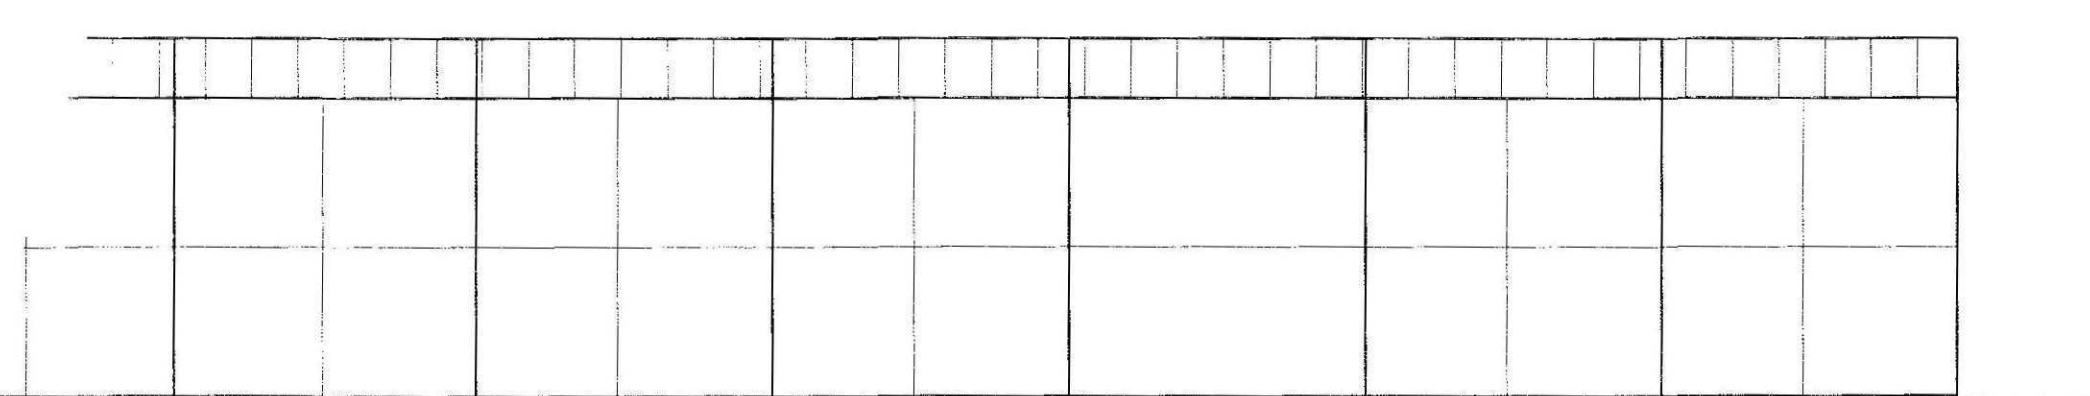


Proposed Front Elevation (Grid Line 7)

Proposed Glasshouses (8064 m² floor area)

Galvanised steel structures with aluminium glazing bars & 4mm agricultural clear glazing to roof / verticals built off reinforced concrete / block dwarf wall

Proposed Glasshouses (12019.2 m² floor area)

Galvanised steel structures with aluminium glazing bars & 4mm agricultural clear glazing to roof / verticals built off reinforced concrete / block dwarf wall

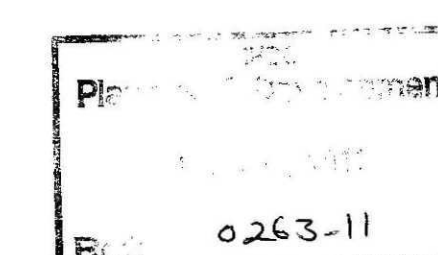

REVISIONS		BY	DATE
DRAWN	MJW	DATE	22/2/11
SCALE	1 / 100	CHECKED	
CLIENT			
Lansen Nursery Ltd Holbeach Road Spalding Lincs PE12 6JR			
PROJECT			
Proposed extensions to existing glasshouses & new reservoir			
DETAILS			
Existing / Proposed Elevations			
 Malcolm Watson Architectural - Detailing Services Residential - Commercial - Industrial - Agric. - Rural Planning & Building Regulations submissions 13 Winterton Way, Finticks, Spalding, Lincs PE11 3RY Tel / Fax: 01775 767650 Email: mjw@malcolmwatson.co.uk			
DRWG No. 301/3/2011			

This drawing to be read in conjunction with drawing 301/1/2011 & 301/2/2011