



Existing Front Elevation (Grid Line 2)
Fronting onto Holbeach Road

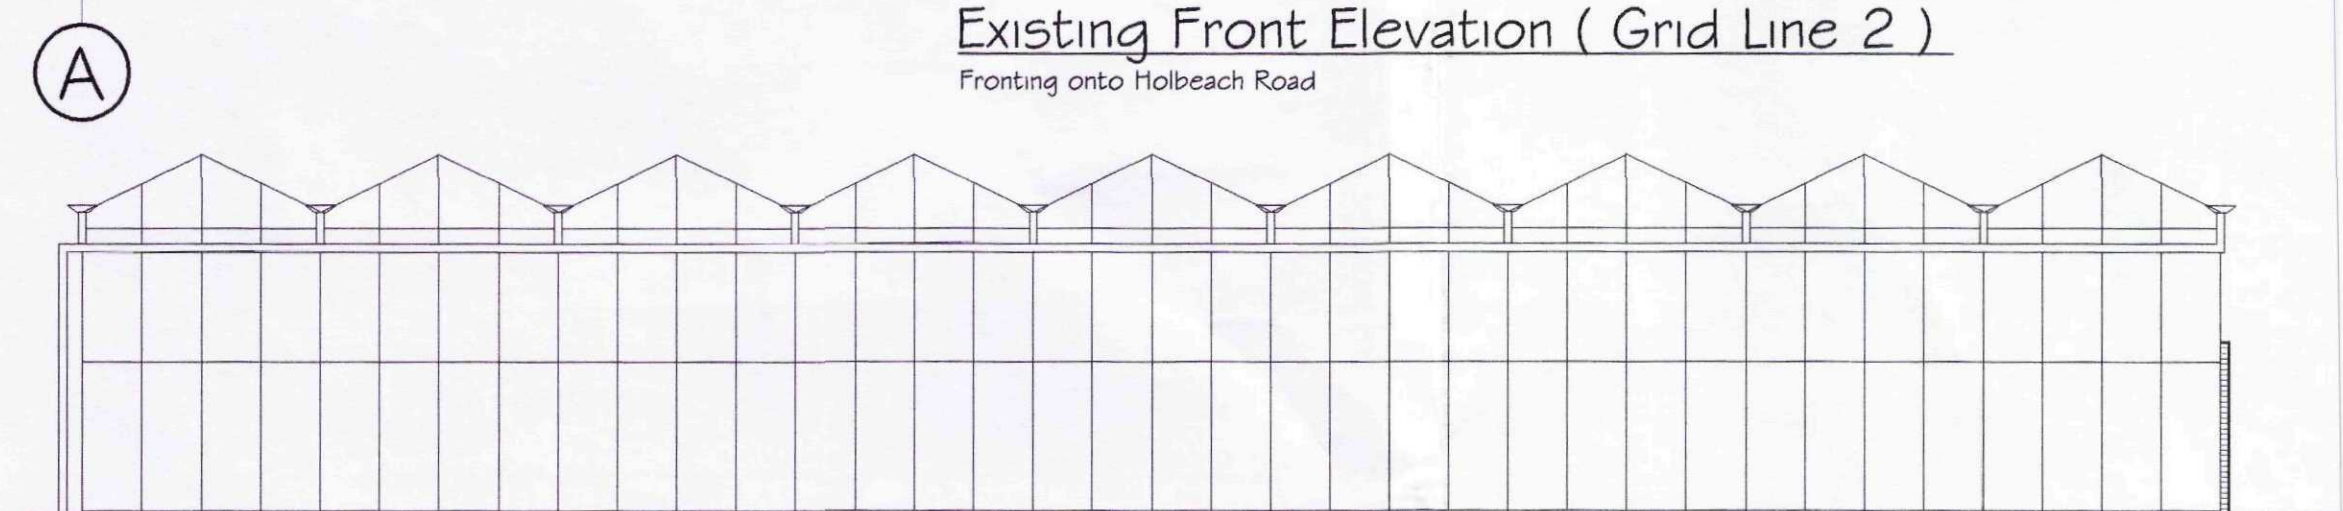


Existing Side Elevation (Grid Line A)




Existing Side Elevation (Grid Line B)

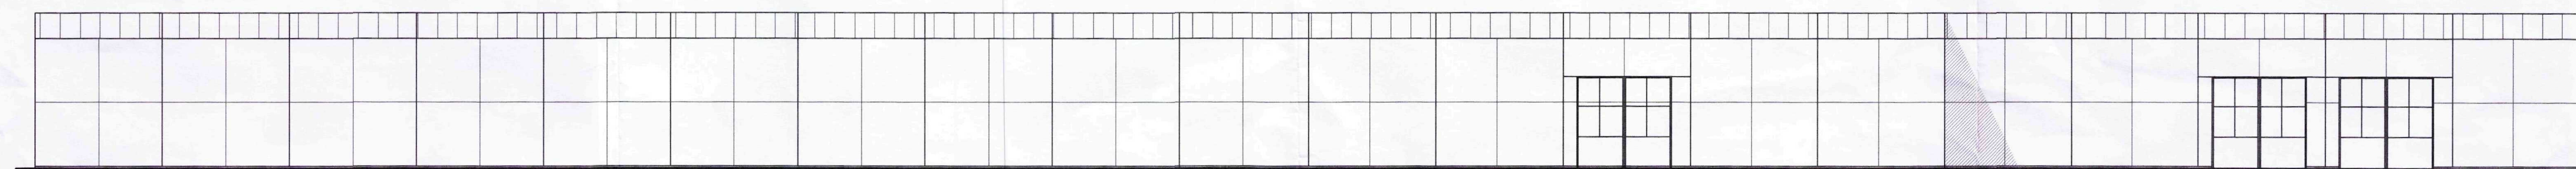


Proposed Front Elevation (Grid Line 1 / 2)
Fronting onto Holbeach Road

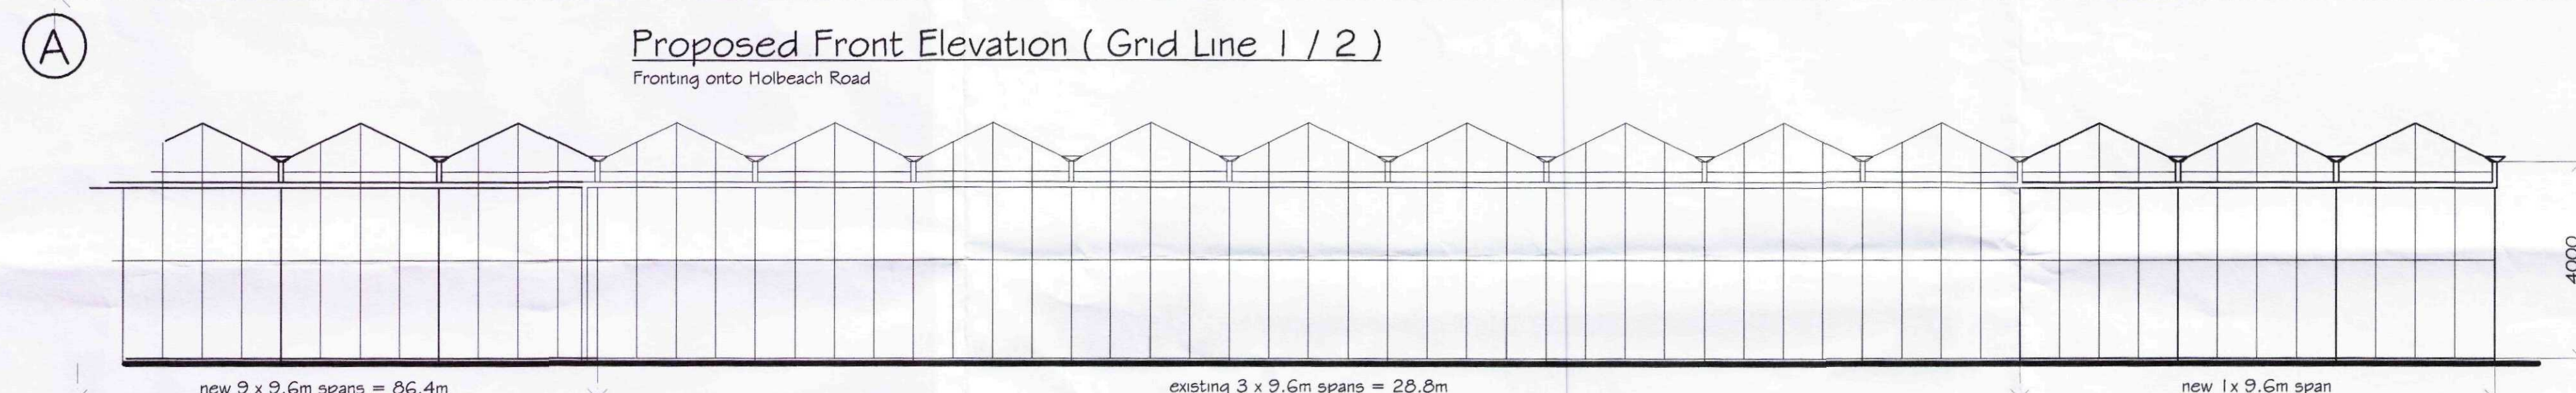


Proposed Side Elevation (Grid Line A)

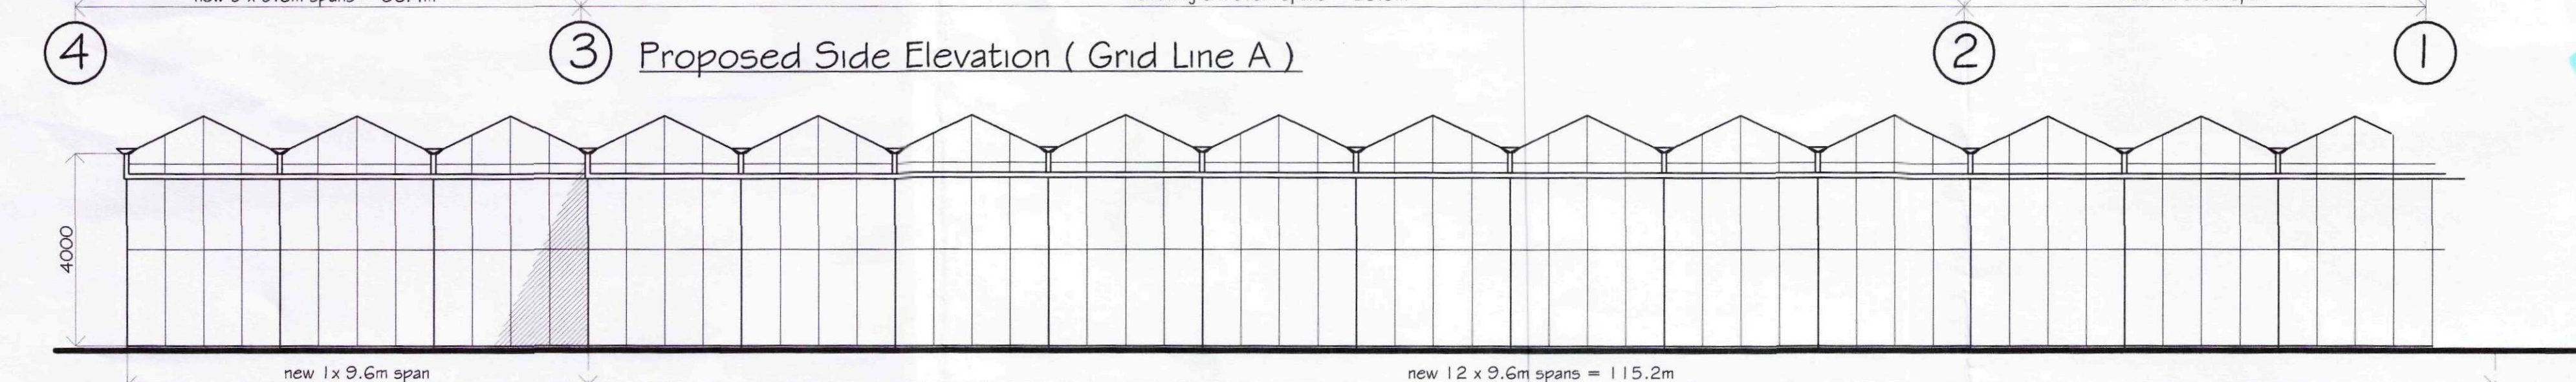


Proposed Side Elevation (Grid Line B / C)

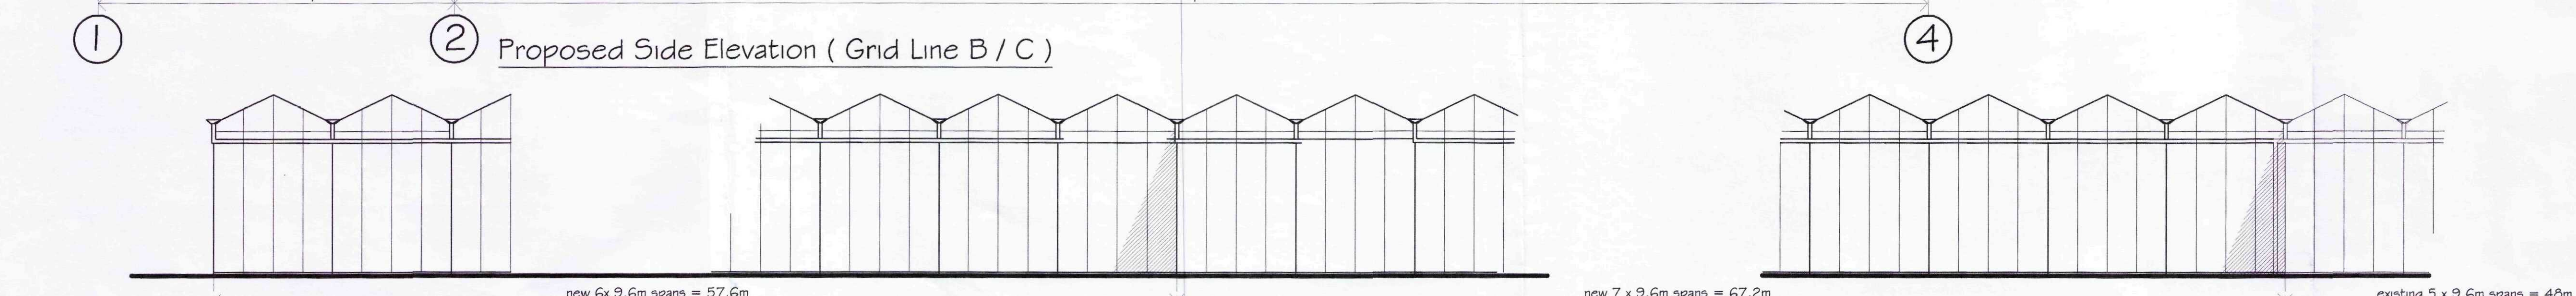

Proposed Side Elevation (Grid Line D / E / F)

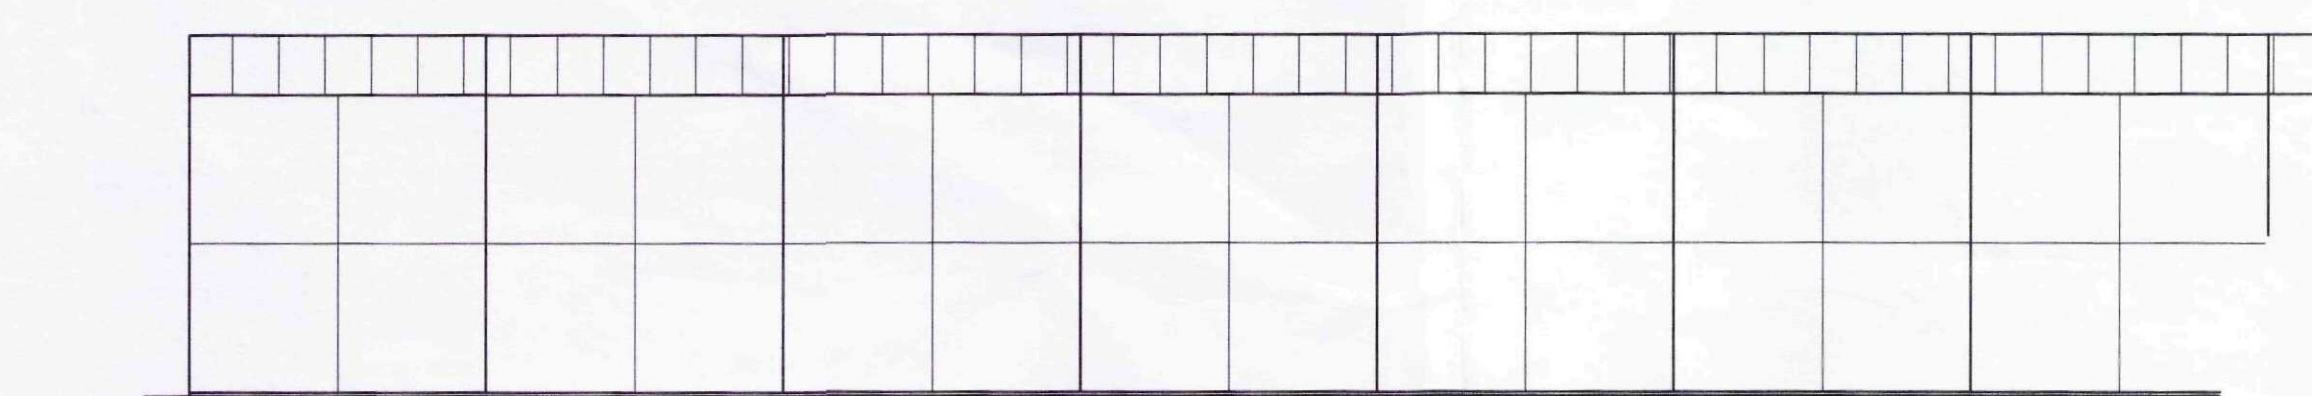

Proposed Front Elevation (Grid Line 7 / 6 / 5)

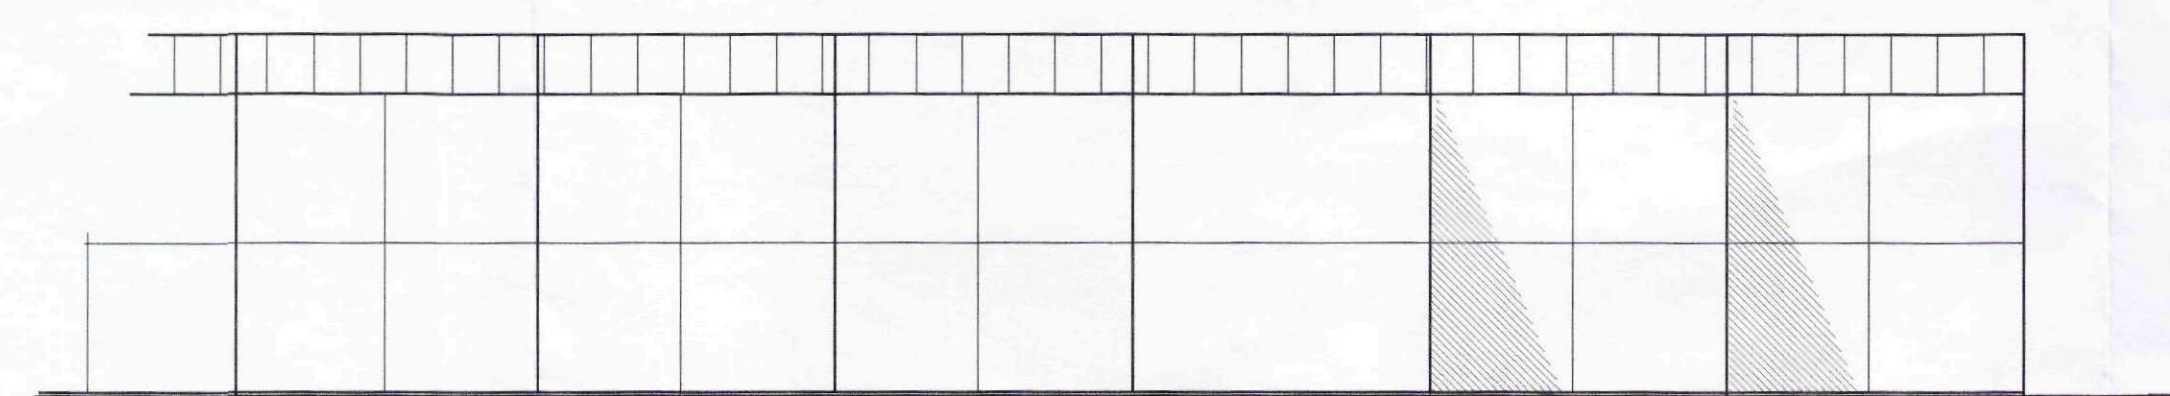

Proposed Front Elevation (Grid Line 7 / 6 / 5)

Proposed Glasshouses (8064 m² floor area)

Galvanised steel structures with aluminium glazing bars & 4mm agricultural clear glazing to roof / verticals built off reinforced concrete / block dwarf wall

Proposed Glasshouses (11750.4m² floor area)


Galvanised steel structures with aluminium glazing bars & 4mm agricultural clear glazing to roof / verticals built off reinforced concrete / block dwarf wall

SHDC
Planning & Development
20 MAY 2011
Ref: 0263 - 11

AMENDED PLAN

Ref. A2

A New glasshouse floor area off existing glasshouses B reduced to allow landscaping to be added to East Elevation of both new & existing glasshouses

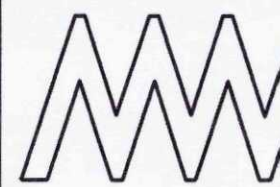REVISIONS	BY	DATE
DRAWN	MJW	DATE 22/2/11
SCALE	1 / 100	CHECKED
CLIENT Lansley Nursery Ltd Holbeach Road Spalding Lincs PE12 6JR		
PROJECT Proposed extensions to existing glasshouses & new reservoir		
DETAILS Existing / Proposed Elevations		
 Malcolm Watson Architectural - Detailing Services Residential - Commercial - Industrial - Agricultural Planning & Building Regulations submissions 13 Winkley Way, Foston, Spalding, Lincs, PE11 3RY Tel / Fax: 01775 767650 email: mjw@kortenet.com		
DRWG No. 301/3/2011		

This drawing to be read in conjunction with drawing 301/1/2011 & 301/2/2011