


W16/0263/11
Recd 8/6/11

LANSER NURSERY,

PLAN OF SURFACE WATER DISCHARGE ARRANGEMENTS.

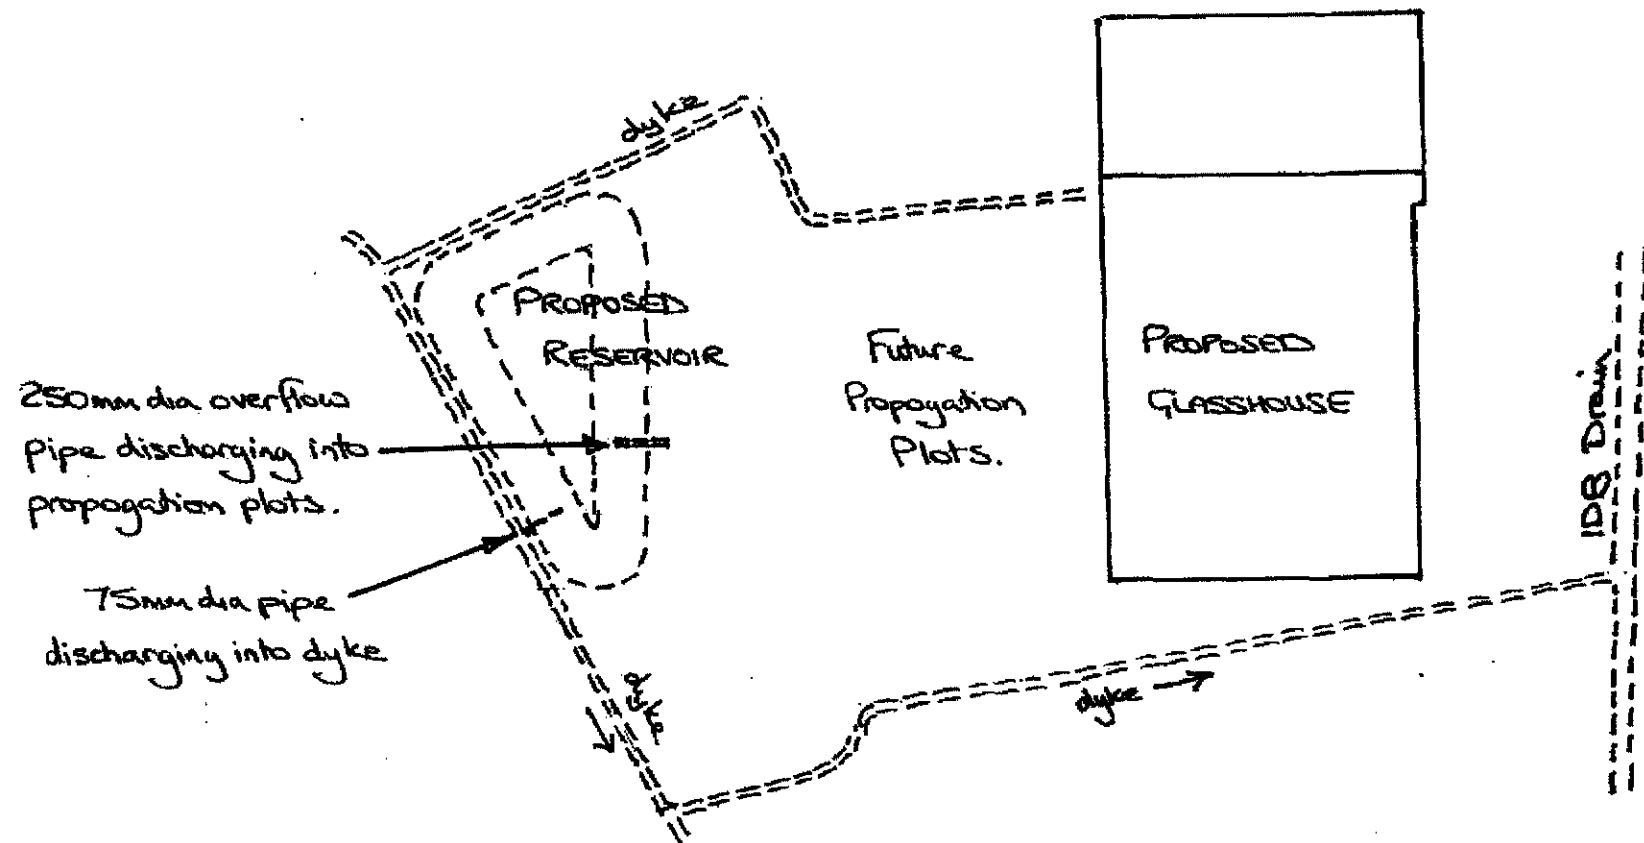

CHK/TEH 310/9K1