



PROPOSED - BLOCK PLAN 1:200

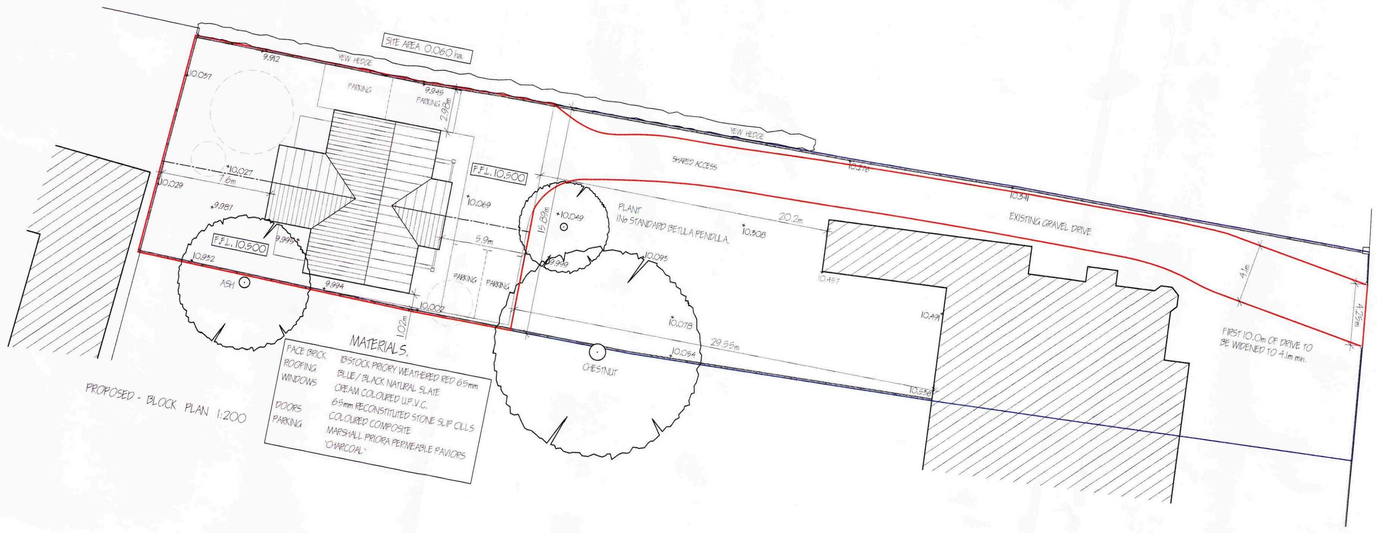

EXISTING - BLOCK PLAN 1:200

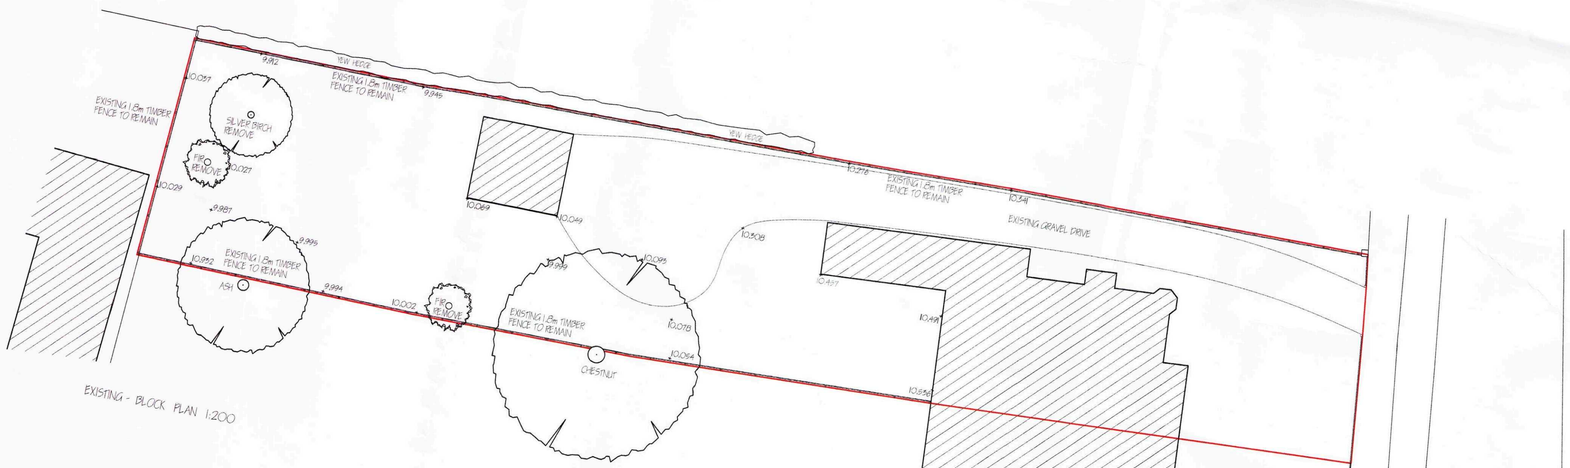

LOCATION PLAN 1:1250

LIMITATIONS.
This drawing is limited in the amount of information contained and does not purport to contain a full specification of the works. It is solely for the purpose of obtaining Planning/Building Regulation approval.
The drawing must not be used as a contract document alone. All dimensions shall be taken from actual setting out dimensions and not scaled from this drawing for construction purposes.
All given dimensions shall meet requirements to be scaled from this drawing for construction purposes.
Builder/Contractors shall be deemed to have visited the site prior to commencement and will be checked by the