


VISUAL SCALE 1:1250 @ a3

Site Location Plan

Drg No 3103 - S01

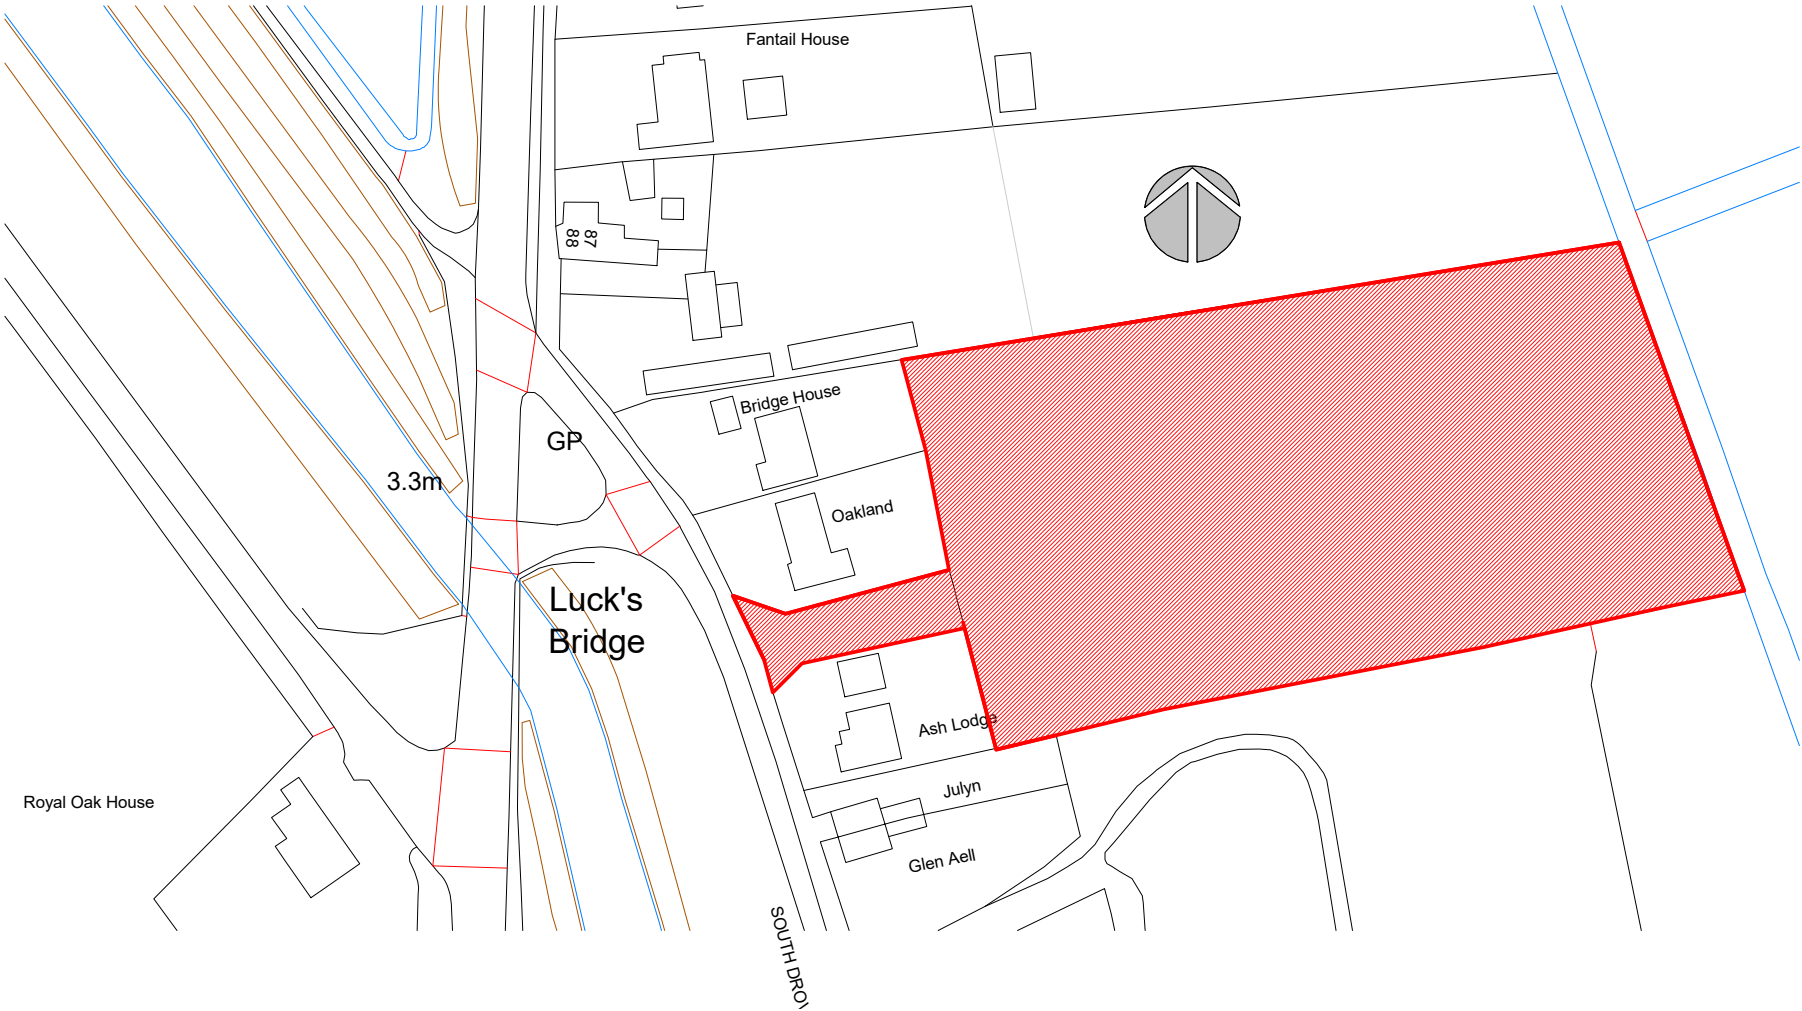