


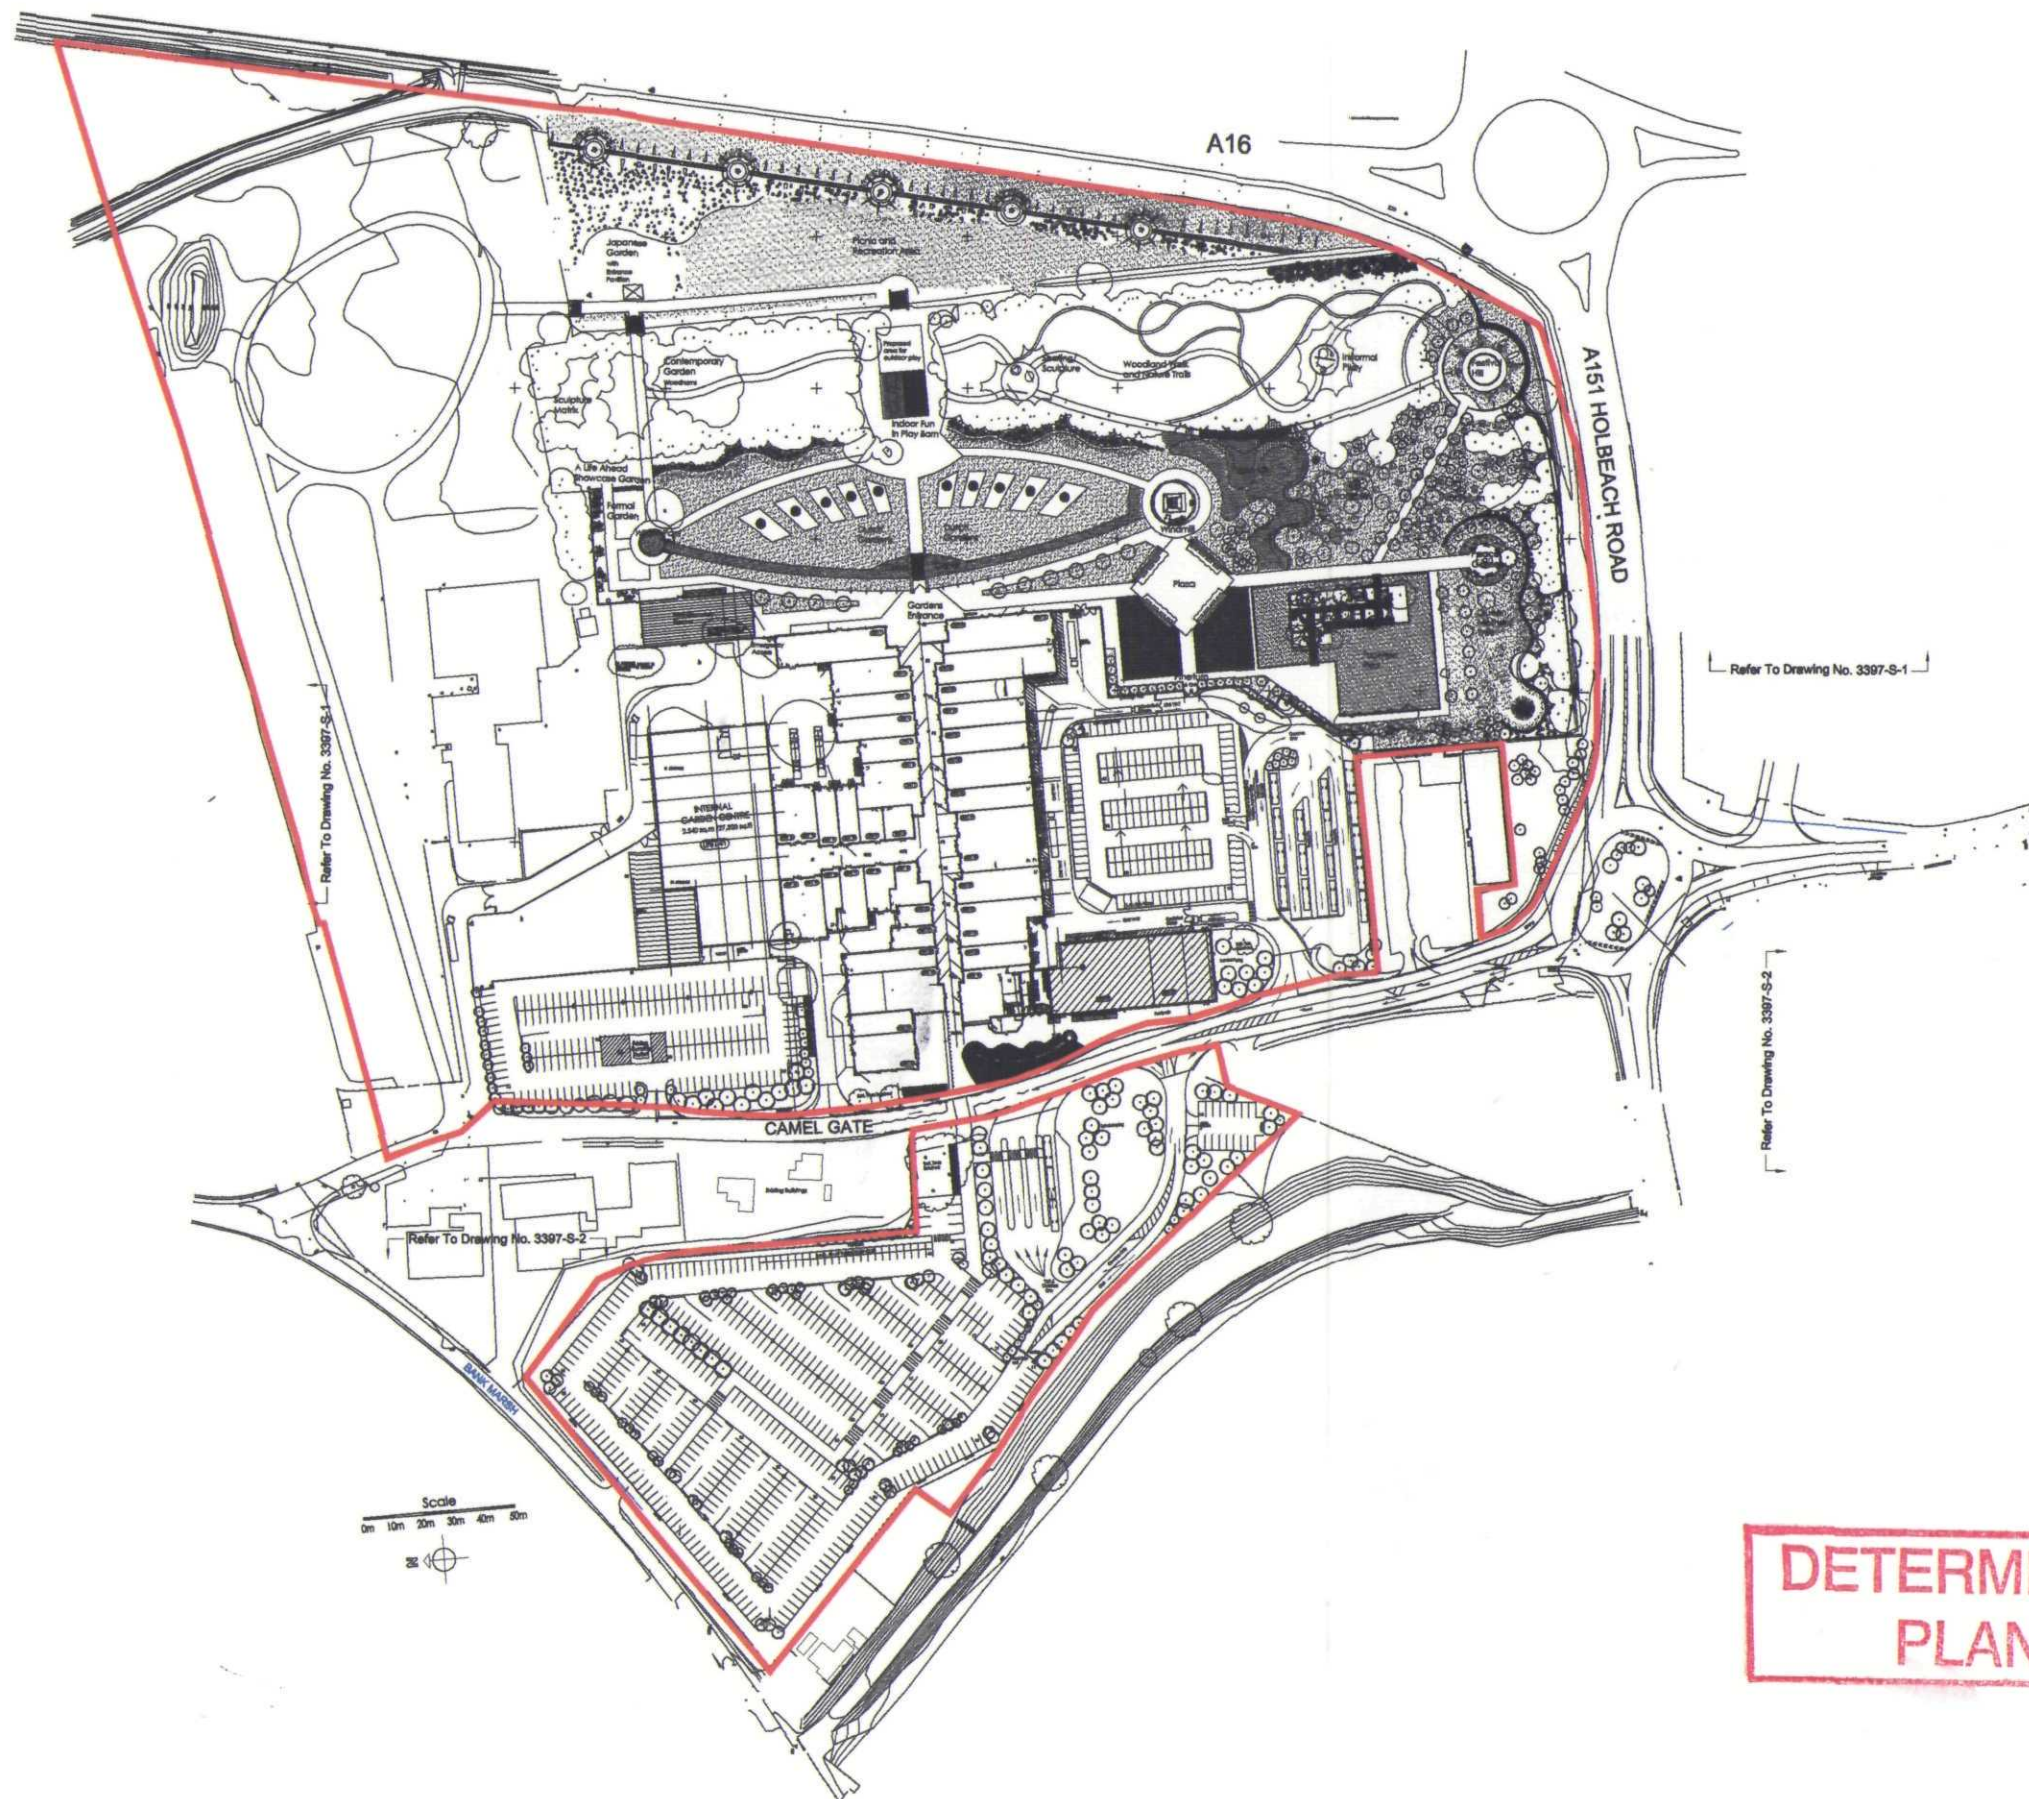

SHDC
Planning & Development
25 FEB 2004
Ref 0264104

REV. DATE	DESCRIPTION	Revised By:	Checked By:
Received:	Action:		
Comments:			

Springfields Outlet Shopping & Festival Gardens
Holbeach Road / Camel Gate
Spalding, Lincolnshire

SIGN APPLICATION

SITE BOUNDARY

**DETERMINED
PLAN**

Date: 20-2-04	Scale: 1:2500	Drawn: [initials]	Checked: [initials]	Drawing No. 3729-1-EX-643
WATSON BATTY ARCHITECTS LTD				1-3 TOWN GATE, GUISELEY, LEEDS LS20 8JB
Telephone 01943 876665				Email enquiries@watsonbatty.com
Facsimile 01943 882300				Web www.watsonbatty.com

Copyright © Watson Batty Architects Ltd