

|           |             |                                                                                   |  |
|-----------|-------------|-----------------------------------------------------------------------------------|--|
| DATE      |             | Revised By:                                                                       |  |
| REV. DATE | DESCRIPTION | Checked By:                                                                       |  |
| Received: | Action:     |  |  |
| Comments: |             |                                                                                   |  |

Springfields Outlet Shopping & Festival Gardens  
Holbeach Road / Camel Gate  
Spalding, Lincolnshire

Signage Schedule

|          |        |          |     |                  |
|----------|--------|----------|-----|------------------|
| Date:    | Scale: | Drawn:   | SL: | Drawing No.      |
| 27.11.03 | NTS    | Checked: |     | 3729-1-EX696 SH3 |

WATSON BATTY ARCHITECTS LTD 1-3 TOWN GATE, GUISELEY, LEEDS LS20 9JB  
Telephone 01943 876665 Email enquiries@watsonbatty.com  
Facsimile 01943 882300 Web www.watsonbatty.com



Copyright


CAD REF: CAI



**WATSON  
BATTY**



## Type 1: Fence Barrier

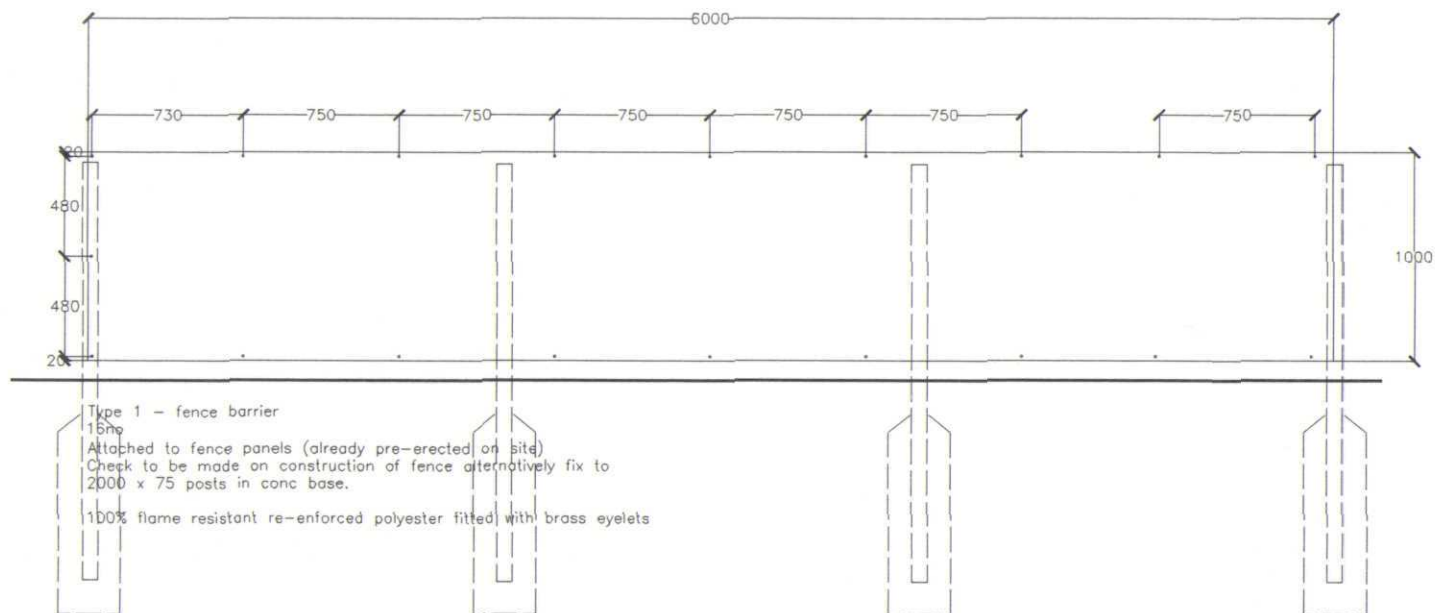

Revision C