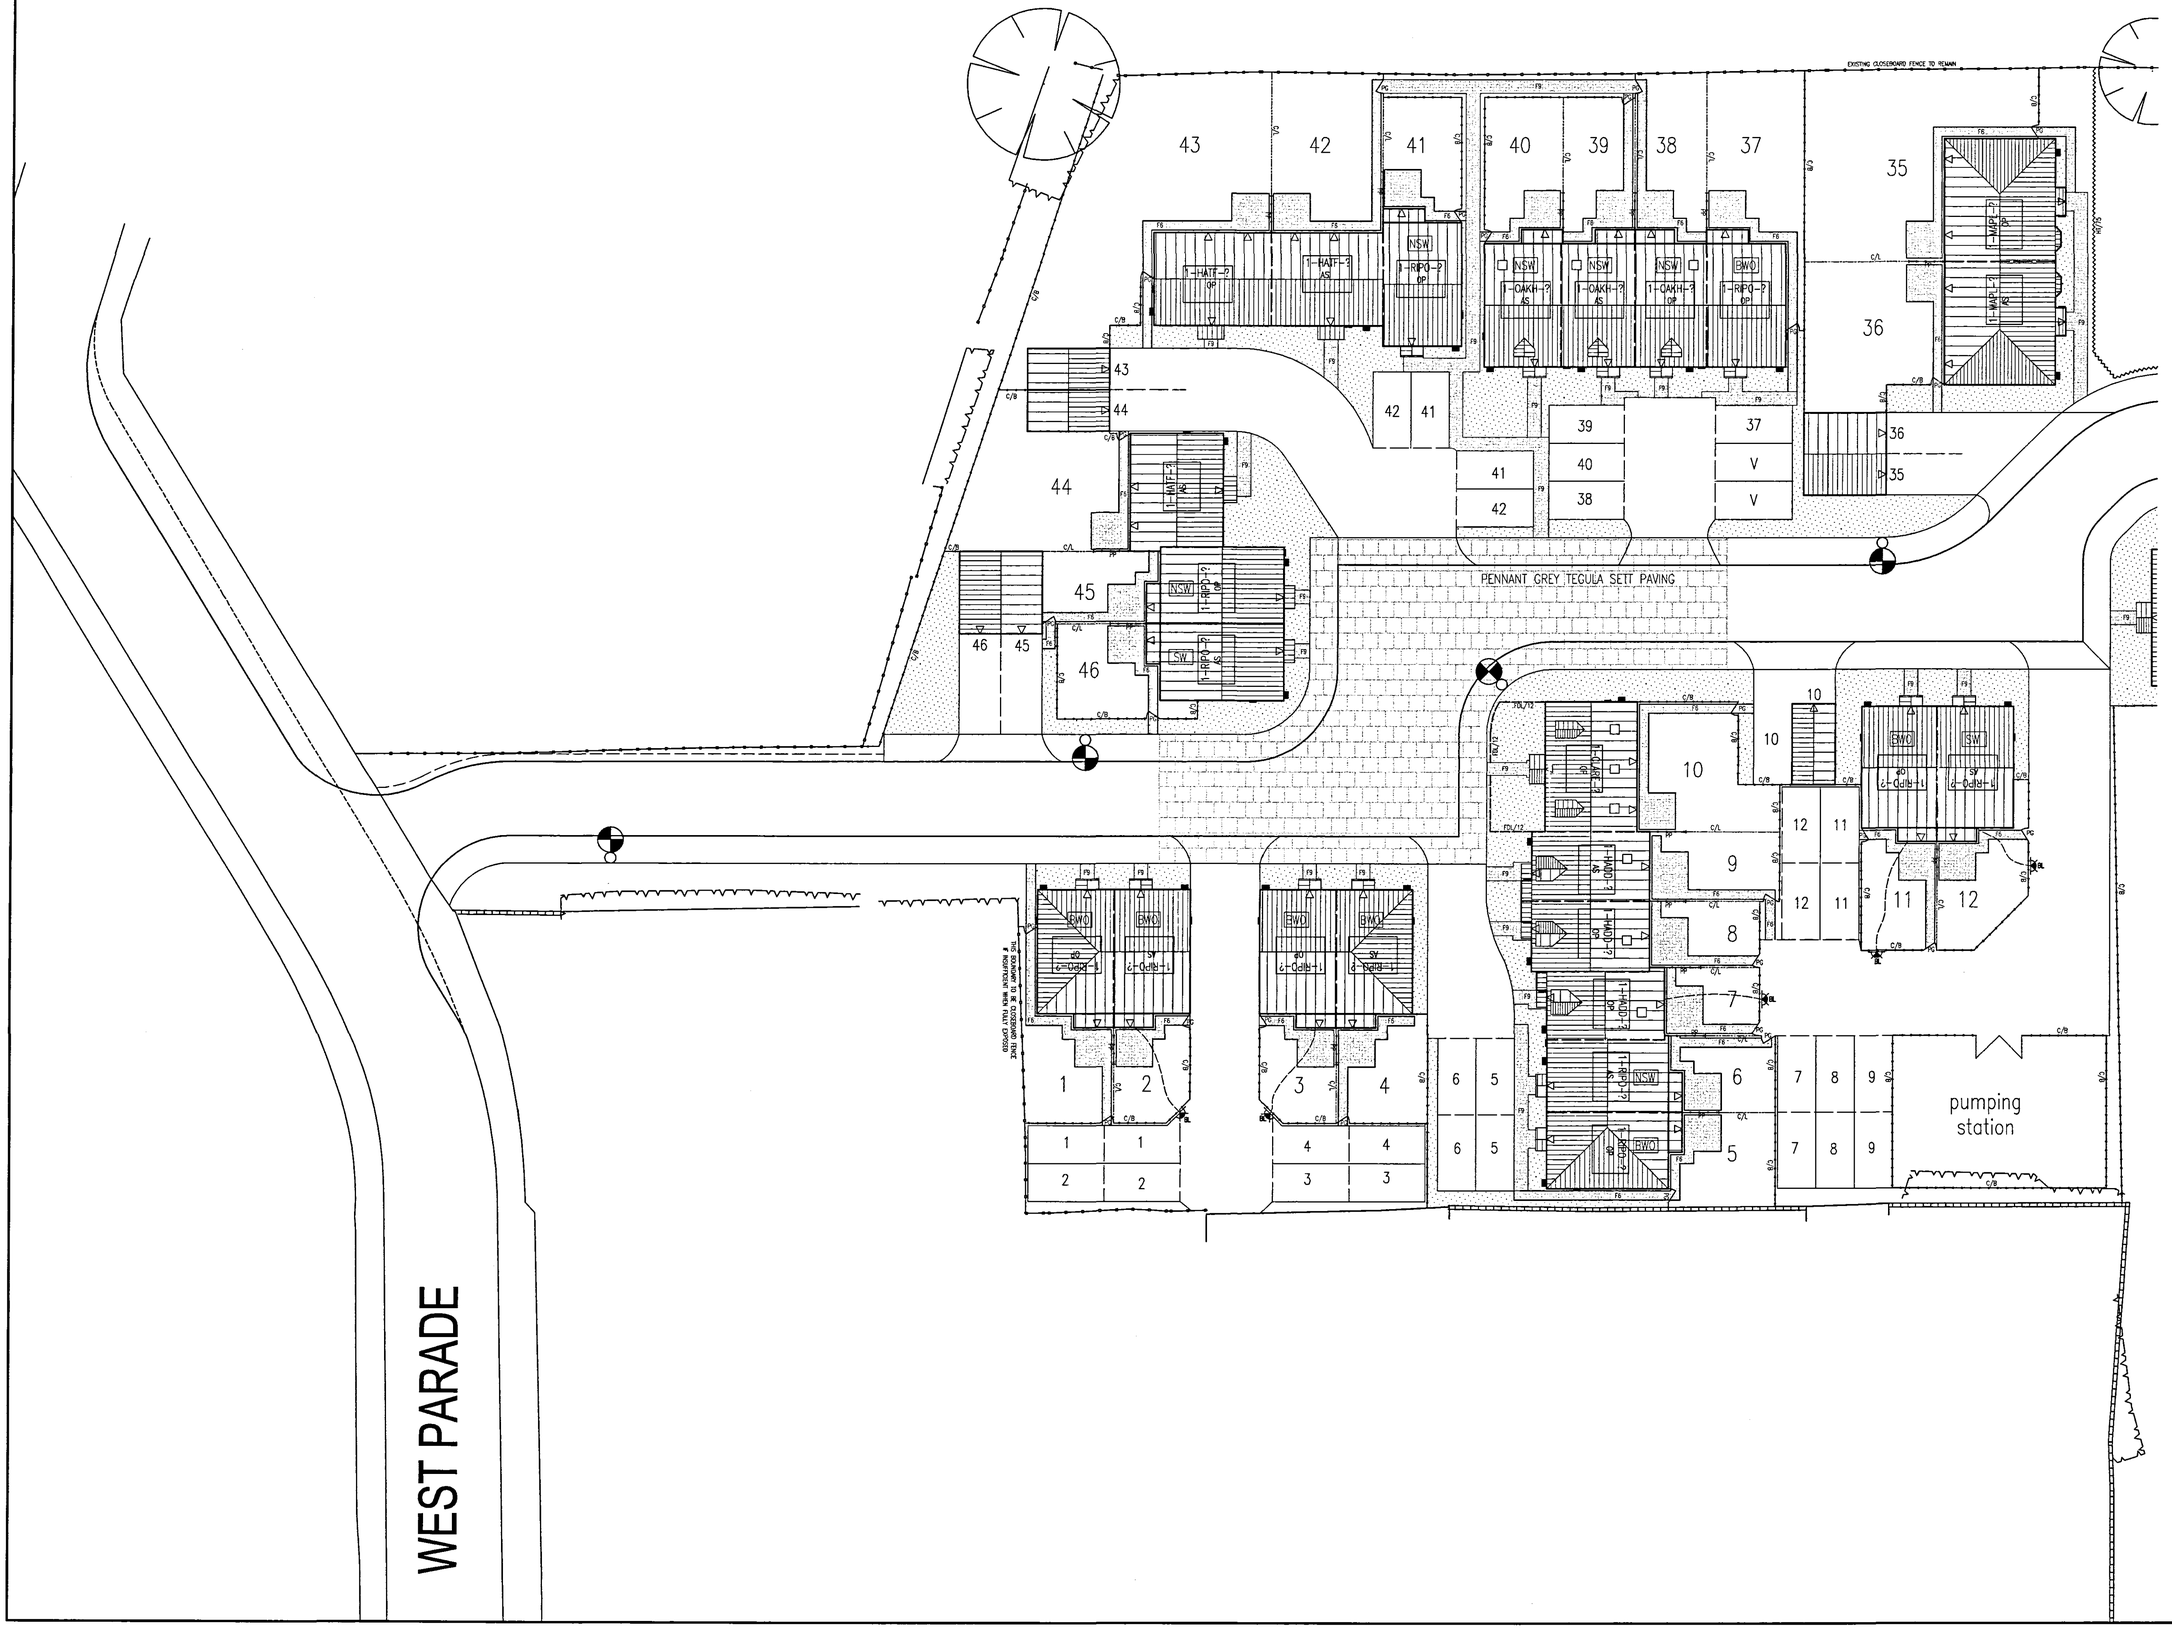


NOTES

Do not scale directly from this drawing. All discrepancies are to be brought to the attention of the below office..

The copyright to this drawing is owned by Allison Homes Eastern Limited.

LEGEND .	
C/B	1.8m HIGH CLOSE BOARDED
PP	1.8m HIGH 'PRIVACY PANEL'
PC	1.8m HIGH TIMBER PERSONNEL GATE
C/L	1.2m HIGH CHAINLINK
T/R	1.2m HIGH TIMBER POST & RAIL
K/R	600mm HIGH KNEE RAIL
FB/12	1.2m HIGH FLEUR DE LYS RAILINGS
H/O/S	750mm HIGH HOOP TOP RAILINGS
W1	900mm HIGH BRICK WALL
W18	1.8m HIGH BRICK WALL
LB	PRIVATE LIGHTING BOLLARD
	DOOR POSITION
F6	600mm WIDE SLABBED FOOTPATH
F9	900mm WIDE SLABBED FOOTPATH
F12	1200mm WIDE SLABBED FOOTPATH
	BLOCK PAVERS
	SEMI-CONCEALED GAS METER BOX
	ELECTRIC METER BOX
1-????-? AS	HOUSETYPE CODE & HANDING (AS/OPP)
	BULKHEAD LIGHT (fitted to fence or wall)
	INDICATIVE SUPPLY ROUTE (LIGHTING)
	PROPOSED STREET LIGHT COLUMN

PLOT INFORMATION LEGEND
(FOR RIPON & OAKHAM HOUSE TYPES)

NSW	NO SIDE WINDOWS
BWO	BATHROOM WINDOW ONLY
SW	SIDE WINDOWS (kitchen and bathroom)

PLANNING DEPARTMENT
-1 1 2007
Ref. 0264/07

REV	DESCRIPTION	BY	DATE
F	PROPOSED LIGHTING INDICATED ON PLAN.	MD	09/02/07
E	RIPON AND OAKHAM LEGEND INCORPORATED	MD	05/02/07
D	LAYOUT AMENDED TO INCORPORATE NEW BLOCK SIZES	LR	03/11/06
C	LAYOUT AMENDED TO MATCH SECTION 38 PLAN	LR	17/10/06
B	ADOPTABLE FOOTPATH WIDTHS REDUCED TO 1.8m & ROAD ENTRANCE JUNCTION AMENDED	LR	21/09/06
A	MINOR AMENDMENTS TO FOOTPATHS & FENCING	LR	01/08/06

REVISIONS

SITE
WEST PARADE

DRAWING
External Works
SHEET 1 OF 2

SCALE	1:200 @ A1
DATE	20/06/06
DRAWN	LR
CHECKED	

DRAWING NO.
B001-106-01

APPROVED PLAN

ALLISON Homes
Holland Place, Wardentree Park, Pinchbeck, Spalding, Lincolnshire. PE11 3ZN
T: (01775) 724701 F: (01775) 762153
Allison Homes Eastern Limited is a Kier Residential Company.