AMENDED PLAN

Ref. A2

SHDC
Planning & Development
14 JUL 2011
Ref: 0264-11

Neighbour has agreed to boundary wall set back approx. 2m and front tarmacked, effectively widening the road


Private Road

Existing bollard moved back 1m and kerb removed to widen approach.

Sign erected to instruct all lorries to turn right out of yard

Owner has agreed to re-fit boundary fence approx 1m back from road edge.

Existing path and kerb removed and entrance splayed

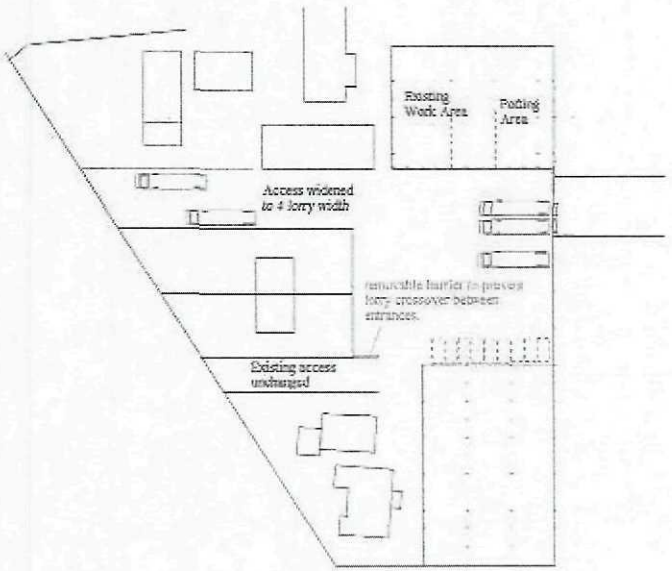

Private Road

Proposed Modifications to Nursery Entrance

Drg. No. OPP 2011 / Ent	CLIENT Opperman Plants Ltd., Low Fulney, Spalding	DATE Jan 2011	BRIDGE GREENHOUSES LTD
	PROJECT Proposed 2011 Development	DRAWN N.W.	Park Lane, Donington Spalding, Lincs. PE11 4UE Tel: 01775 821191 Fax: 820306
		SCALE N.T.S.	BRIDGE
No. REVISION DATE			