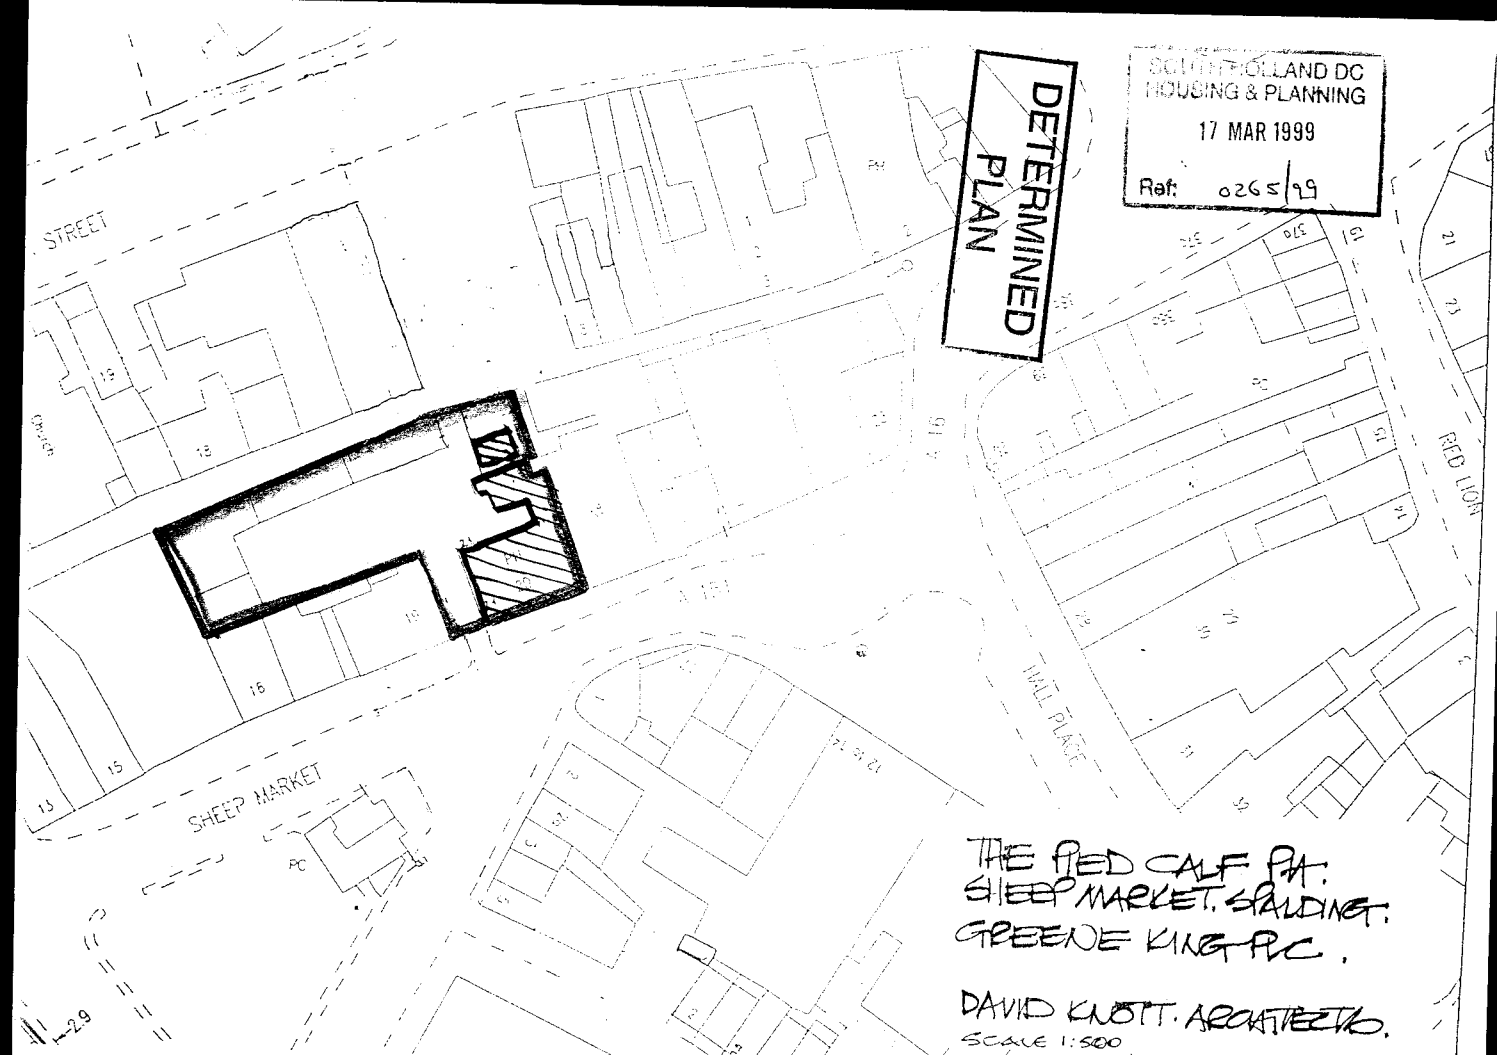

DETERMINED
PLAN
SOUTH HOLLAND DC
HOUSING & PLANNING
17 MAR 1999
Ref: 0265/99
STREET
SHEEP MARKET
TALL PLACE
RED LION
THE PIED CALF PH.
SHEEP MARKET. SPALDING.
GREENE KING PLC.
DAVID KNOTT. ARCHITECTS.
SCALE 1:500