


Proposed H3G Antenna Aperture Schedule & RF Equipment Capacity																	
Antenna Aperture ID	Antenna Aperture Size (Length x Width x Depth)	Aperture Height C/L	Aperture Max Weight (kg)	Proposed 4G/5G Bearing	Tech: 4G/5G	Operator: Shared/ EE/H3G	Antenna Aperture Coordinates		RRU No. Max Size & Weight L=300mm W=400mm D=150mm Weight=25kg	MHA No. Max Size & Weight L=300mm W=300mm D=150mm Weight=10kg	Main Feeder			BOB Max Size & Weight (300x300x250mm & 5kg)		Active Router No. Max Size & Weight (370x260x150mm & 10kg)	Passive Router No. Max Size & Weight (350x220x150mm & 10kg)
							Eastings	Northings			Size	Length	No.	No. Top	No. Bottom		
A1	778x403x268mm	14.60m	43.4kg	0°	5G	H3G	-	-	0	0	TBC	TBC	4	1	1	1	
A2	1499x448x165mm	12.70m	37.5kg	0°	4G	H3G	-	-	3	0	TBC	TBC	4	1	1	1	
B1	778x403x268mm	14.60m	43.4kg	120°	5G	H3G	-	-	0	0	TBC	TBC	4	1	1	1	
B2	1499x448x165mm	12.70m	37.5kg	120°	4G	H3G	-	-	3	0	TBC	TBC	4	1	1	1	
C1	778x403x268mm	14.60m	43.4kg	240°	5G	H3G	-	-	0	0	TBC	TBC	4	1	1	1	
C2	1499x448x165mm	12.70m	37.5kg	240°	4G	H3G	-	-	3	0	TBC	TBC	4	1	1	1	

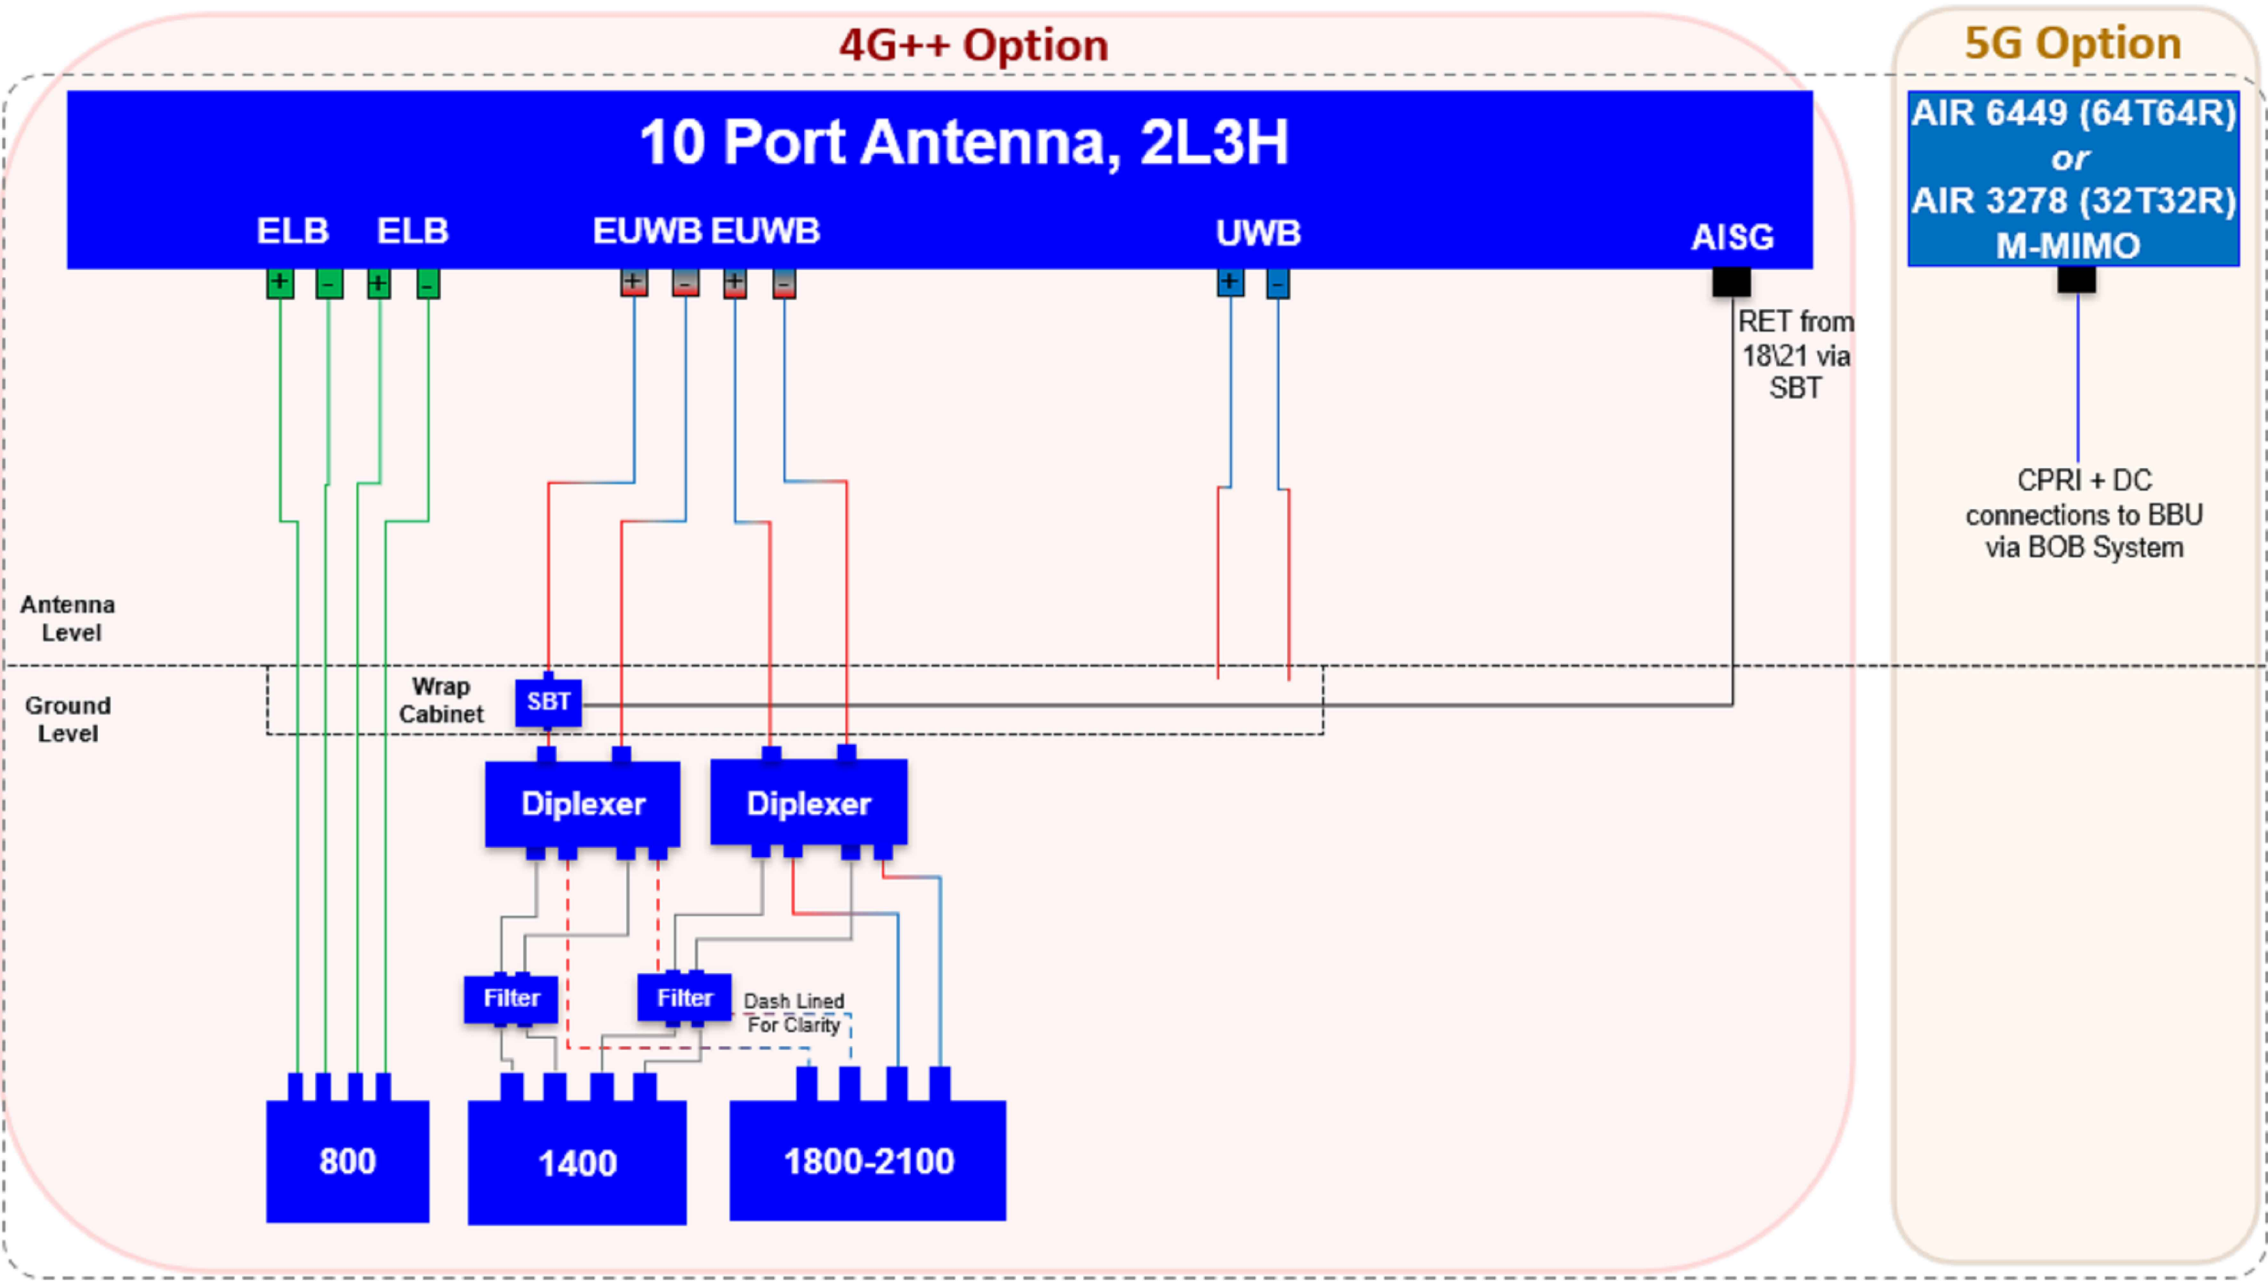

STATUS KEY:	
Installed:	Existing
Retain:	Existing and to remain
Relocate:	Existing and to be relocated
Remove:	Existing to be removed from site
Proposed:	New on site

Master:	MBNL / EE / H3G:	Project:	Purpose of Issue:	Issue:
M002	MBNL	H3G 5G UNILATERAL	Planning	B
Date:	11/04/2021	Revision / Upgrade Description:		
Drawn:	CDN	Pole Height reduced to 15m		
Checked:	DH	Pole and cabinets colour amended		
Approved:	SD			
Master:	MBNL / EE / H3G:	Project:	Purpose of Issue:	Issue:
M001	MBNL	H3G 5G UNILATERAL	Planning	A
Date:	05/03/2021	Revision / Upgrade Description:		
Drawn:	CDN	First Issue - Site nomination dated: TBC		
Checked:	DH			
Approved:	SD			



Hutchison 3G UK Limited
Star House, 20 Grenfell Road
Maidenhead, SL6 1EH
Tel: 01628 765 000
Fax: 01628 765 001

H3G Base Station Information line:
0845 6043000
Available 8am-8pm Monday to Friday

Design Consultant & Principal Contractor:

WHP Telecoms
Unit 1 Maple Park,
Low Fields Avenue, Leeds
LS12 6HH

Tel: 01133023550
e-mail: info@whptelecoms.com

Site Name:
HAWTHORN BANK STREETWORKS

Site ID:
SHO16422

Address:
HAWTHORN BANK, LITTLE LONDON,
LOCKS FARM, SOUTH HOLLAND,
LINCOLNSHIRE, EAST MIDLANDS,
PE11 1JQ

Title:
303 PROPOSED H3G ANTENNA
SCHEDULE & LINE CONFIGURATION

Project:
H3G 5G UNILATERAL

Purpose of Issue:
PLANNING

EE Cell ID:	MBNL Cell ID:	3UK Cell ID:
N/A	N/A	N/A

Master Drawing No:	Issue:
SHO16422_M002	B