

Aperture ID	Proposed Aperture Bearing	Quantity Shared EEH-H3G
A1	0°	H3G
A2	0°	H3G
B1	120°	H3G
B2	120°	H3G
C1	240°	H3G
C2	240°	H3G

NOTES:

1. ALL DIMENSIONS IN MM UNLESS OTHERWISE NOTED.

Top of Tower +18.0m AGL


C/L of AAU +17.60m AGL

C/L of Apertures +15.70m AGL

Proposed Phase 8 monopole c/w
wraparound cabinet at base

Approx. Tree Level
12m AGL


Approx. Tree Level
10m AGL

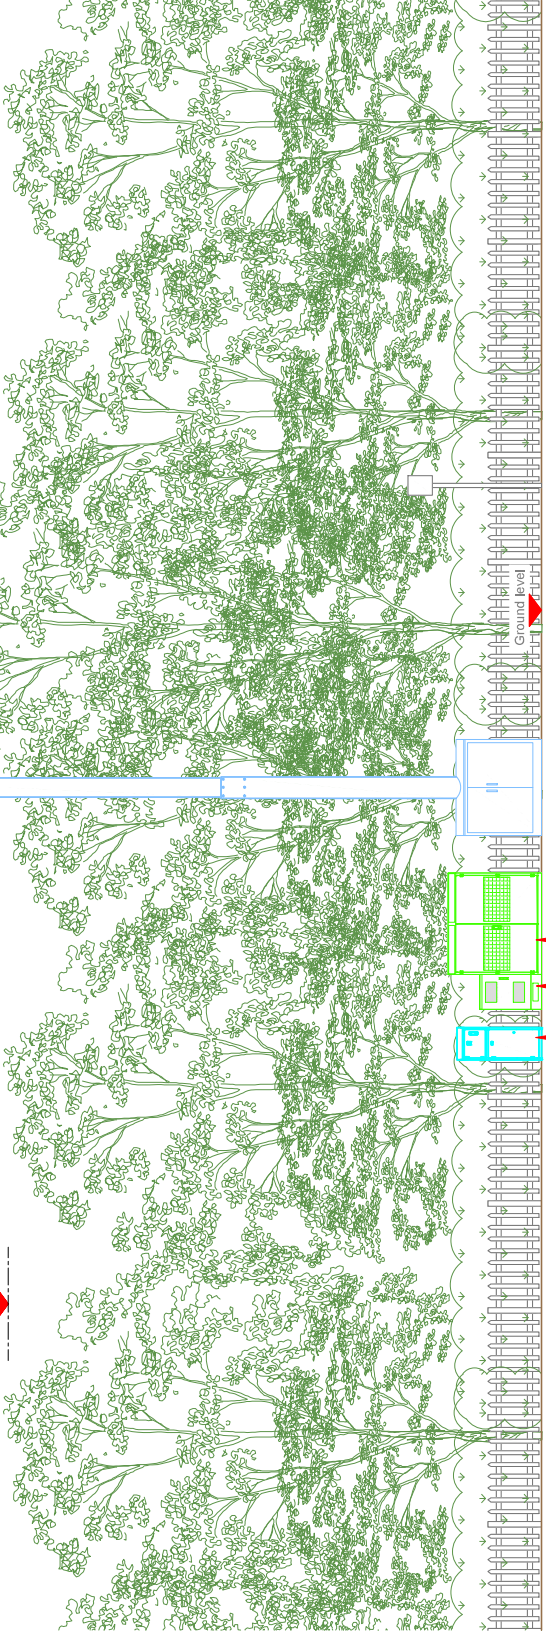

Proposed 2No. H3G cabinets

Proposed G-100876 cabinet

PROPOSED H3G ELEVATION

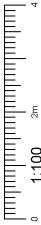

Revision	MBNL / EEP / H3G	Revised	Purpose of Issue	Issue
M001	MBNL	H3G 5G UNILATERAL	Planning	A
Date	05/03/2021	Revision / Upgrade Description	First Issue - Site nomination dated TBC	
Drawn	CUN			
Checked	TD			
Approved	SG			

Hutchison 3G UK Limited
Star House, 20 Grenfell Road
Maidenhead, SL6 1EH
Tel: 01628 765 000
Fax: 01628 765 001

H3G Base Station Information line:
0645 6043000
Available 8am-5pm Monday to Friday



Design Consultant & Principal Contractor:

WHP Telecoms
Unit 1 Maple Park,
Low Fields Avenue, Leeds
LS12 6HH
Tel: 01133023550
e-mail: info@whptelecoms.com



Site Name:
HAWTHORN BANK STREETWORKS

Site ID:
SHO16422

Address:
**HAWTHORN BANK, LITTLE LONDON,
LOCKS FARM, SOUTH HOLLAND,
LINCOLNSHIRE, EAST MIDLANDS,
PE11 1JQ**

Title:
260 PROPOSED H3G ELEVATION

Project:
H3G 5G UNILATERAL

Purpose of Issue:
PLANNING

EE Call ID:	MBNL Call ID:	3UK Call ID:
N/A	N/A	N/A

Master Drawing No:
SHO16422_M001

Issue:
A