


SHDC
Planning & Development
17 APR 2009
Ref: 0267/09

Site Location Plan

Scale 1:1250

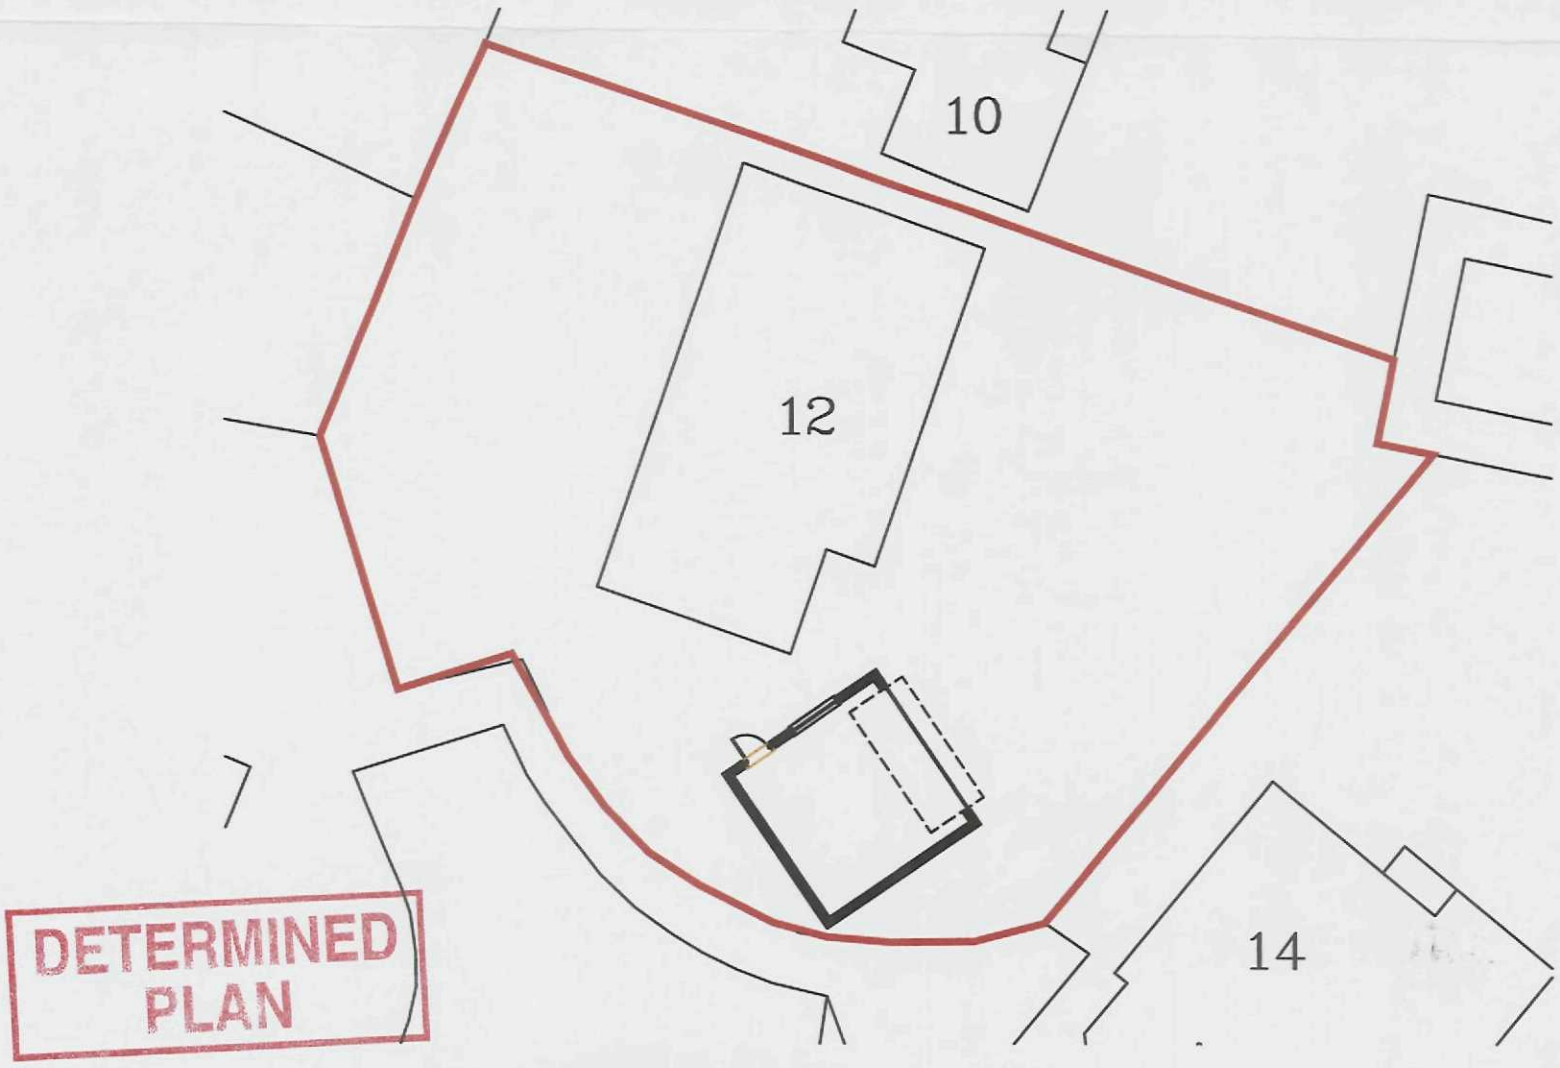

DETERMINED PLAN

Site Block Plan

Scale 1:500

remway Design Ltd
2nd Floor - 5B Sheepmarket
Spalding
PE11 1BH
Tel: 01775 768 921
e-mail: enquiries@remwaydesign.co.uk

Site :
Mr M Willows
12 Julias Mead
Spalding

Client :

Proposed Detached Garage

rev "A" - 07.04.09 - Position amended

Date : ******

Scale : as noted

Drawing No:
A3-1397-01"A"