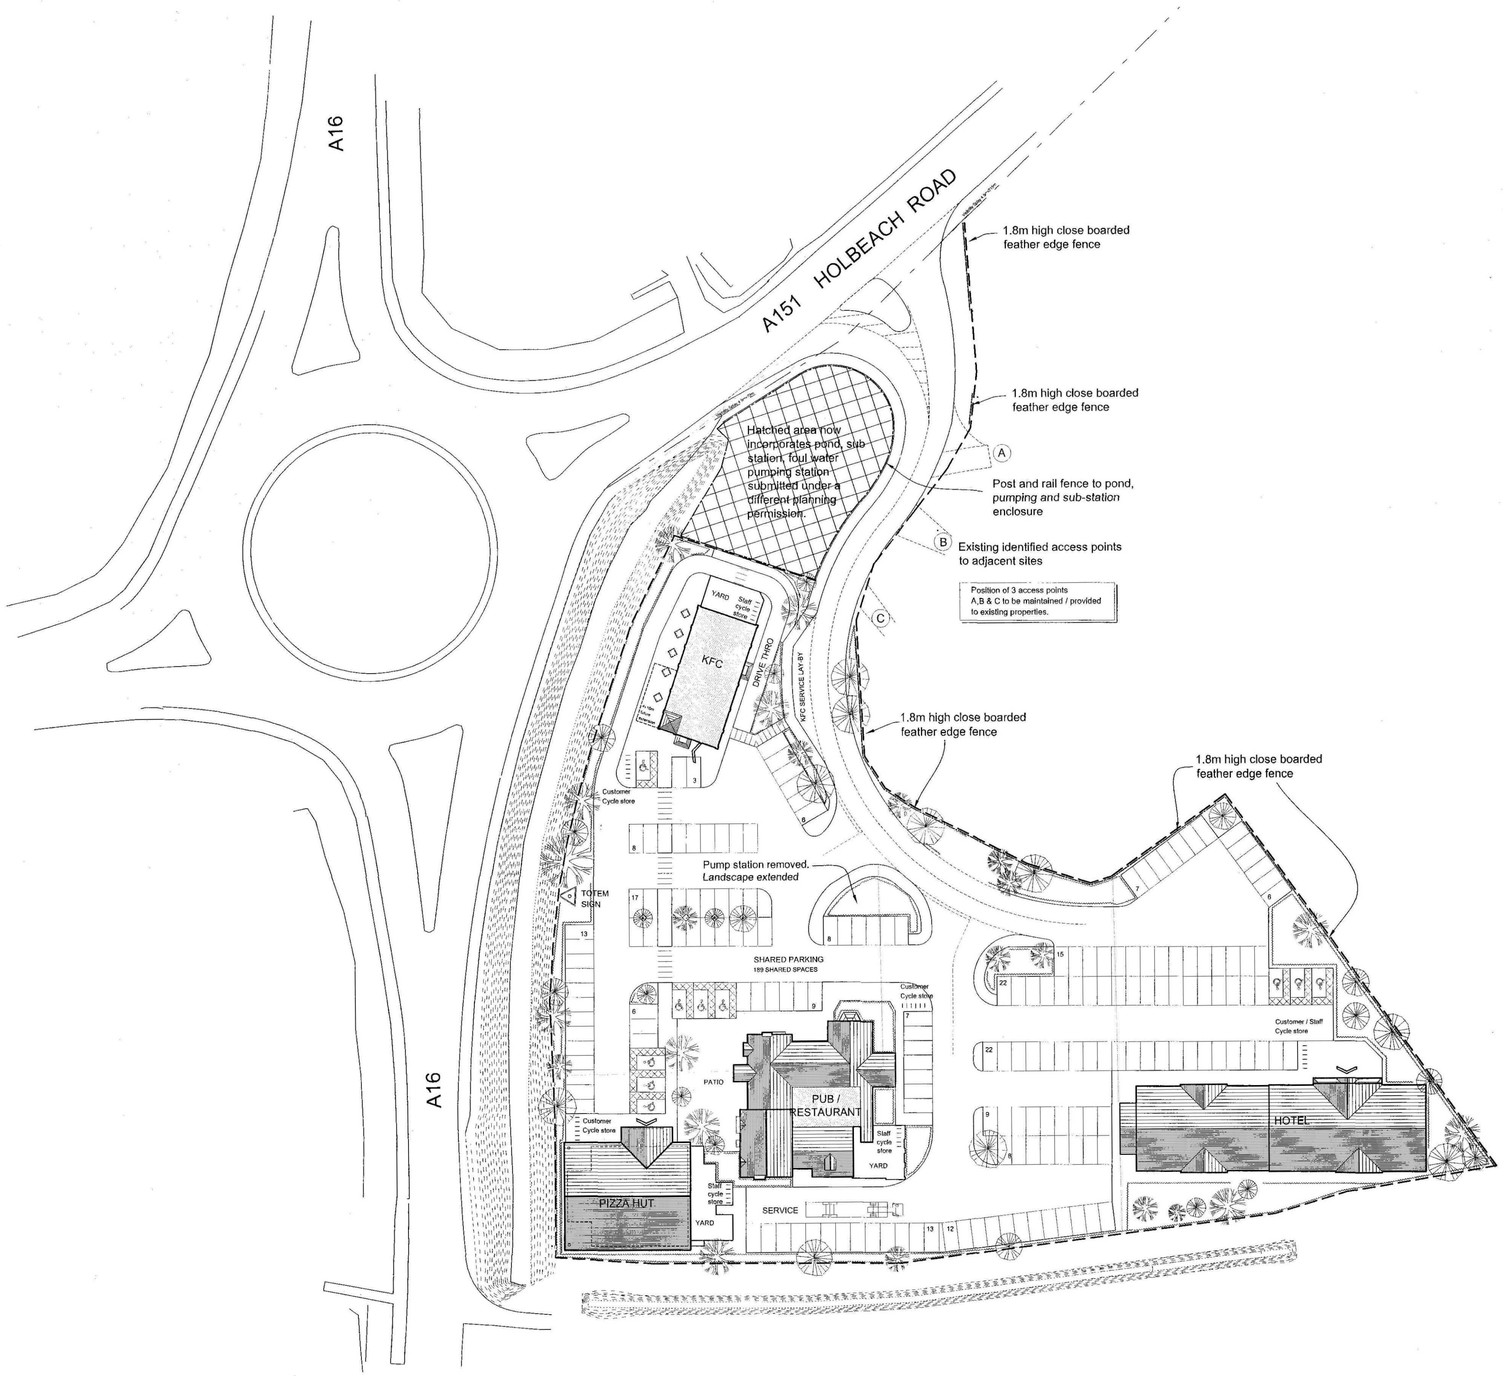


PROPOSED SITE LAYOUT PLAN

0m 10m 20m 30m 40m 50m

N


Do not scale from this drawing.

Contractor to check all dimensions prior to commencement on site and notify the architect of any errors, omissions or discrepancies.

Architects le¹ retain copyright of this drawing, no copies or alterations may be made without their permission.

CDM Design Risk Assesment

notes:

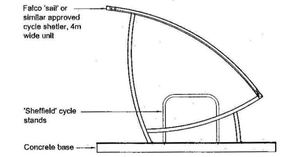

Typical Staff / Customer cycle shelter
[1:50]

This drawing is based on existing drawing Layout Plan number J 01 / 70 rev. d @ 1:500 scale dated 14 June 2005

rev	description	date
C	Accesses D & E removed from drawing.	jdw
B	Substation and pumping station removed from drawing for submission as separate planning permission. Accesses D & E labled.	jdw
A	Substation and pumping station moved. Two access added. Balancing tank and boundary treatments shown. Proposed cycle storage details added.	jdw

Jerone Properties Ltd
A16/A151 Intersection Spalding
Development Site

PROPOSED SITE LAYOUT PLAN AND CYCLE STORE

job. no.	drg. no.	rev.
J 70	04	C
scale 1:500 @ A1	date Jan 2011	ref .

SHDC
Planning & Development
Ref. 0267/11

architects le¹
38 nelson street
leicester LE1 7BA
tel: 0116 2758500 fax: 0116 2543487
mail@architectsle1.co.uk
architectsLE1
©