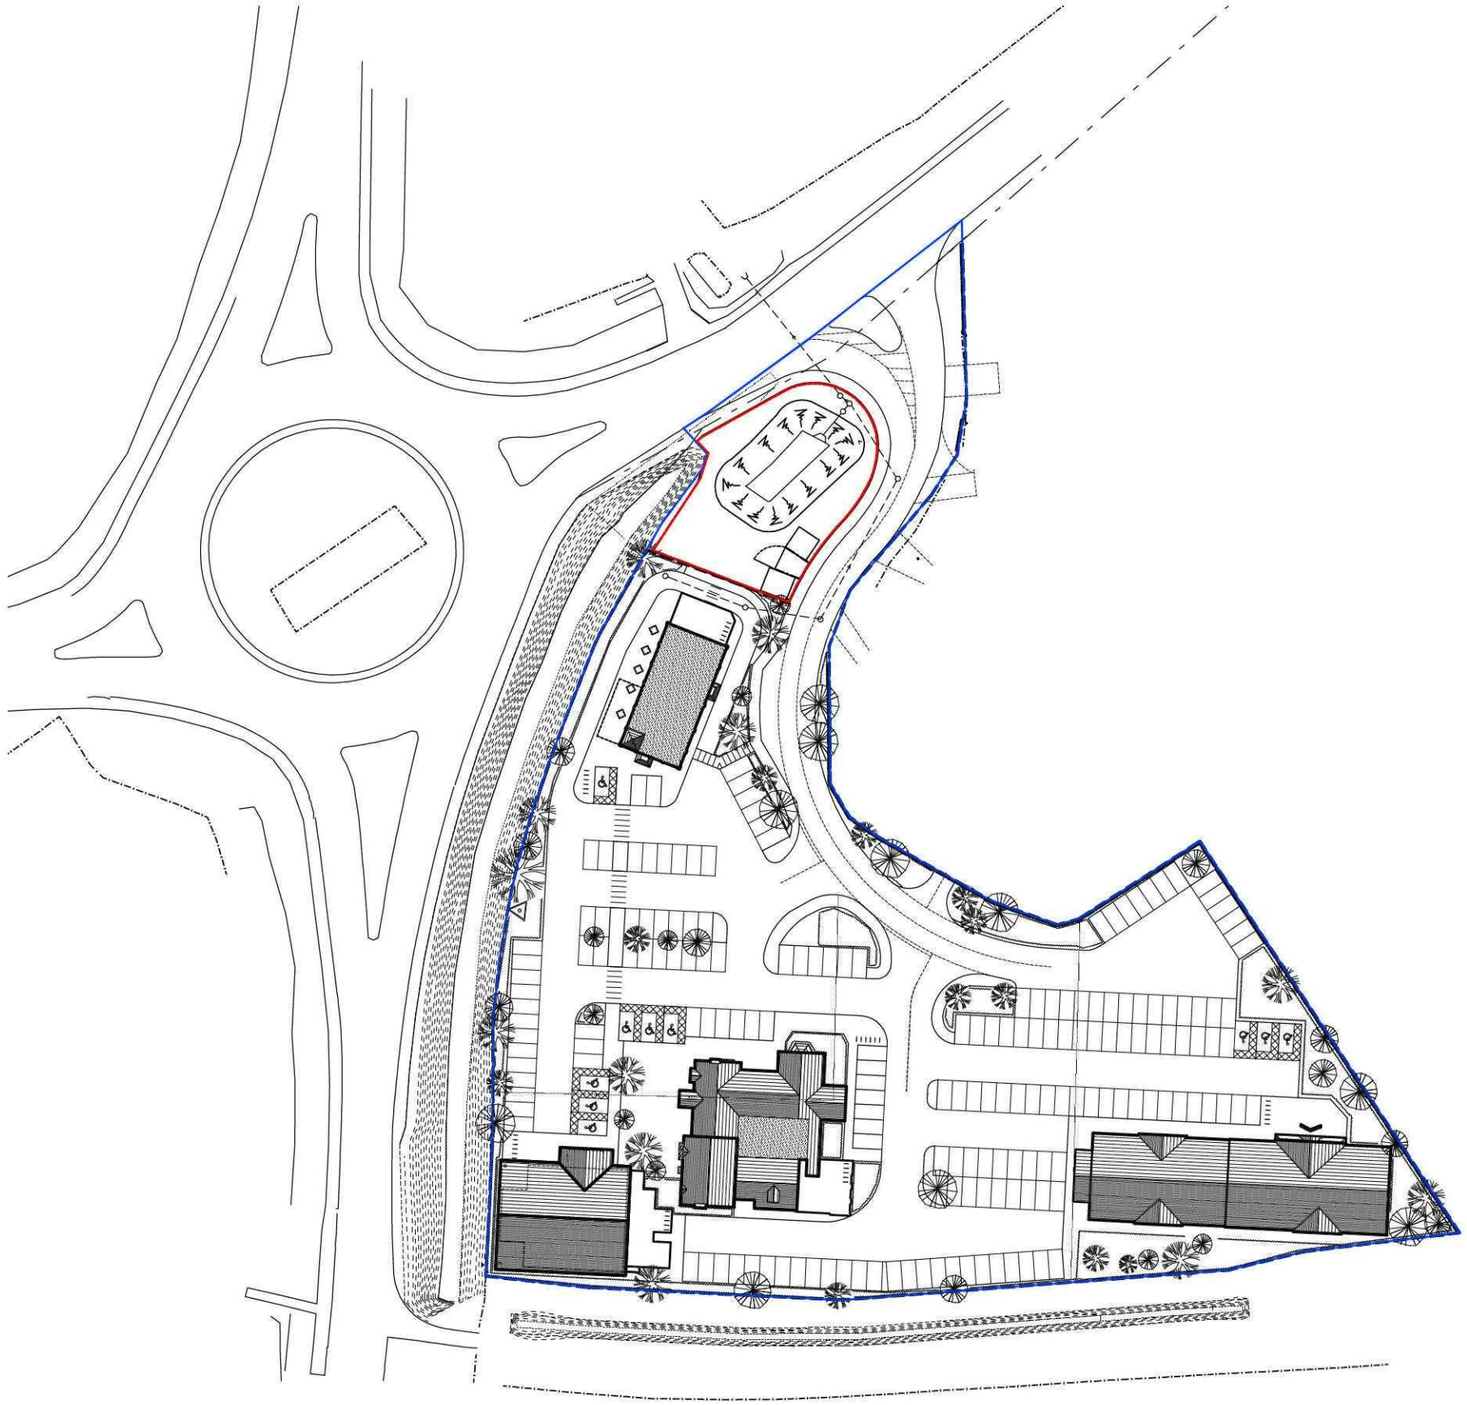


SITE LOCATION PLAN

0m 10m 20m 30m 40m 50m

N

Do not scale from this drawing.

Construction dimensions are not to be scaled from this drawing

Contractor to check all dimensions prior to commencement on site and notify the architect of any errors, omissions or discrepancies.

Architects le¹ retain copyright of this drawing, no copies or alterations may be made without their permission.

CDM Design Risk Assesment

Refer to Risk Assessments/Health and Safety Plan
The following particular risks have been identified:
-
-

Notes:

PLANNING

Jerone Properties Ltd
A16 / A151 Intersection Spalding
Development Site

SITE LOCATION PLAN


project. no.	drg. no.		rev.
J70	(90)10		--
scale	date	©	ref
1:1000@A3	01/03/11		jdw

architects le¹
38 nelson street
leicester LE1 7BA
tel: 0116 2758500 fax: 0116 2543487
mail@architectsle1.co.uk
architectsLE1

PROPOSED SITE LAYOUT PLAN

0m 2m 4m 6m 8m 10m 20m

N

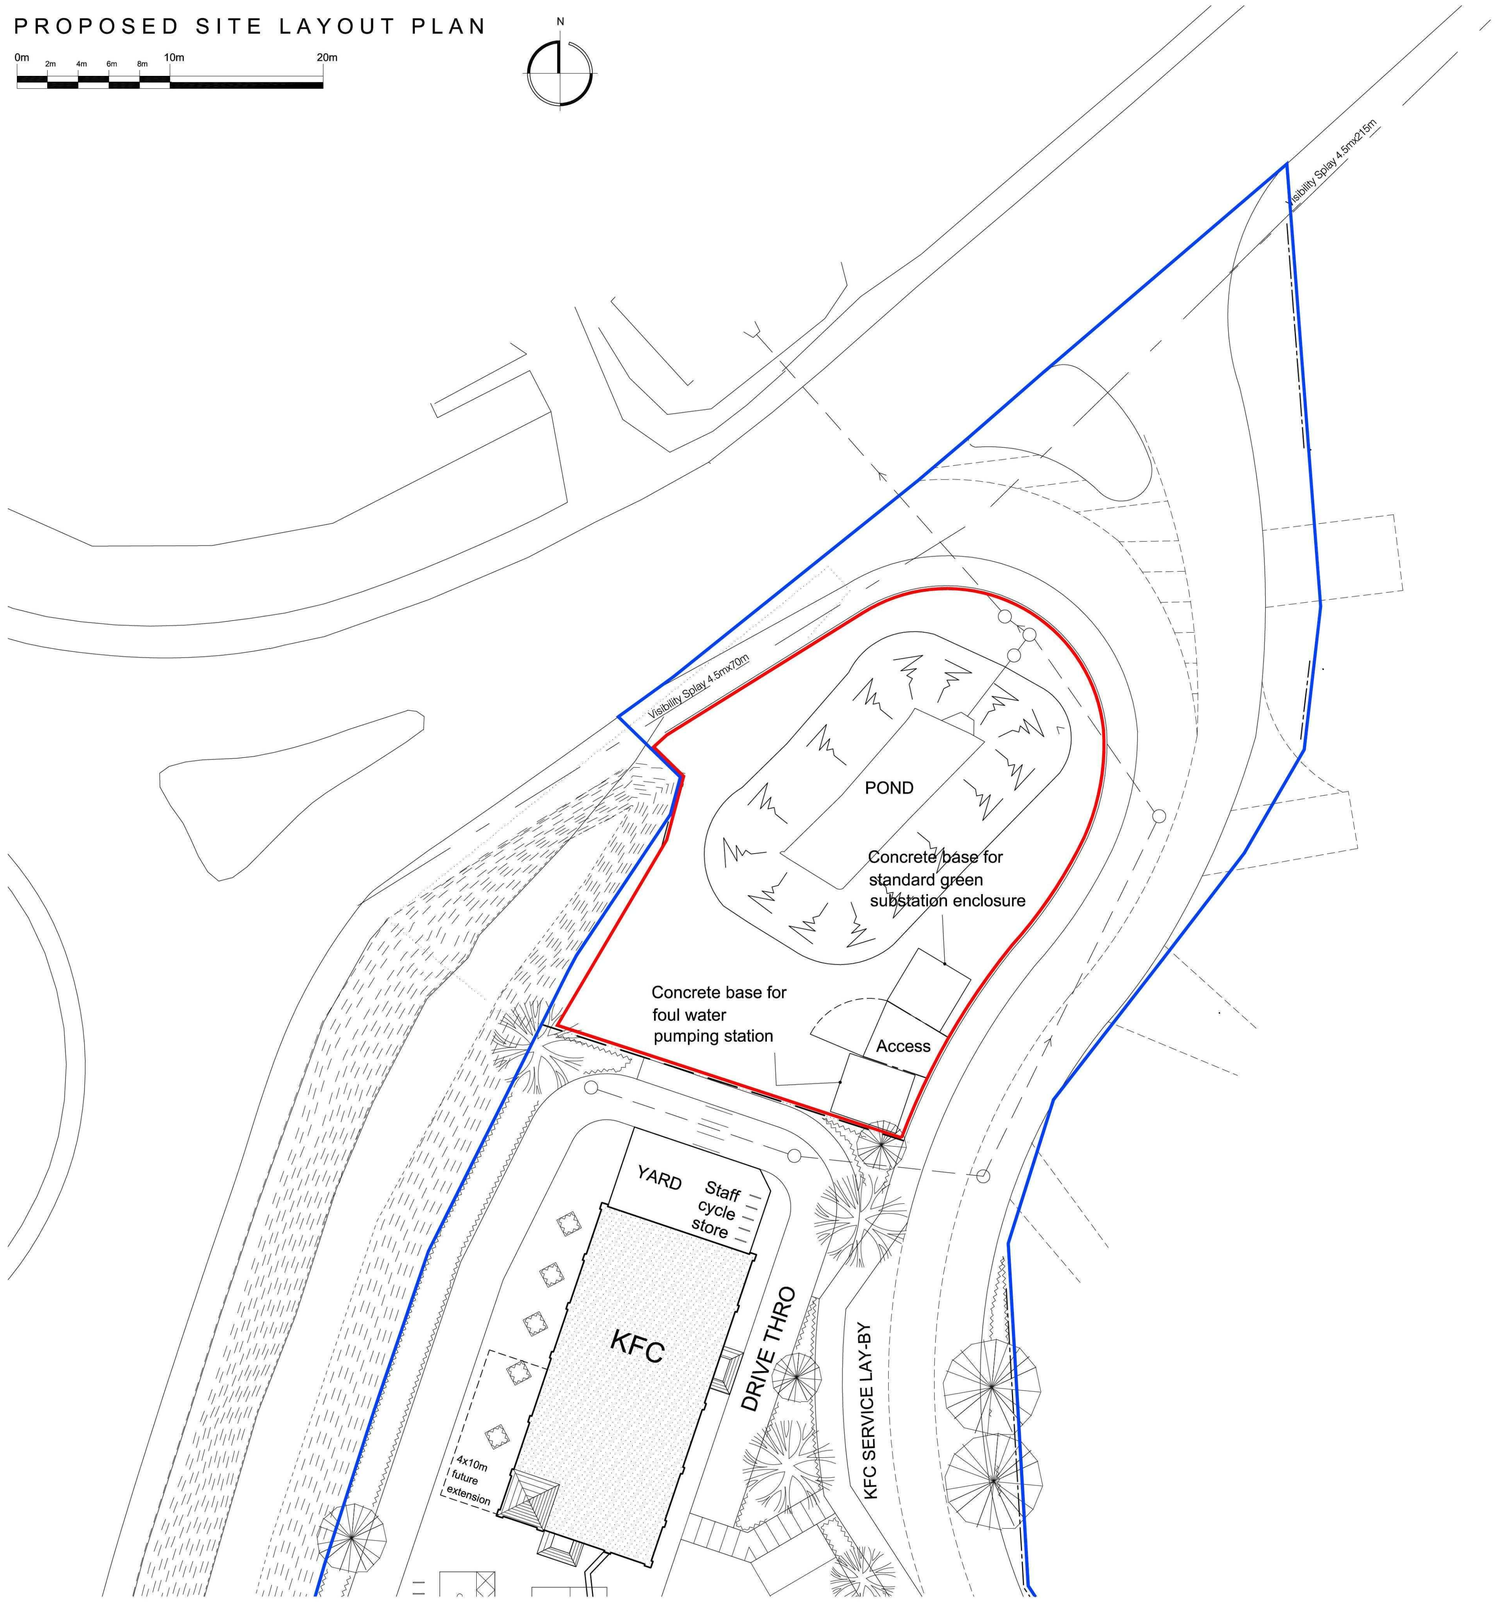

Do not scale from this drawing.

Contractor to check all dimensions prior to commencement on site and notify the architect of any errors, omissions or discrepancies.

Architects le¹ retain copyright of this drawing, no copies or alterations may be made without their permission.

CDM Design Risk Assesment

notes:

This drawing is based on existing drawing Layout Plan number J 01 / 70 rev. d @ 1:500 scale dated 14 June 2005

rev	description	date
-	---	---

Jerone Properties Ltd
A16/A151 Intersection Spalding
Development Site

PROPOSED SITE LAYOUT

job. no.	drg. no.	rev.
J 70	(90)12	.
scale	date	ref
1:200 @ A1	Jan 2011	.

architects le¹
38 nelson street
leicester LE1 7BA
tel: 0116 2758500 fax: 0116 2543487
mail@architectsle1.co.uk

architectsLE1

©