
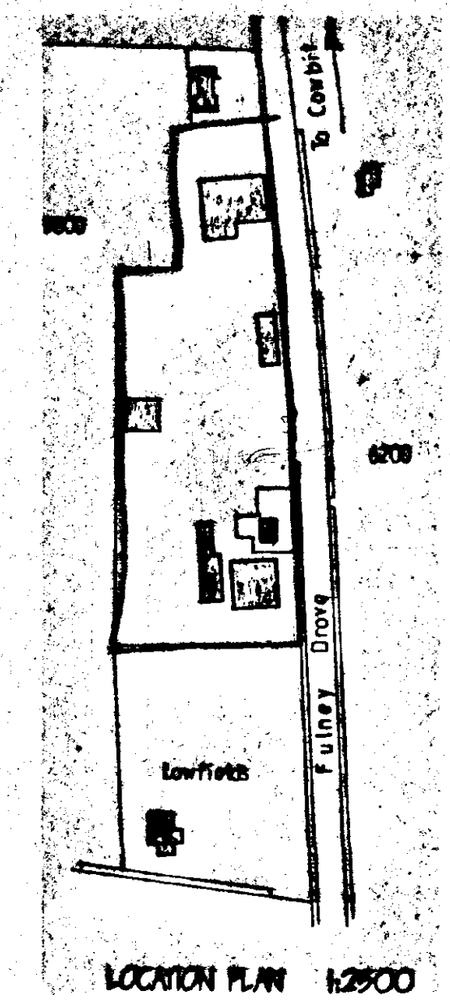


LOCATION PLAN 1:2500

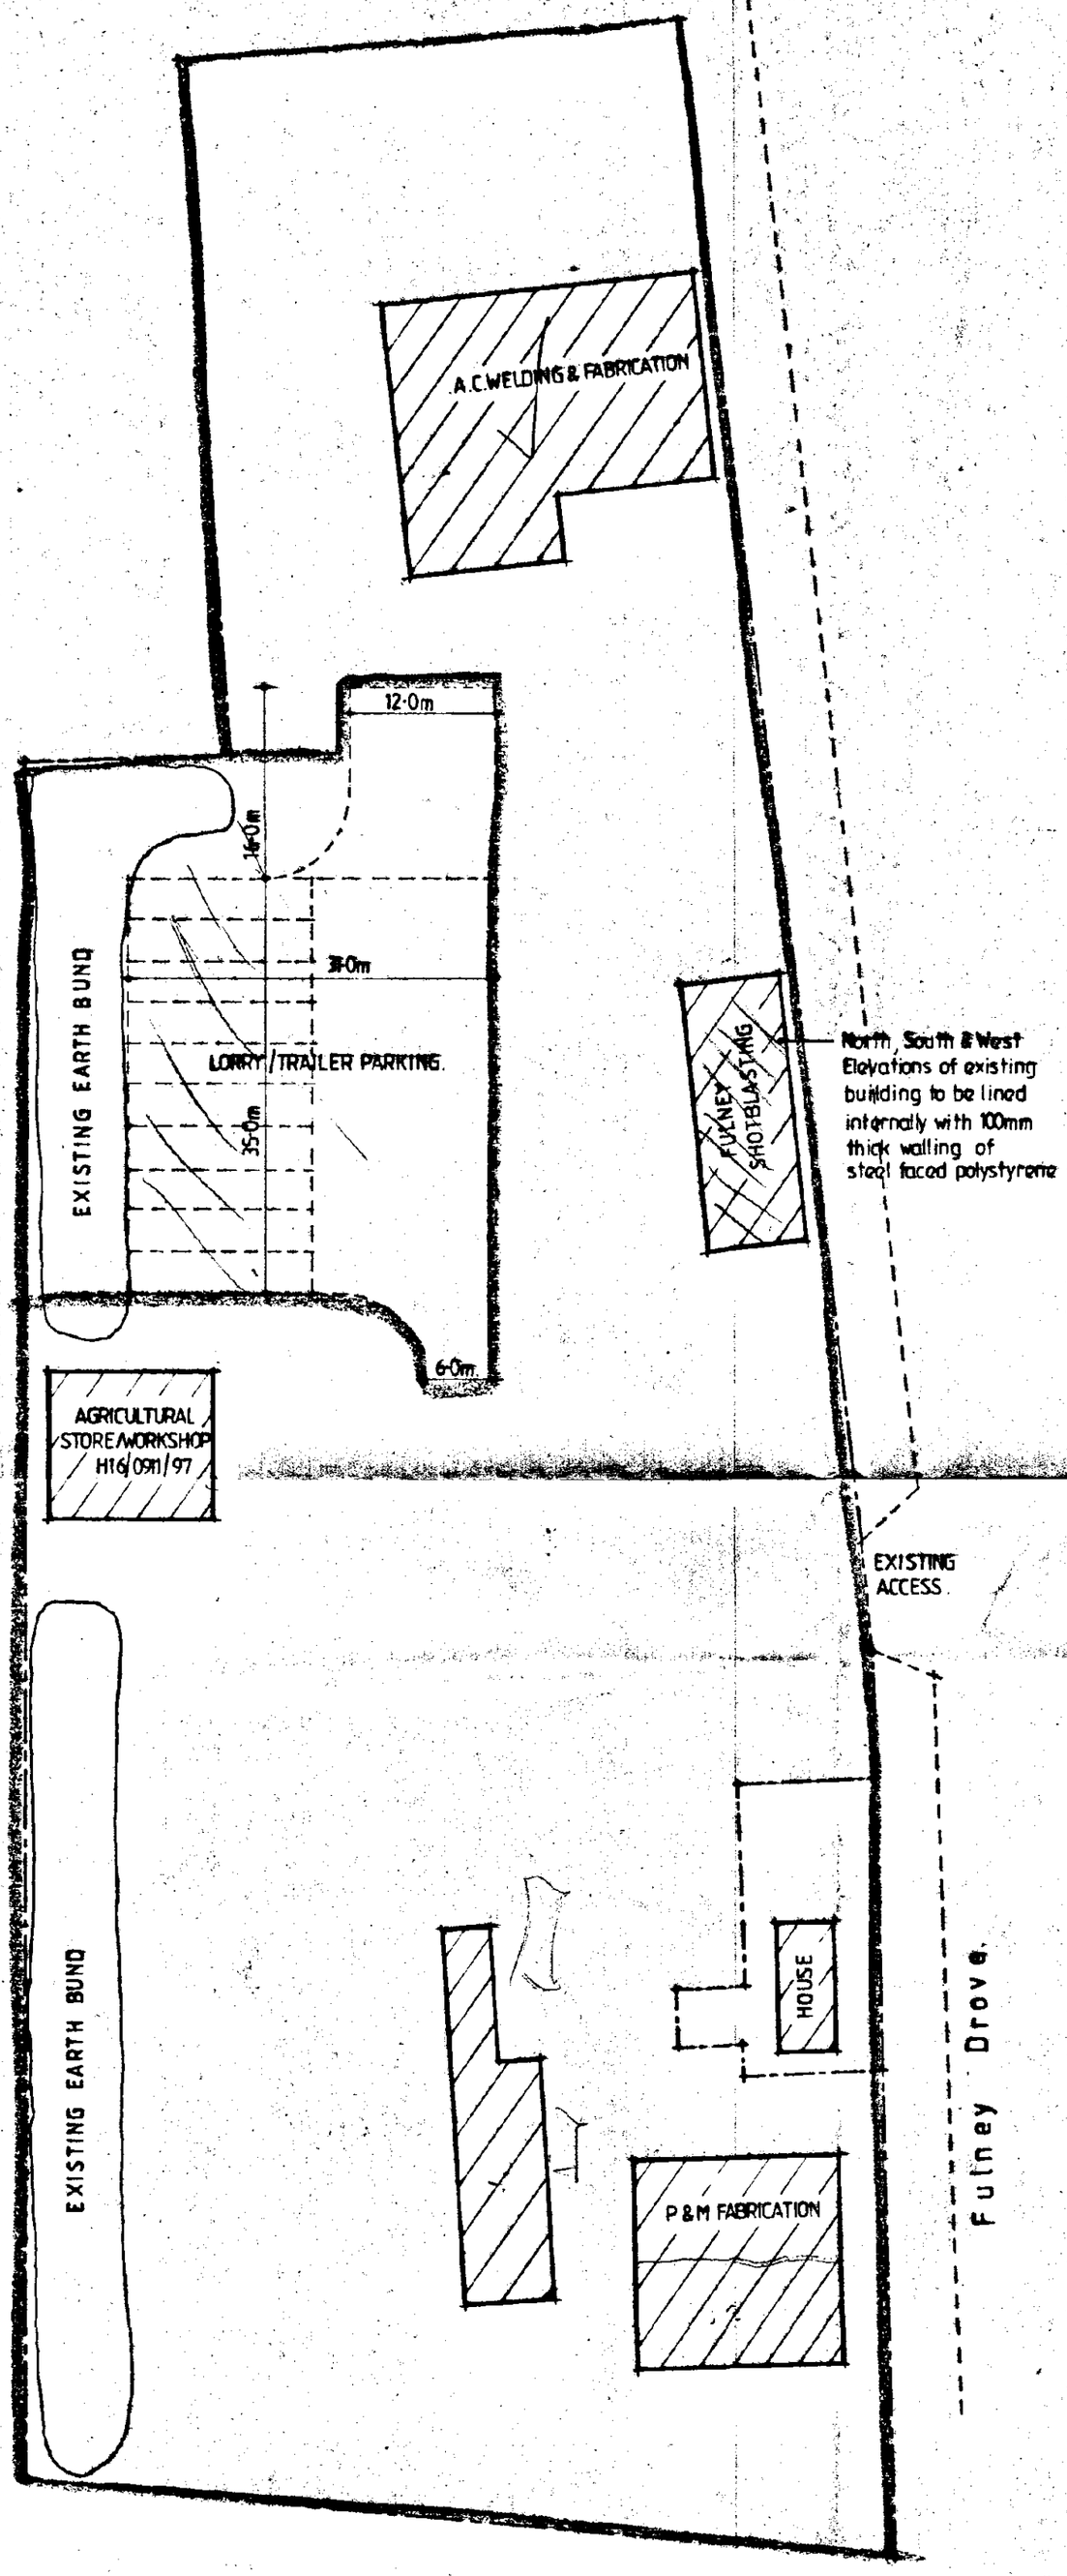

BLOCK PLAN 1:500

revision	date	init.	revision details.

COOPER ARCHITECTURAL DESIGN
BRONAVON, HOCKLESGATE, FLEET, SPALDING, LINC'S PE12 8LF
Tel/Fax : 01406 423762
Mobile : 0410 290852

Client.
MESSERS J. & A. TYRRELL

Project.
CHANGE OF USE.
LOWFIELDS NURSERIES,
FULNEY DROVE,
SPALDING,
LINC'S.

DETERMINED PLAN

Drawing.

SOUTH HOLLAND DC
HOUSING & PLANNING
17 MAR 1999
Ref: 0269/99

Scale	Drawing No.
Date. MARCH. '99	Drawn. JC