



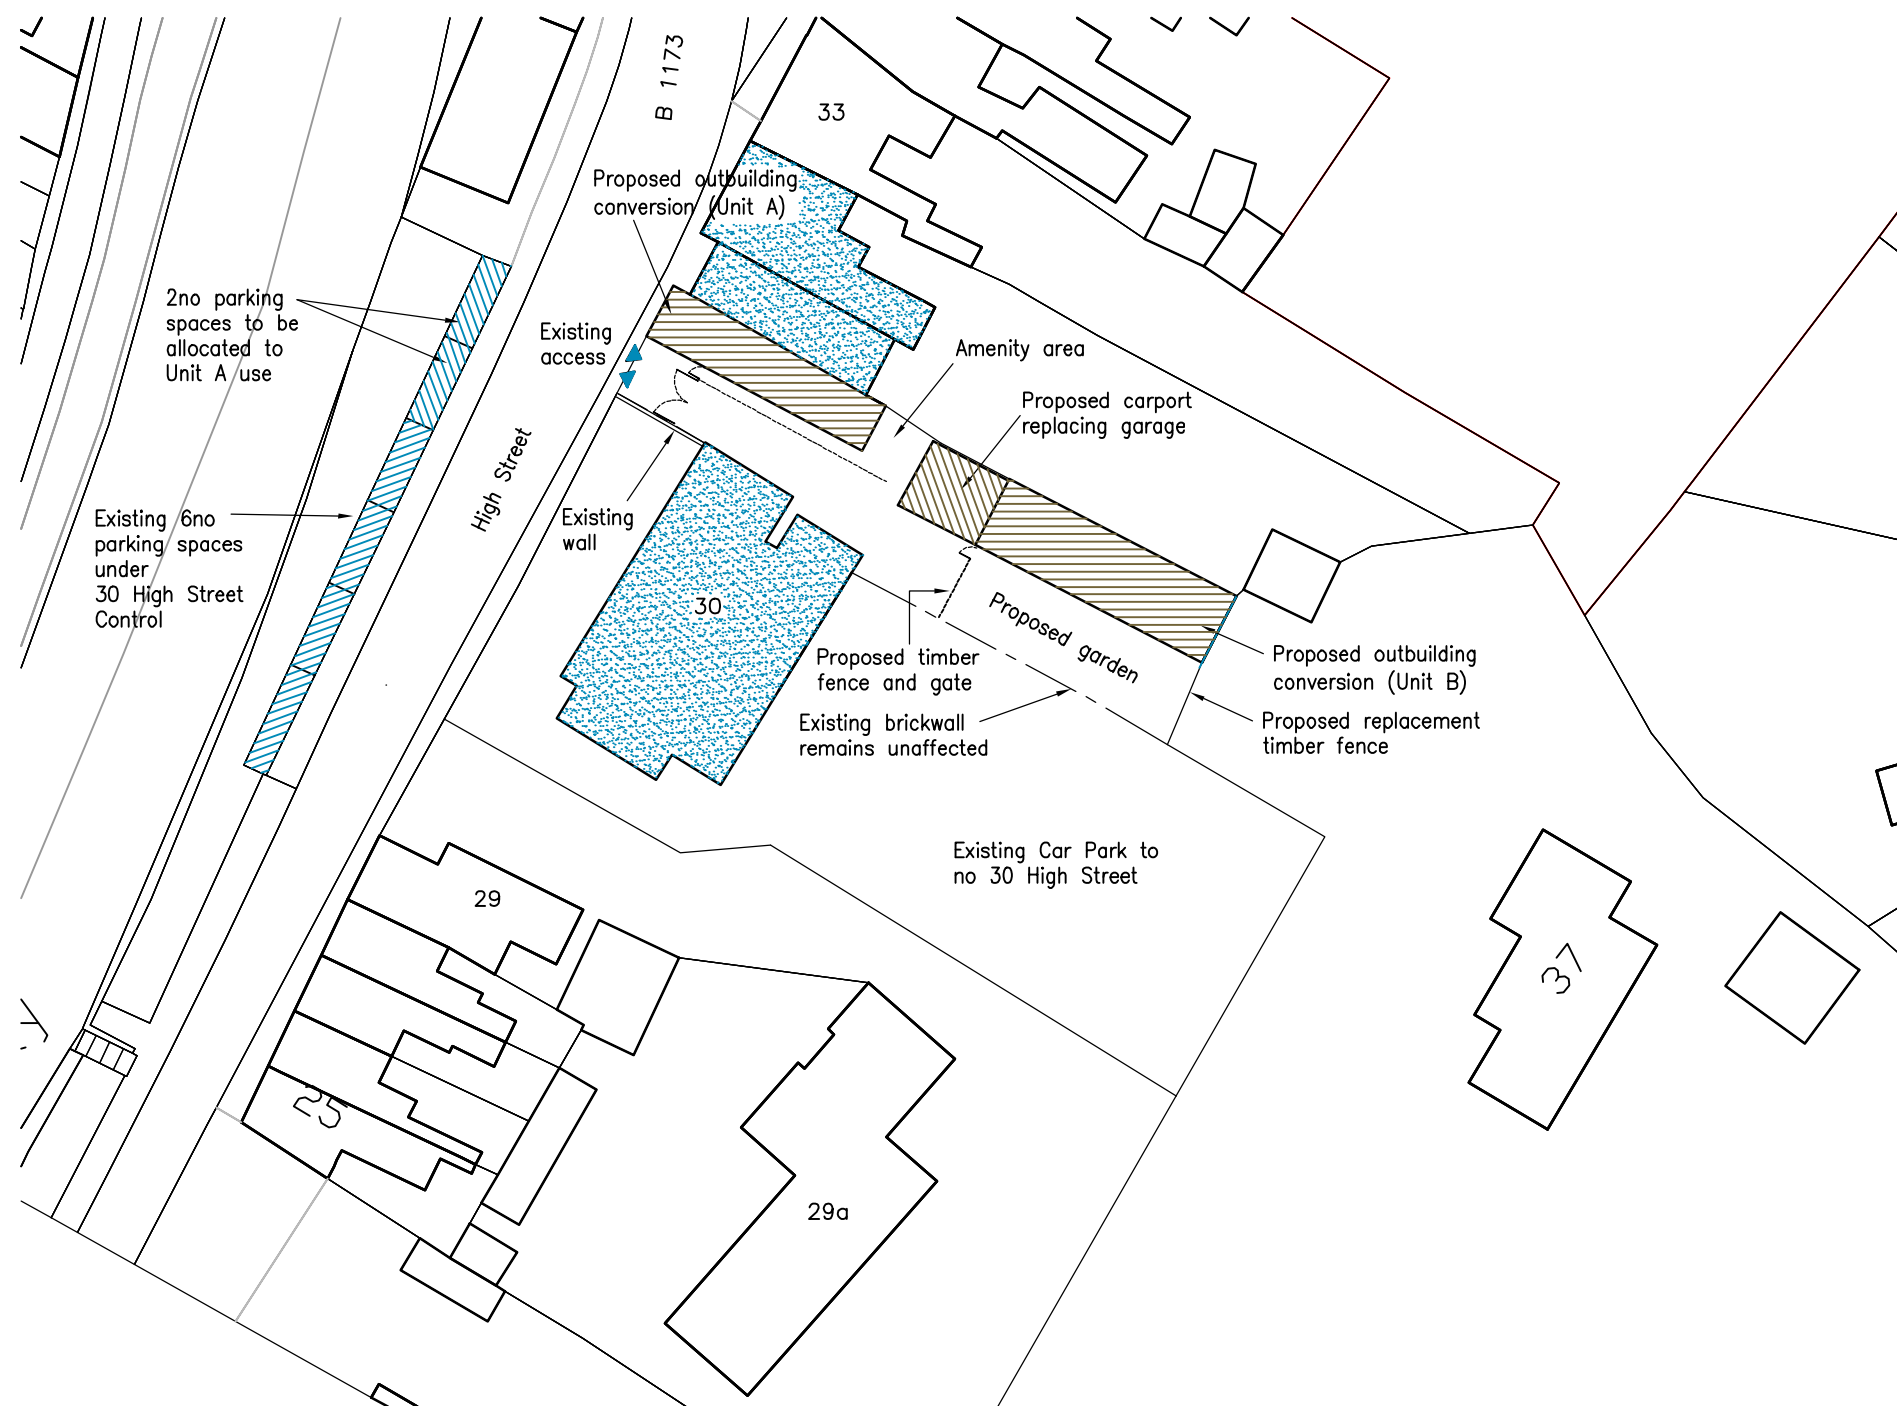

NORTH

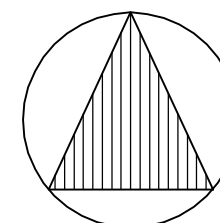

	DRAWING ISSUE
FEASIBILITY	☐
PLANNING	☒
BUILDING REGULATIONS	☐
CONSTRUCTION	☐



GOOD-DESIGN-ING Ltd

11 SARACEN WAY,
NEWARK ROAD,
PETERBOROUGH.
PE1 5WS.

TEL 01733 569731
E-MAIL
robert@good-design-ing.co.uk

BLOCK PLAN 1:500

Scale 1:500
0m 5m 10m 15m 20m

PROJECT
Proposed Conversion to
Outbuildings at
30 High Street
Spalding

DRAWING
Block Plan

March 2015

Scale 1:500 @ A3 size

drawing number :
15664-07