




NOTES
All drawings are the copyright of sharman architecture.

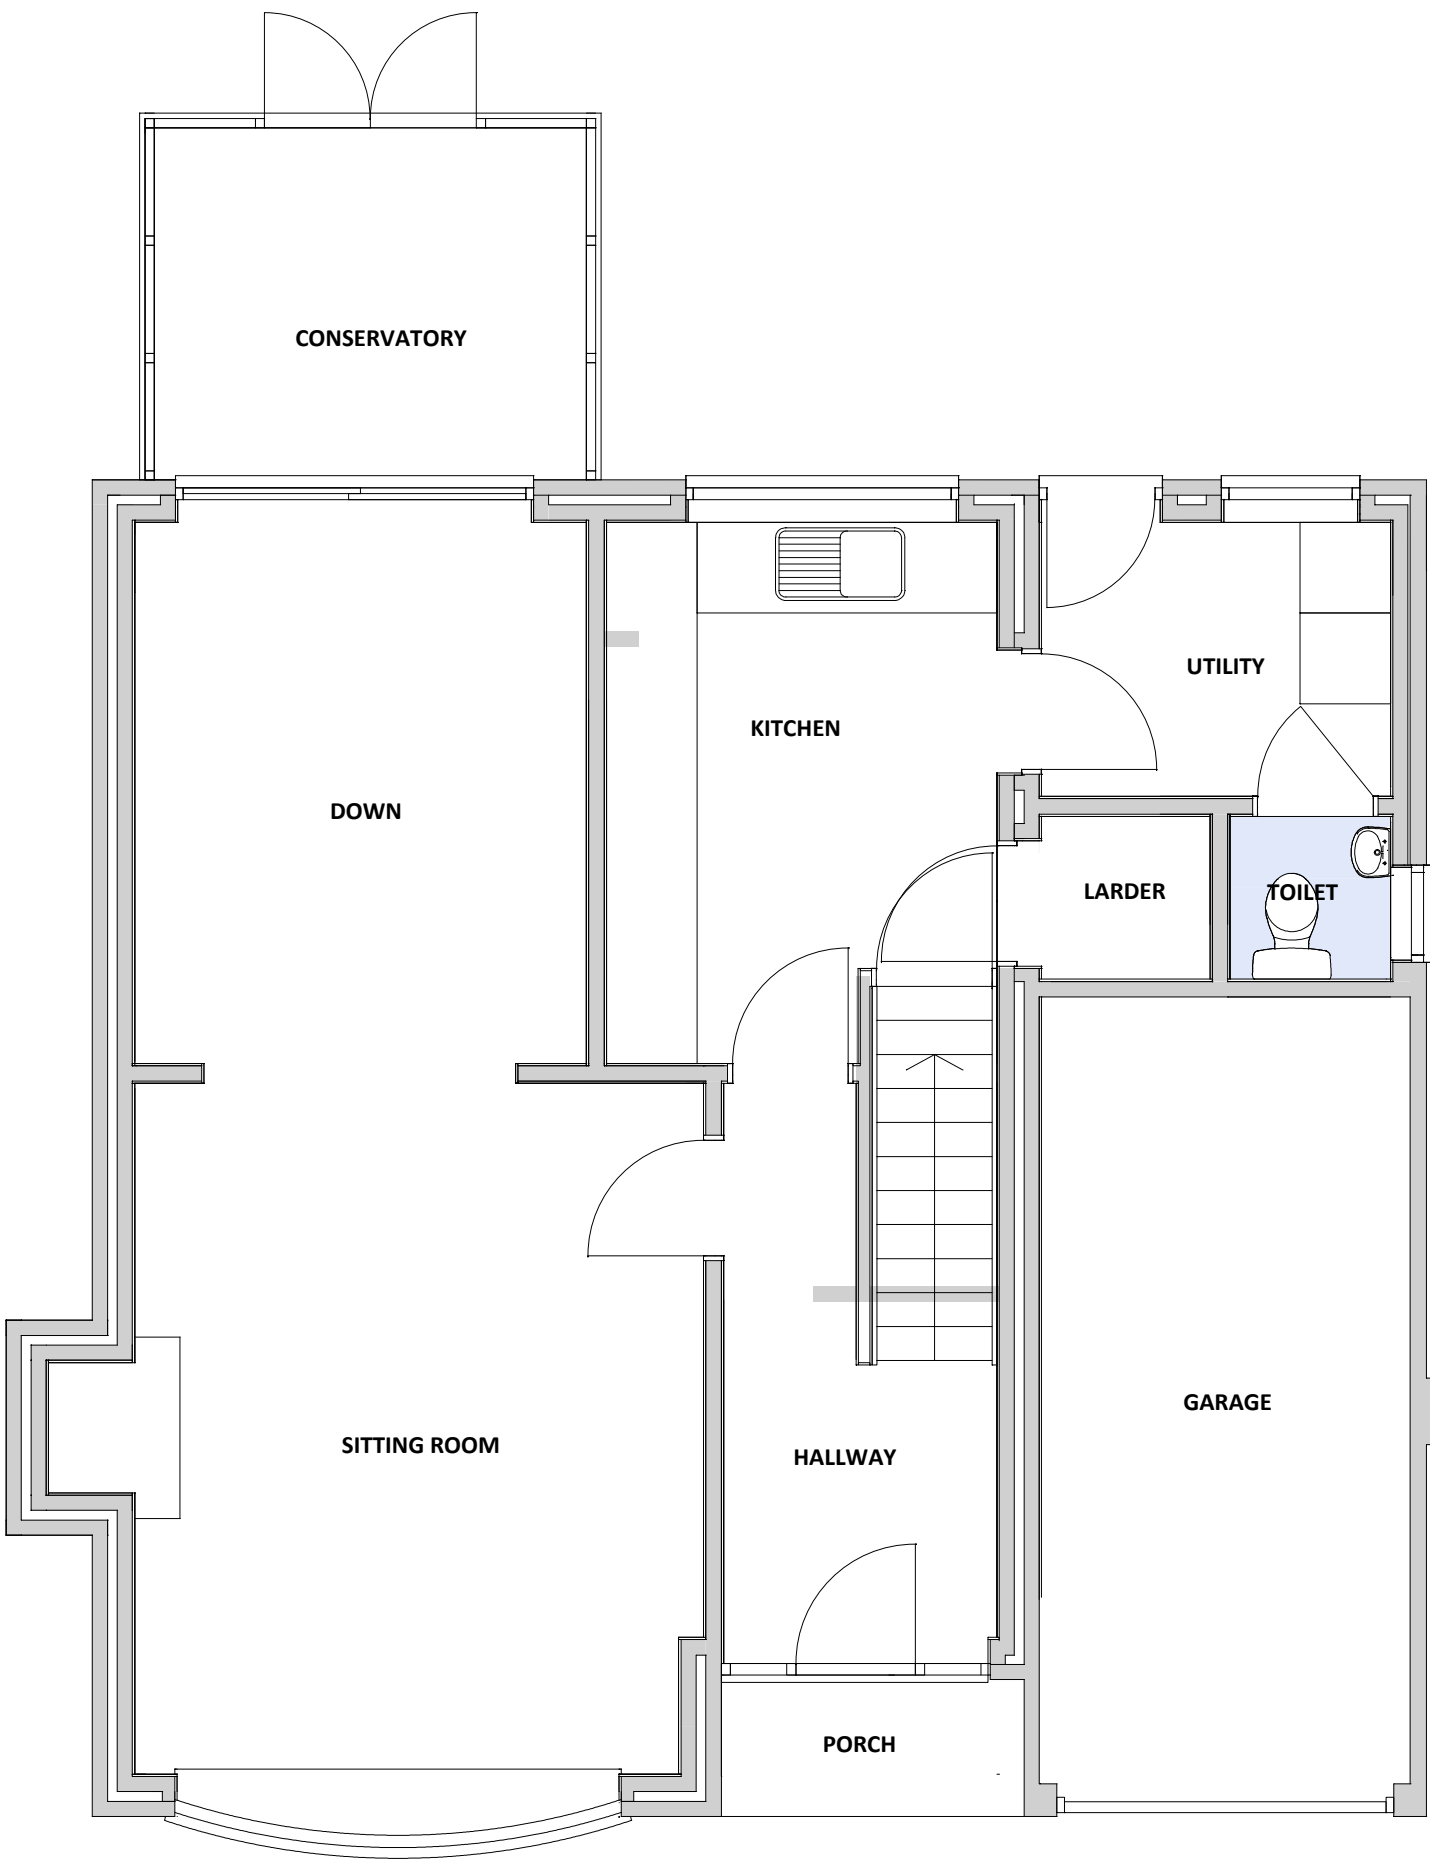

GROUND FLOOR

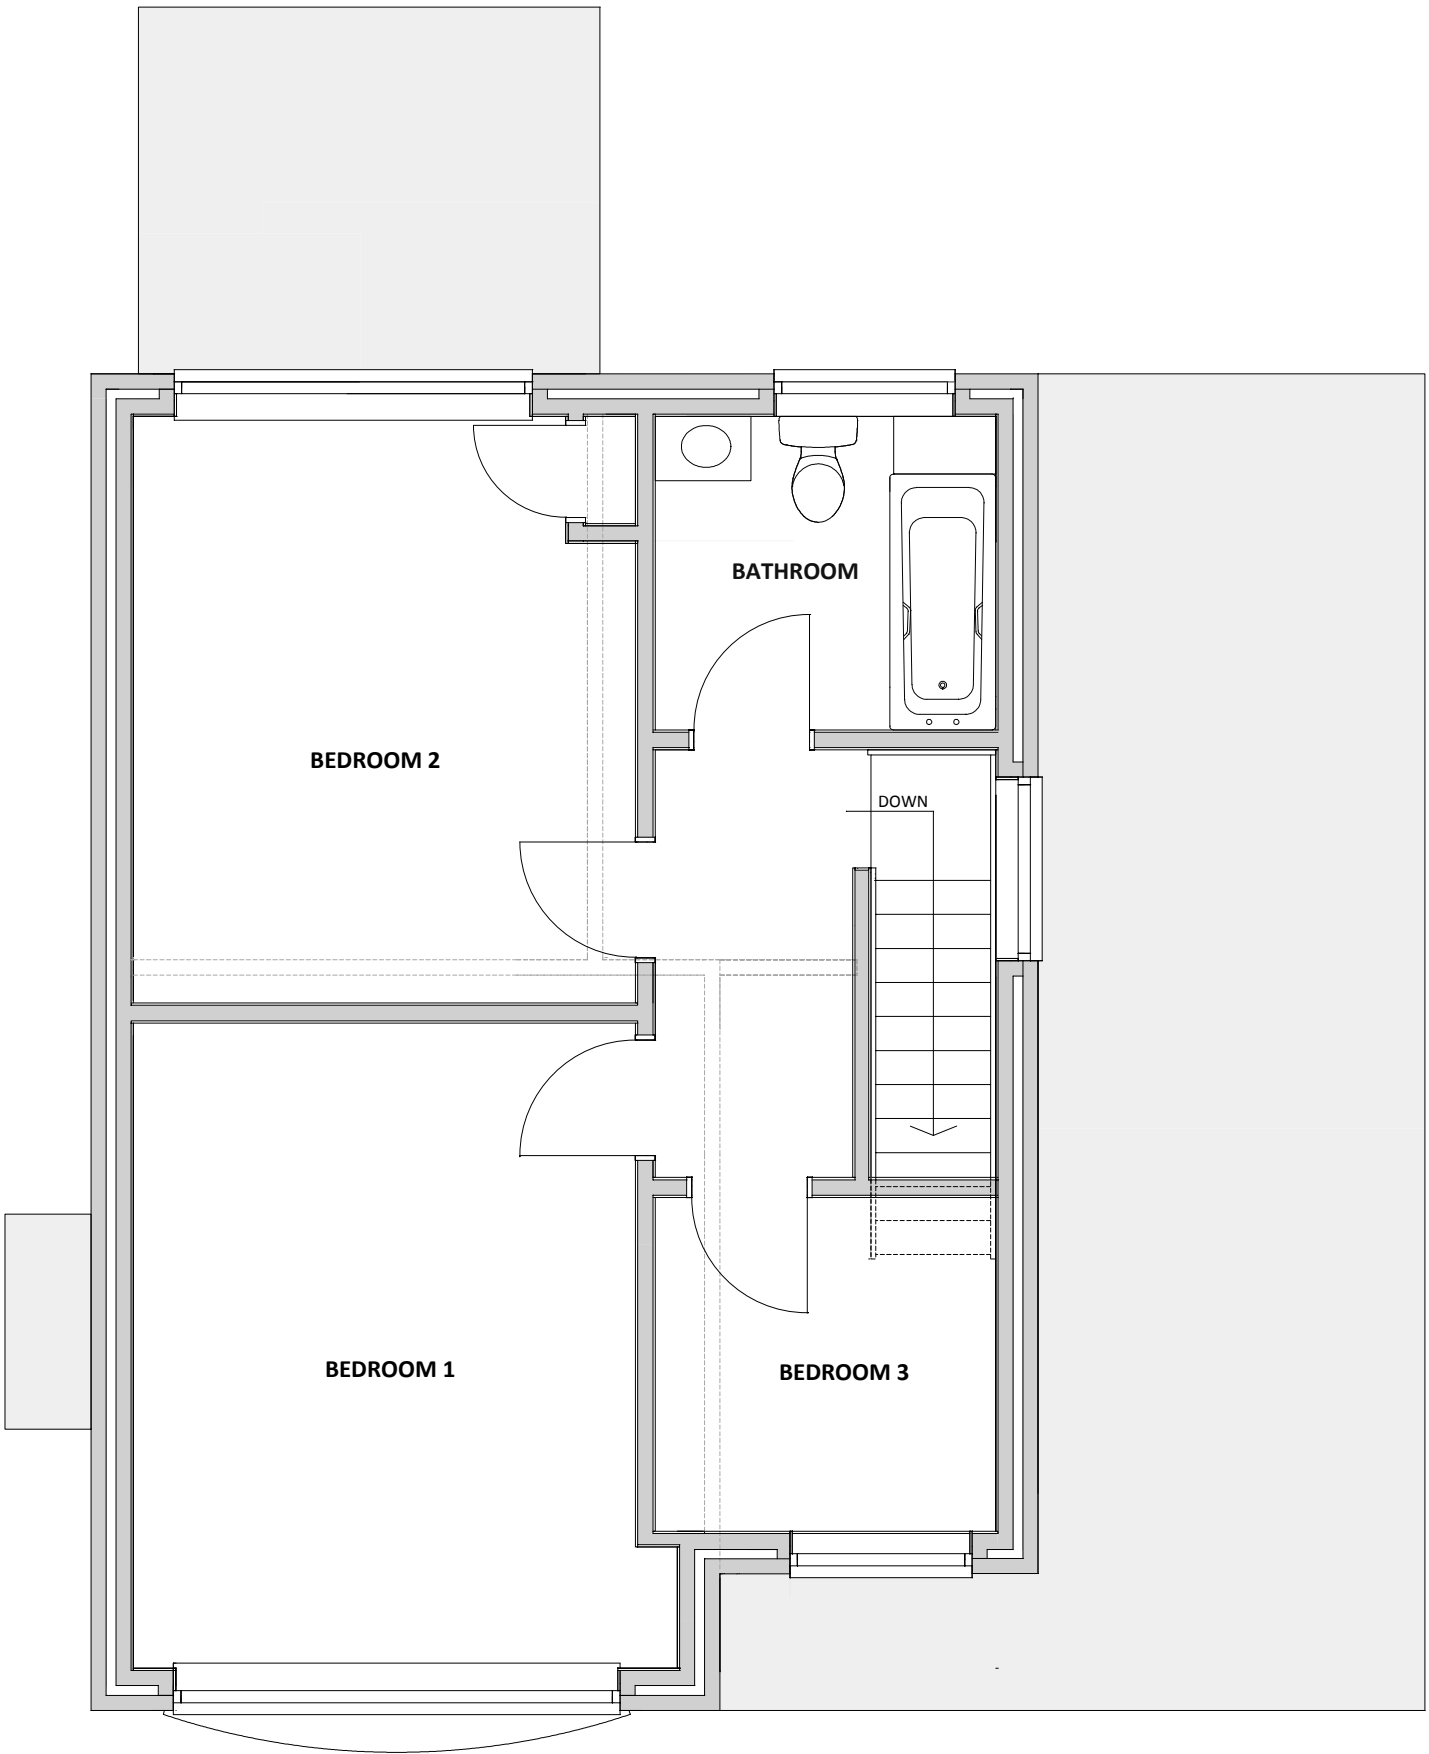

FIRST FLOOR

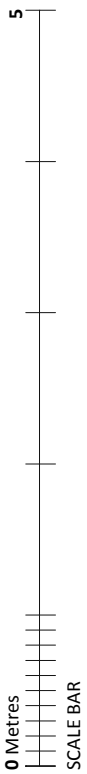

scale 1:50 Print at A2	date MARCH 2025	revision A 03/03/2025 DRAWING FIRST ISSUED
---------------------------	--------------------	---

title
EXISTING PLAN

contract
MR & MRS PROWING