



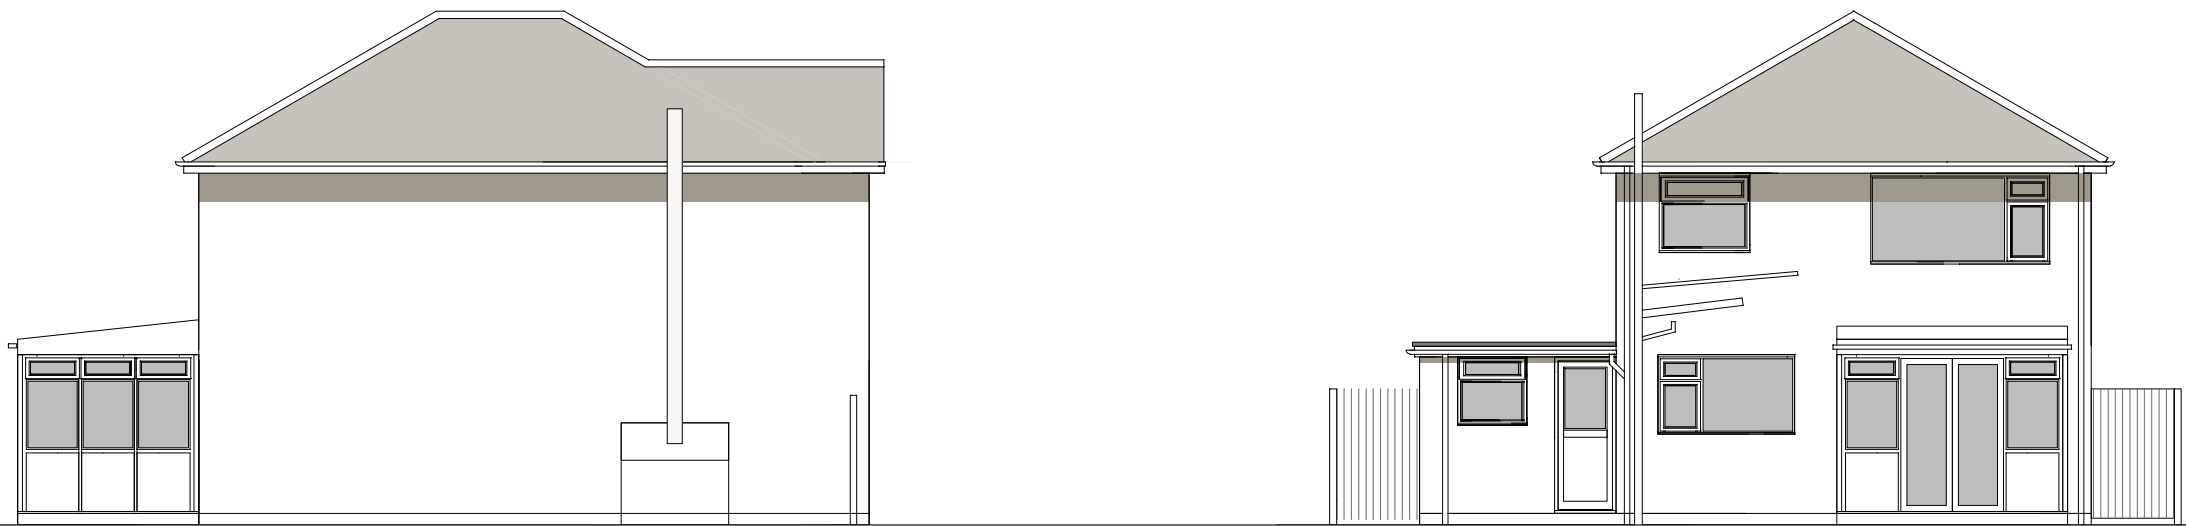

NOTES

This drawing is the copyright of sharman architecture

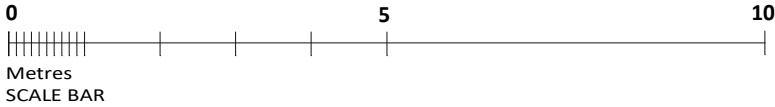

title EXISTING ELEVATIONS	scale 1:100 at A3	date MARCH 2025
contract MR & MRS PROWTING	revision A 12/03/2025 DRAWING FIRST ISSUED	

sharman architecture

OAK BARN. BOROUGH FEN. PETERBOROUGH. PE6 7QB

tel: 07724 529 094

email: paulsharman1@btinternet.com