


NOTES

All drawings are the copyright of sharman architecture.

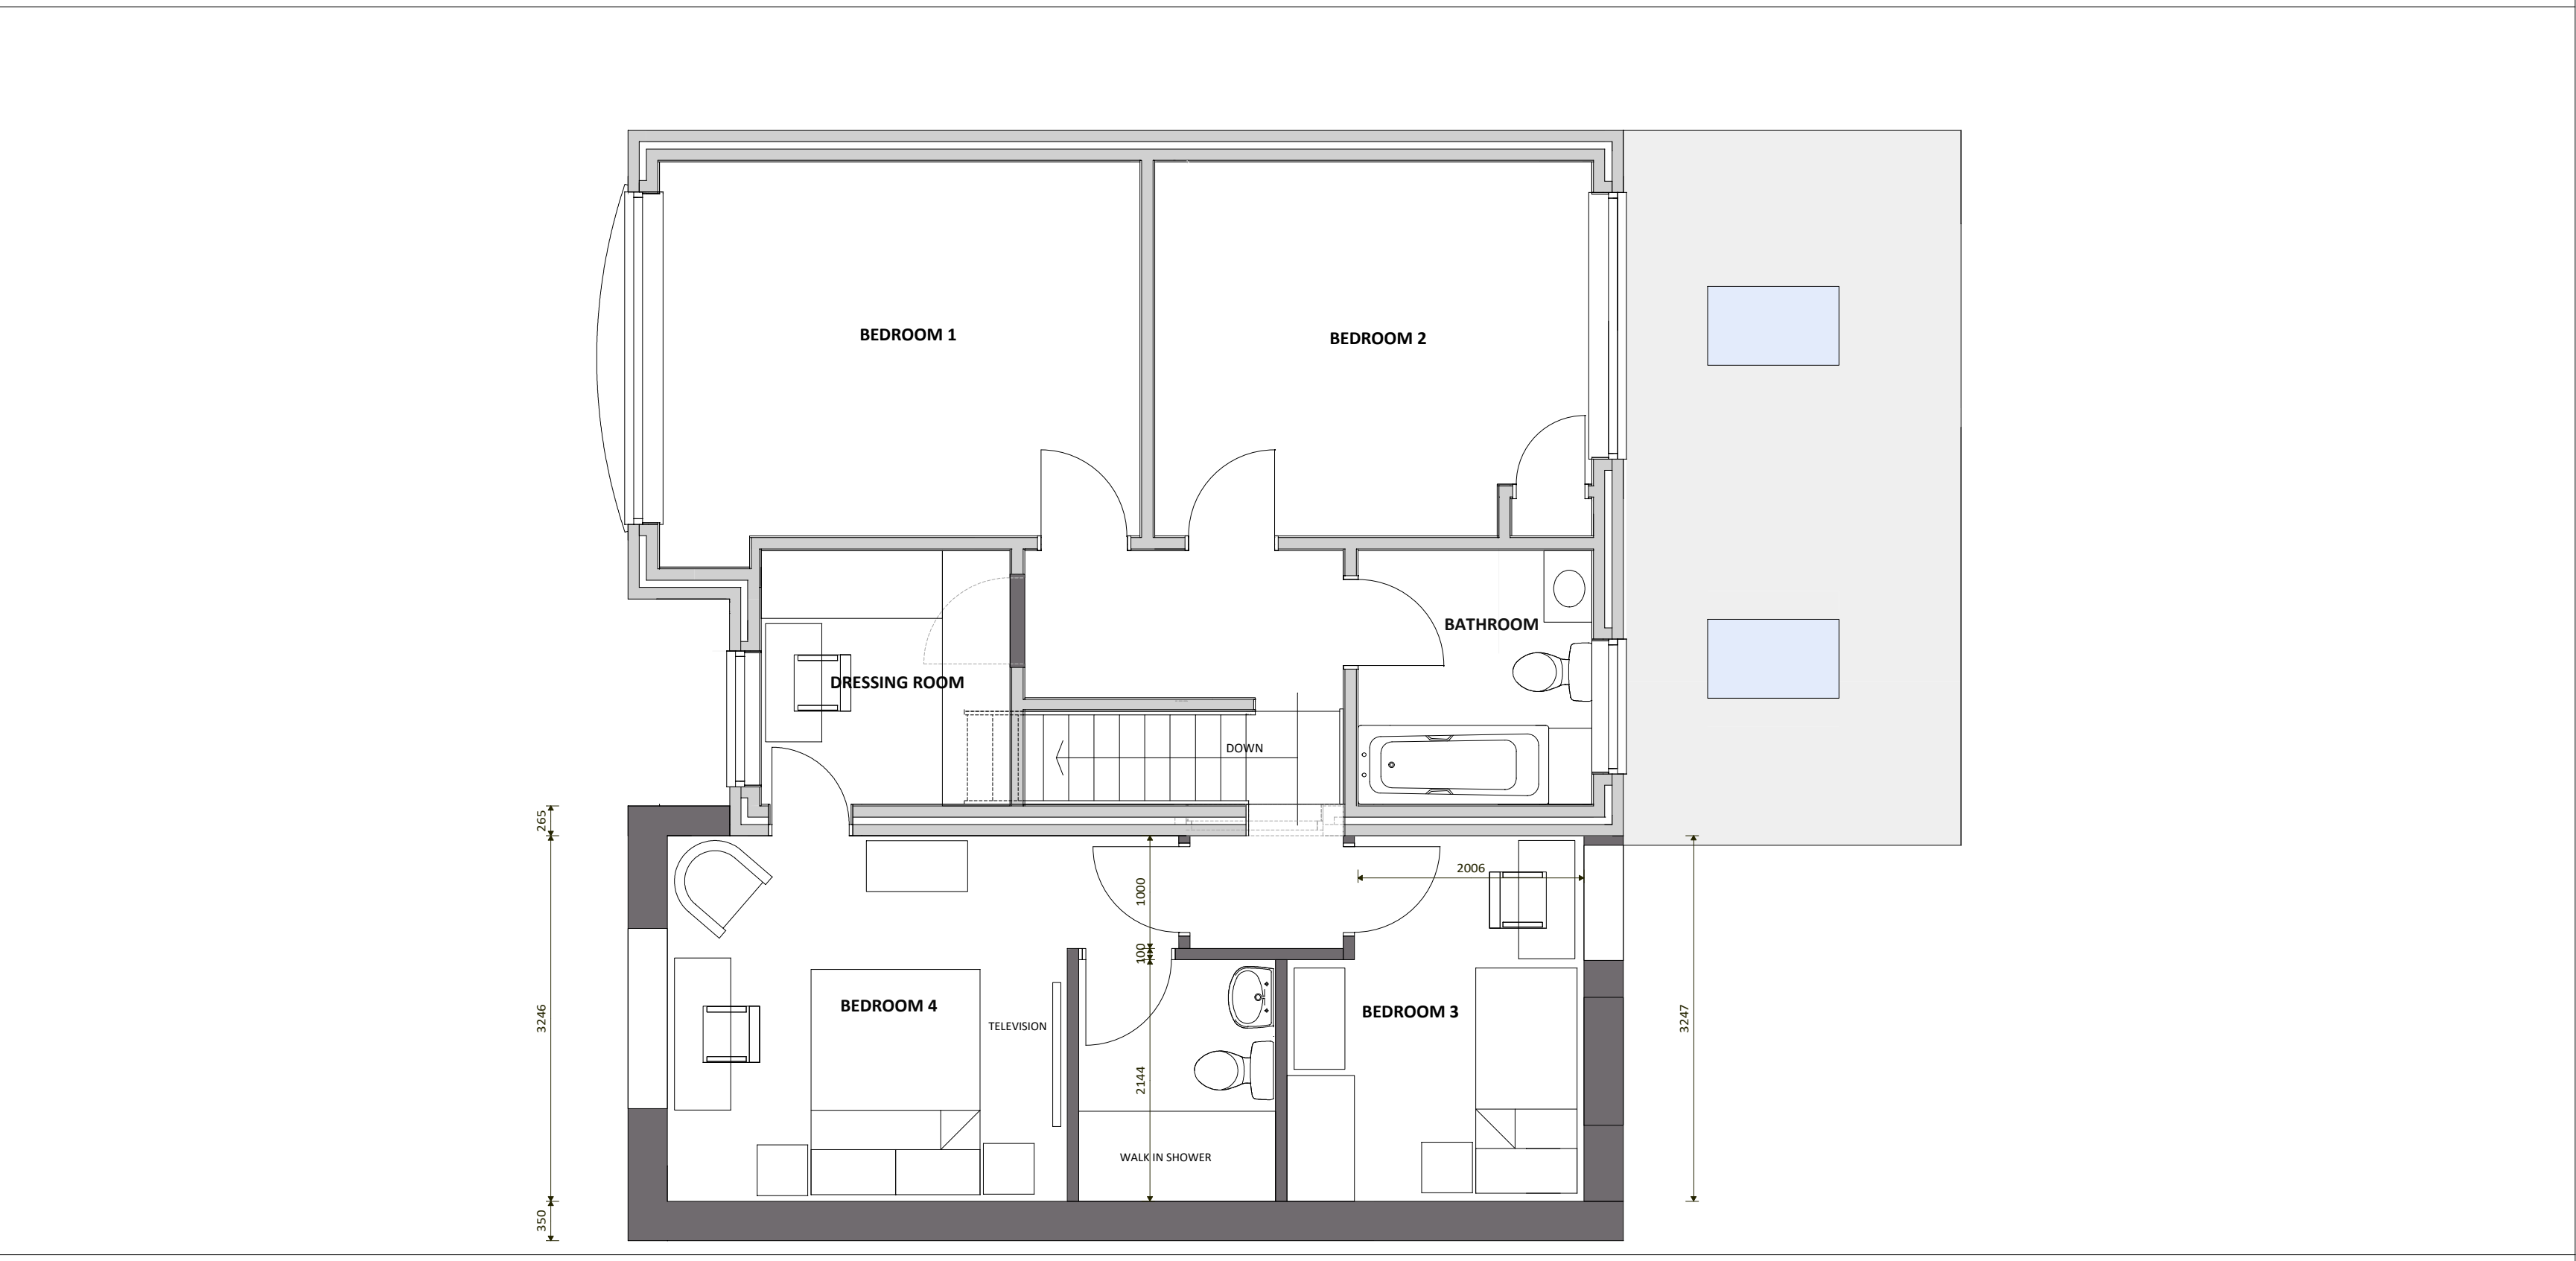

title PROPOSED FIRST FLOOR PLAN

contract

MR & MRS PROWING