
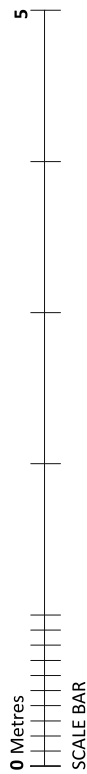


NOTES
All drawings are the copyright of sharman architecture.

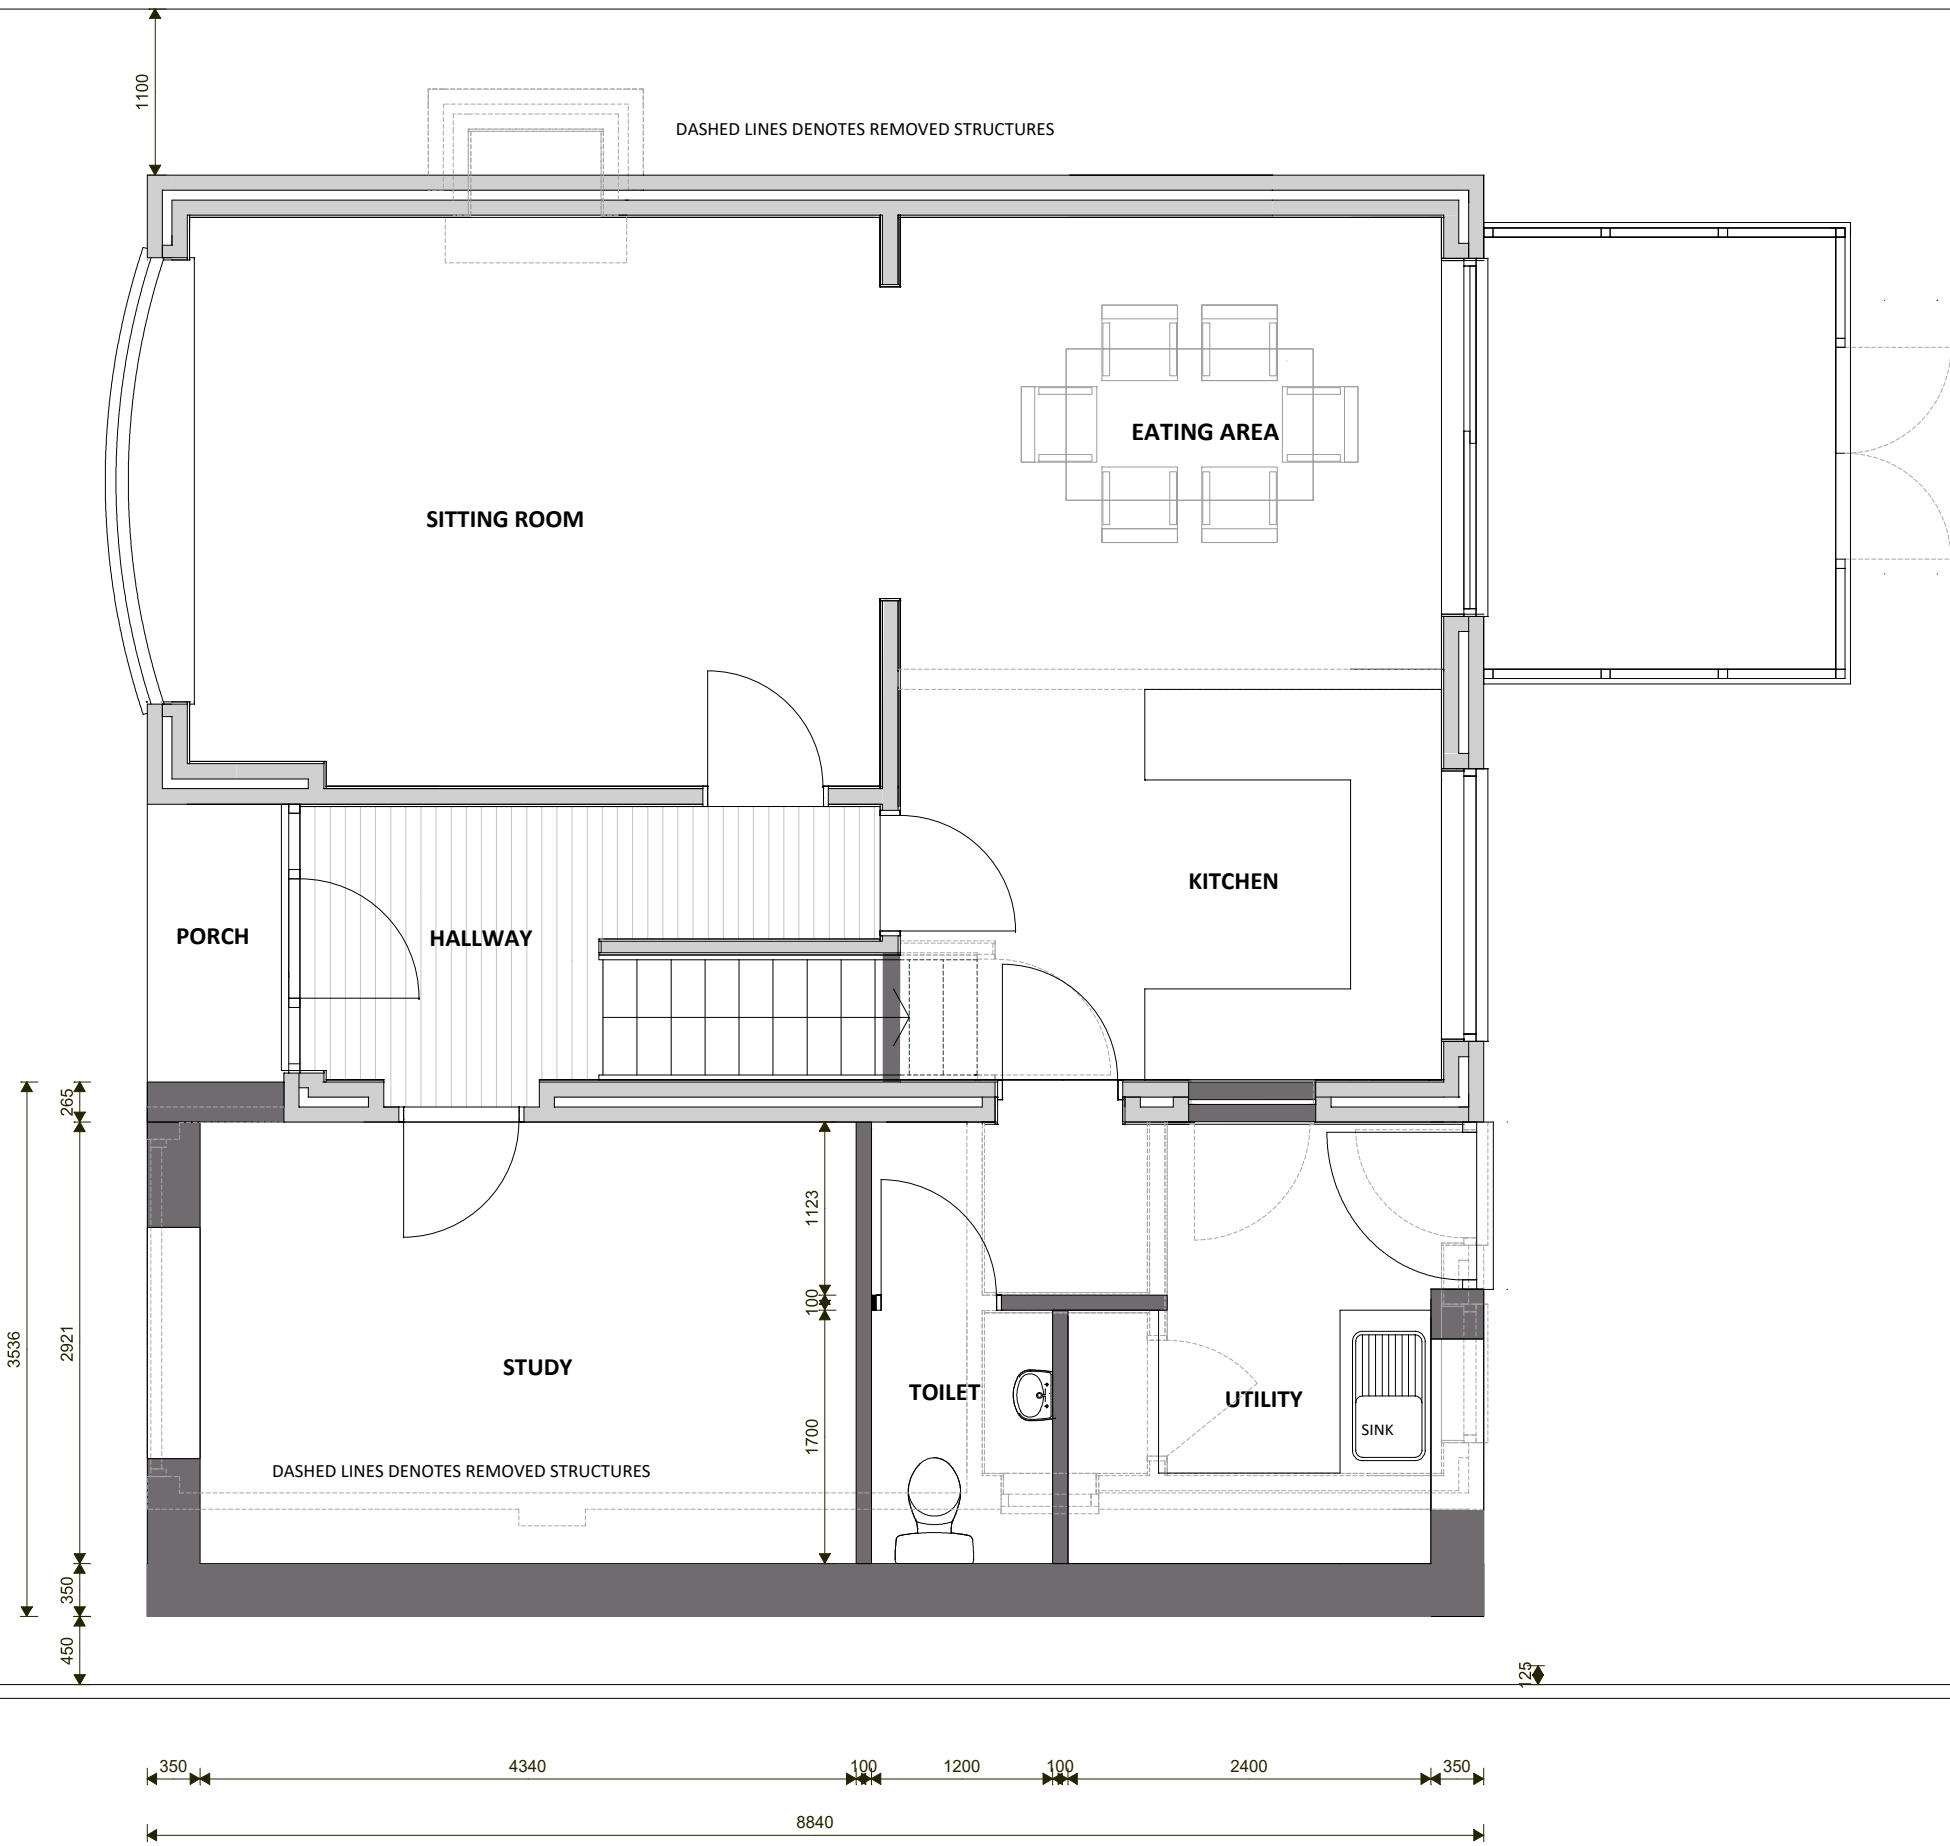

PROPOSED GROUND FLOOR PLAN

scale	date	revision
1:50 Print at A2	MARCH 2025	A 13/03/2025 DRAWING FIRST ISSUED B 02/06/2025 PLANNING REVISIONS

title
PROPOSED GROUND FLOOR PLAN

contract
MR & MRS PROWTING