


NOTES
All drawings are the copyright of sharman architecture.

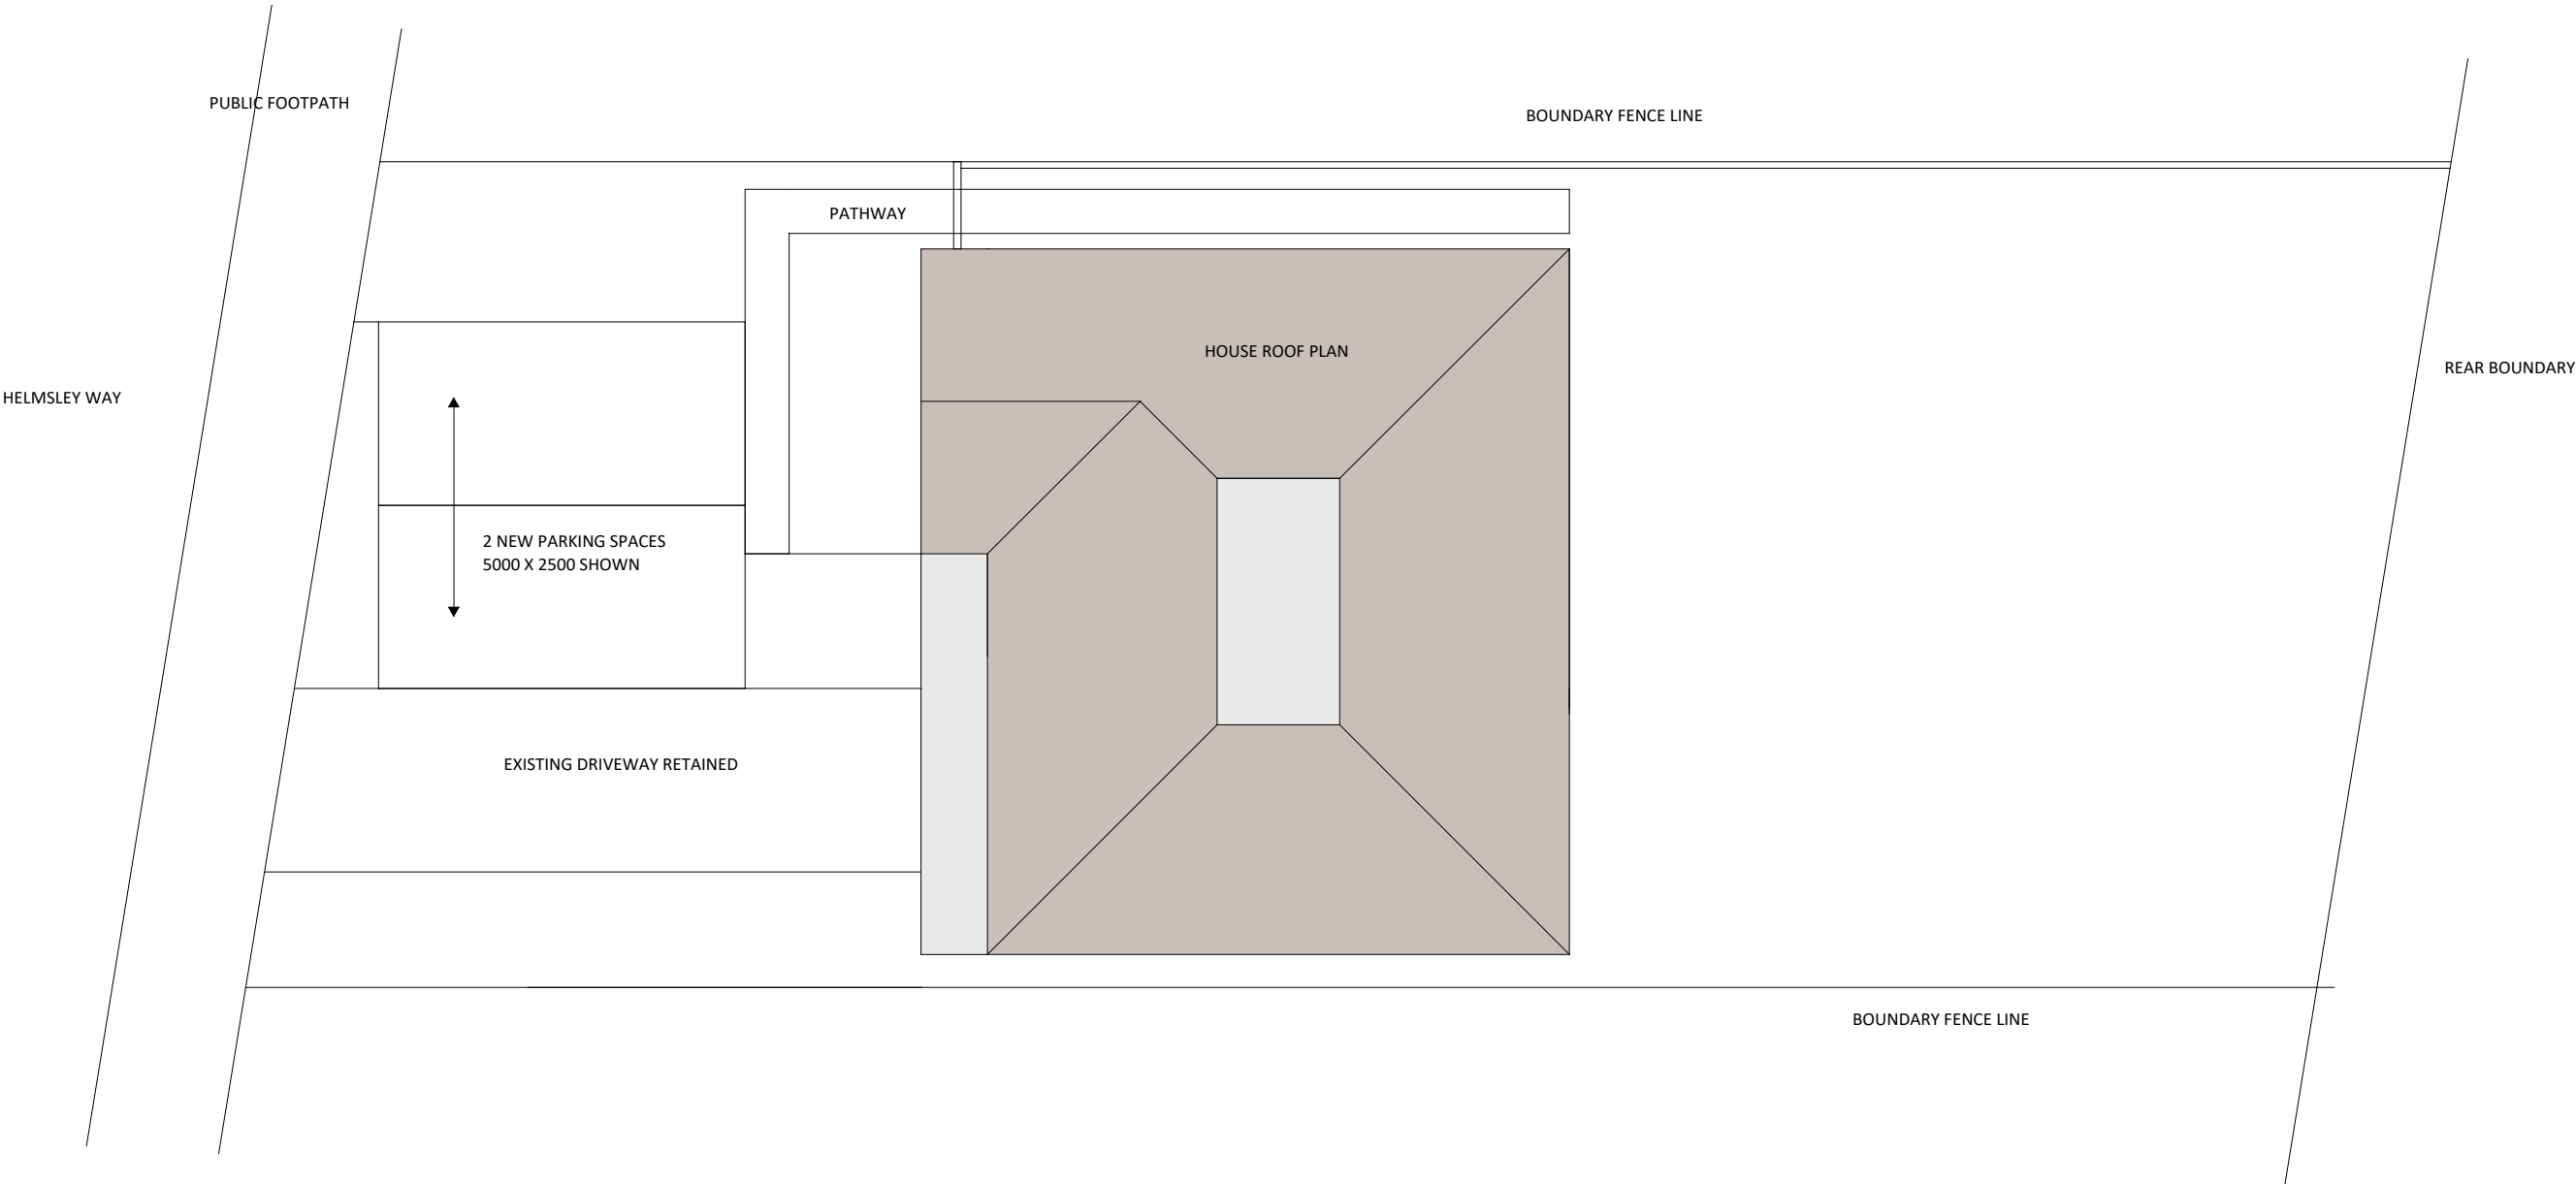

title	PARKING & SITE PLAN
contract	MR & MRS PROWTING

scale	date	revision
1:100 Print at A3	MAY 2025	A 02/05/2025 DRAWING FIRST ISSUED B 13/06/2025 ROOF PLAN REV'ISED