

North East

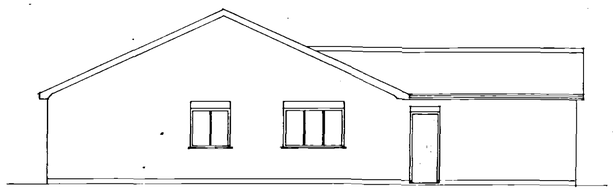

North West

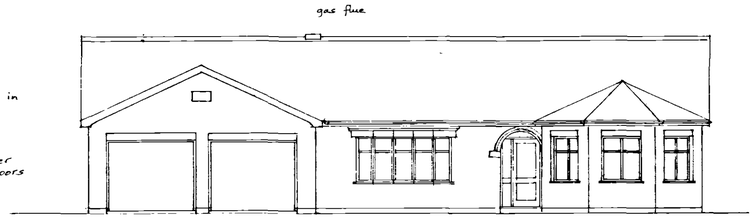

South West

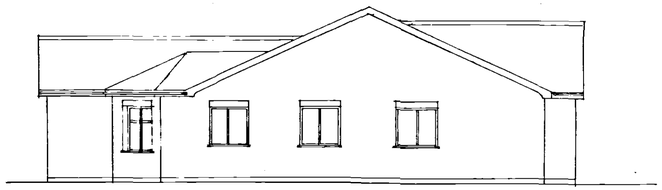

South East

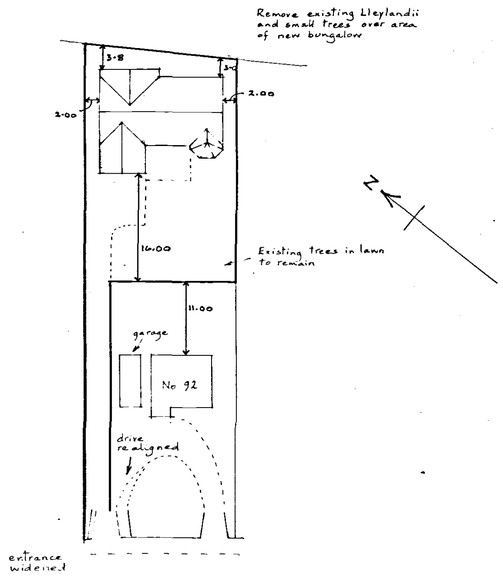

Site Layout

Scale 1:500

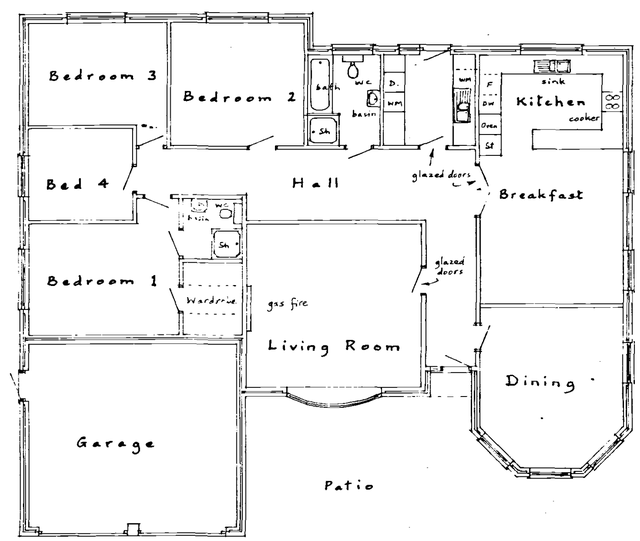

Floor Plan

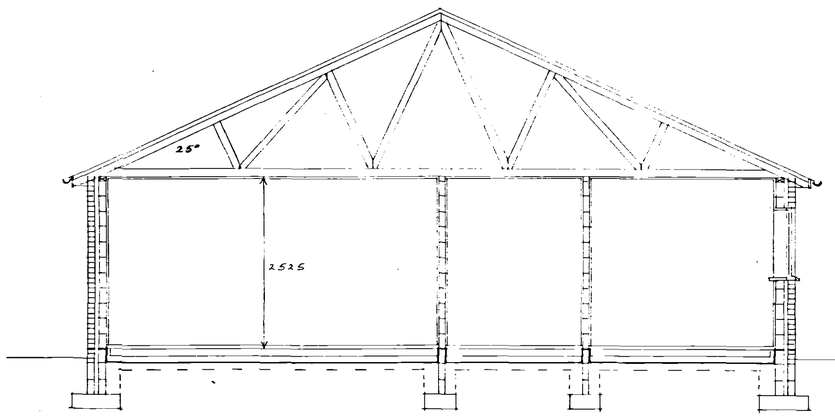

Cross Section

Planning & Development
27 FEB 2006
273/06

Mr. and Mrs. G. Quigg
92, Stonegate,
SPALDING.

New Bungalow

Written dimensions to be used in preference to scaled, and all measurements to be verified by checking on site	**Scale** 1:50 1:100
Local Authority Ref. Planning	**Drawing No.** 240805A
Building Regulations	**Date** Aug. 2004

DETERMINED PLAN