


SHDC
Planning & Development
 21 APR 2009
 Ref: 0274/09

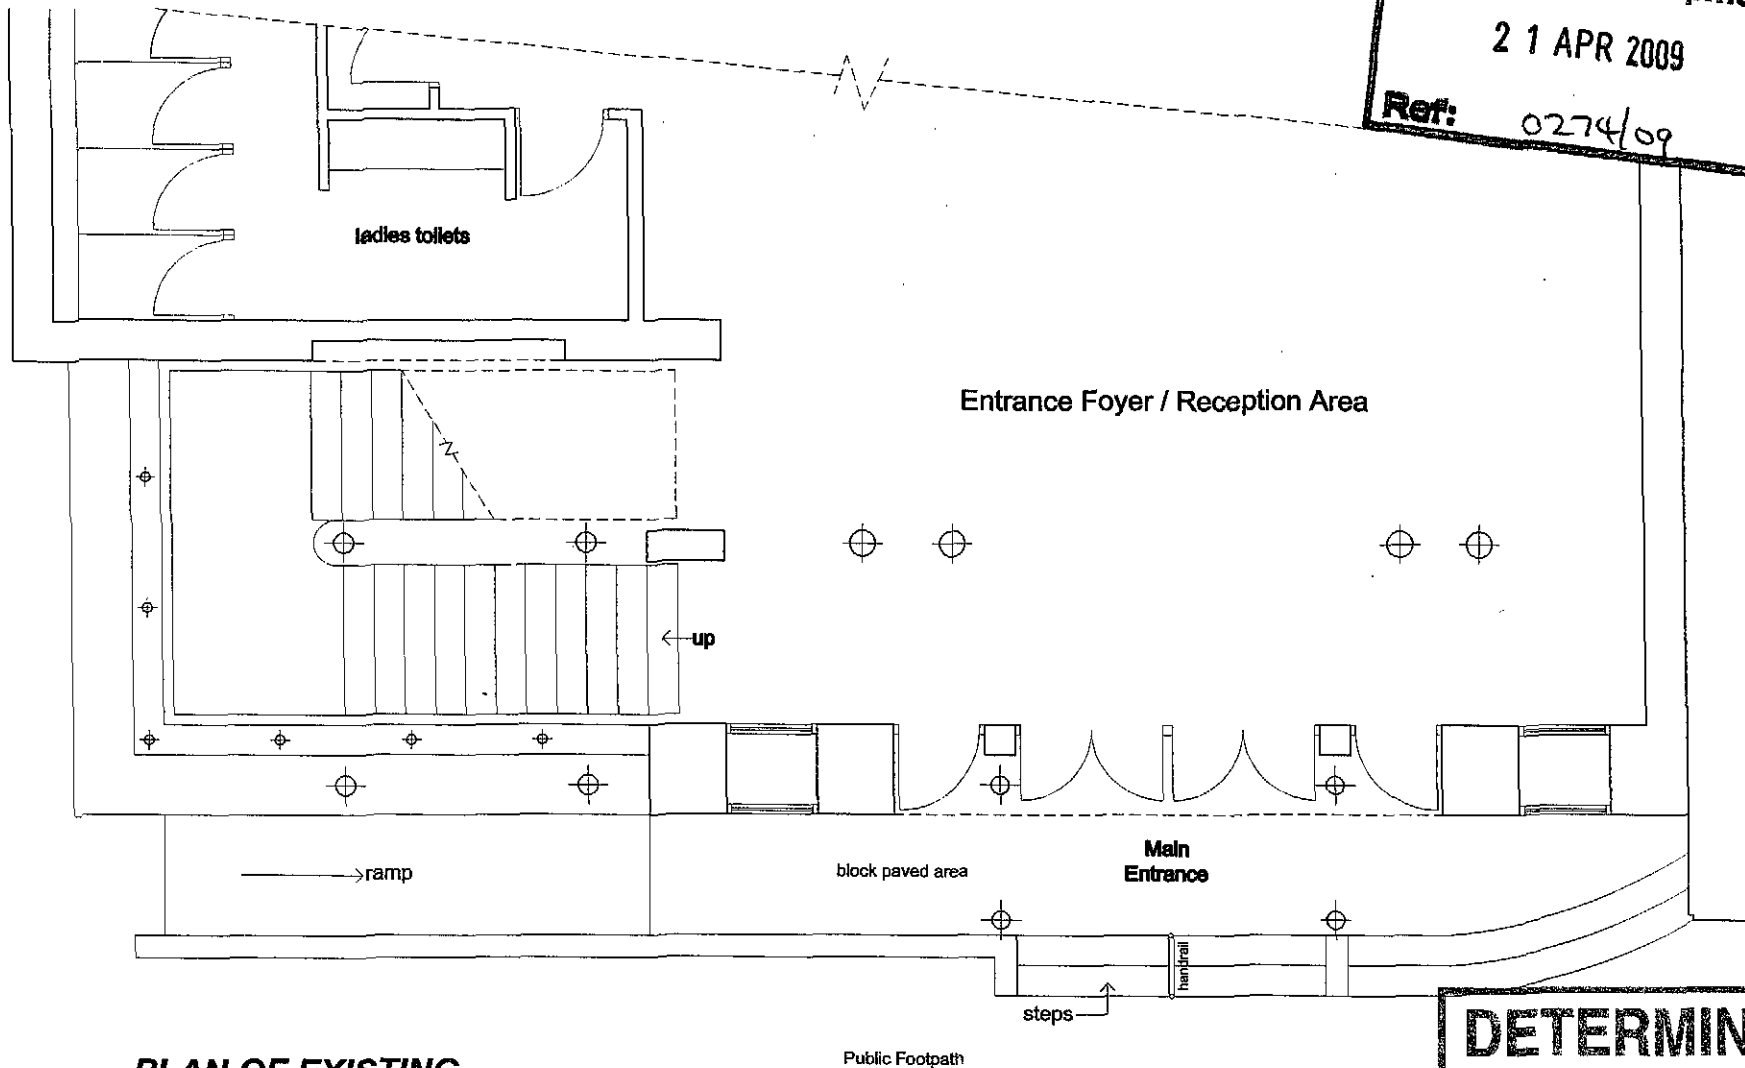


PLAN OF EXISTING

Existing Layout 01

**DETERMINED
 PLAN**


Client: South Holland District Council	Project: Alterations to Entrance Foyer - South Holland Centre, Market Place, Spalding	Title: Existing Layout 01	Scale: 1:50 @A3	Date: April 2009	Drawn: MD	Drawing No:
---	--	------------------------------	--------------------	---------------------	--------------	-------------

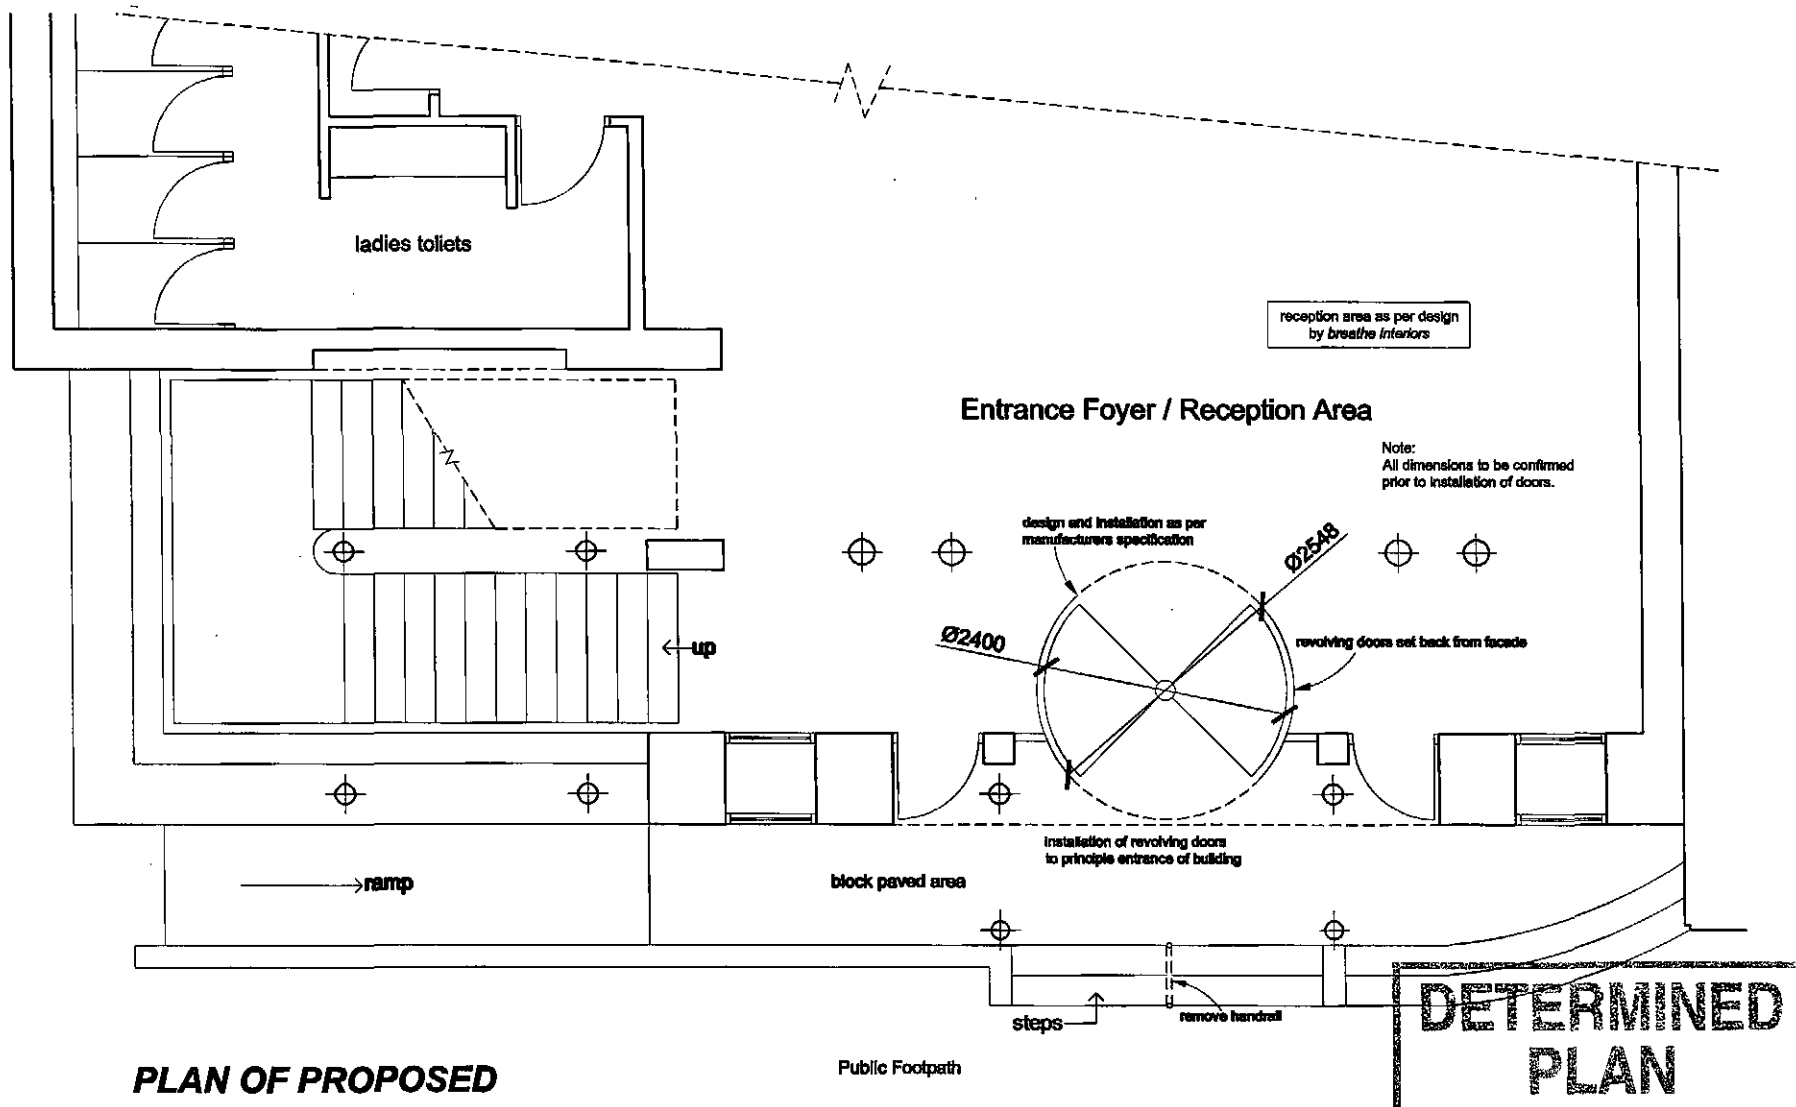

PLAN OF PROPOSED

Proposed Layout 02

Client: South Holland District Council	Project: Alterations to Entrance Foyer - South Holland Centre, Market Place, Spalding	Title: Proposed Layout 02	Scale: 1:50 @A3	Date: April 2009	Drawn: MD	Drawing No:
---	--	------------------------------	--------------------	---------------------	--------------	-------------

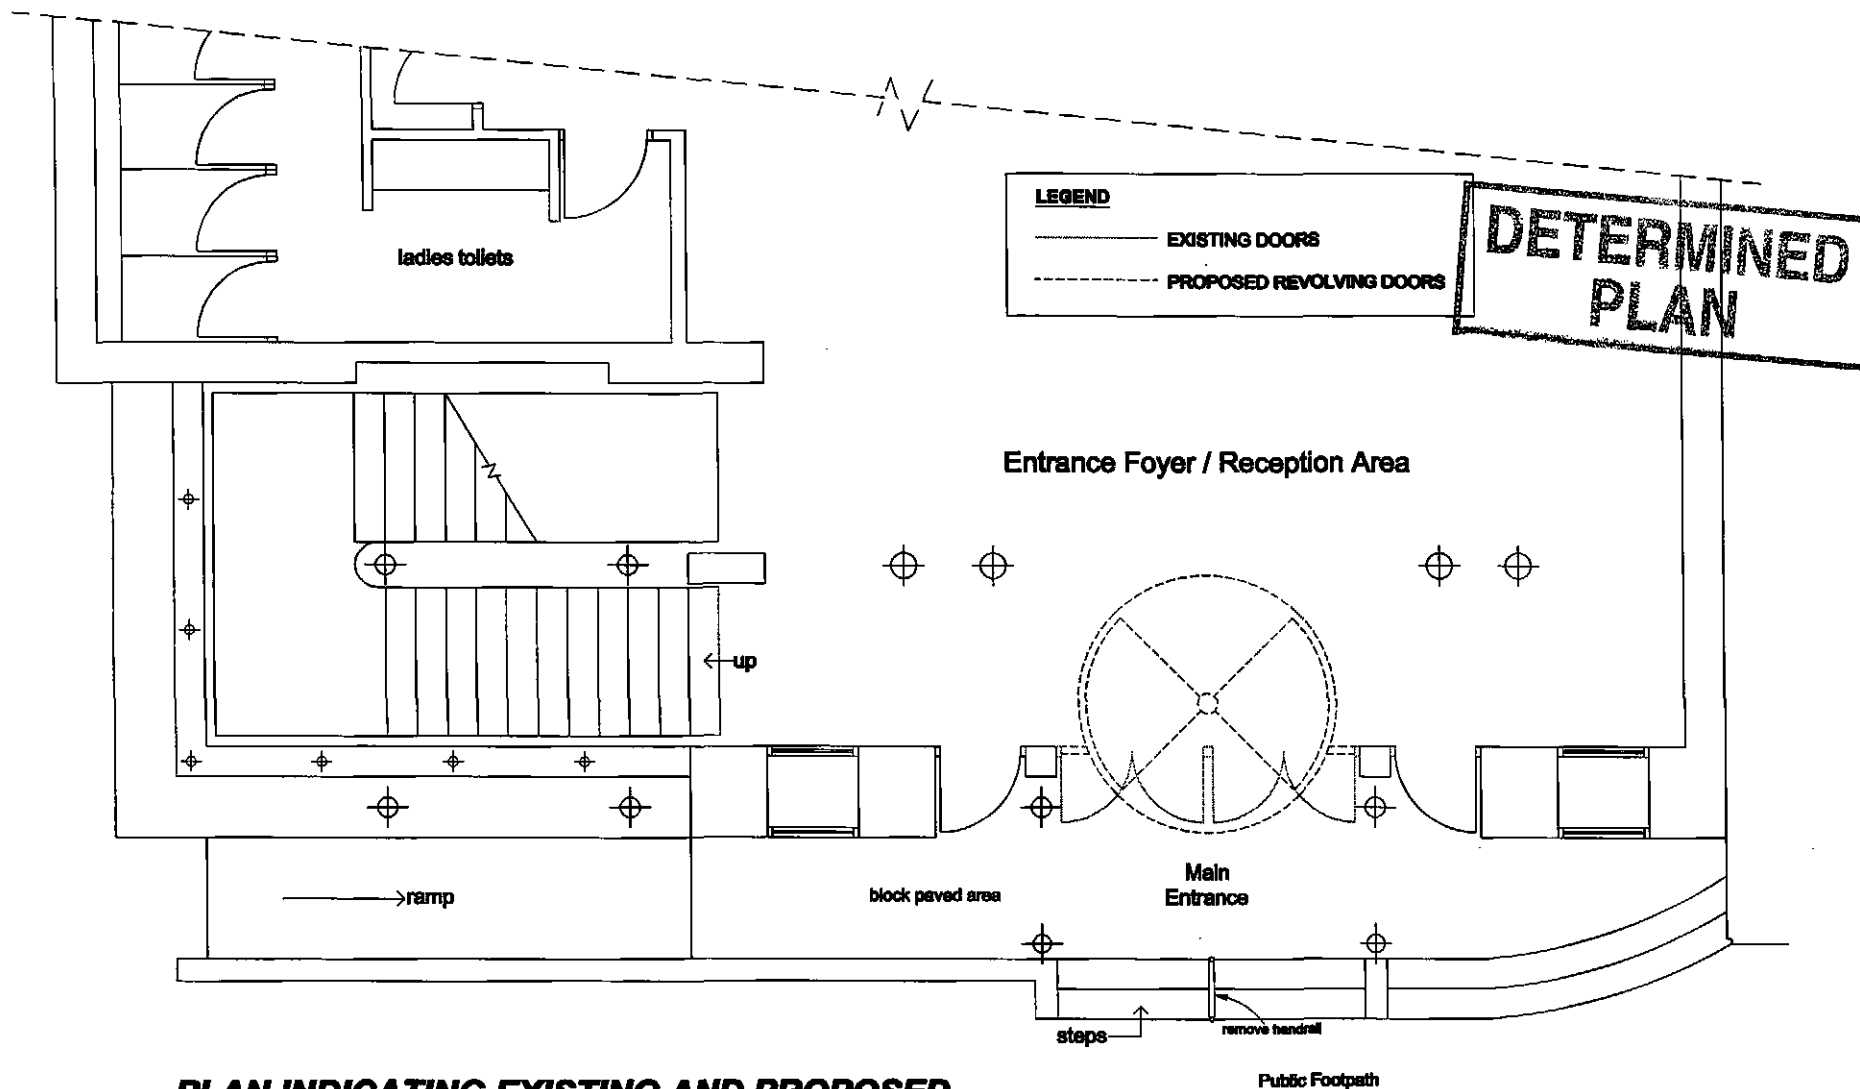

PLAN INDICATING EXISTING AND PROPOSED

Client:	Project:	Title:	Scale:	Date:	Drawn:	Drawing No:
South Holland District Council	Alterations to Entrance Foyer - South Holland Centre, Market Place, Spalding	Sketch Proposal	1:50 @A3	April 2009	MD	

- Notes:
- 1 This drawing is copyright.
 - 2 The contractor and subcontractors are to verify all dimensions on site before making shop drawings or commencing manufacture.
 - 3 Any discrepancies are to be notified to the Architect immediately.
 - 4 Do not scale.

SHDC

Planning & Development

21 APR 2009

Ref: 0274109

1000000000

2500000000



A	CENTRE HAND RAIL REMOVED	24-03-09	NMW
Revision	Detail's	Date	Drawn

breathe

interiors

Client		
SOUTH HOLLAND CENTRE		
Project		
REVOLVING DOOR		
Location		
THE MARKET PLACE, SPALDING, PE1 1TE		
Drawing		
AXONOMETRIC		
Project No.	Drawing No.	Revision
SH08236	007	AS NOTED
Cell File	Sheet Size	Scale
007 axonometric.dwg	A3	AS NOTED
Drawn By	Drawing Date	Approved By
KVG	20-Mar-09	---

breathe interiors


The Workplace, Oakington Road, Girton

Cambridge CB3 0QH

Telephone: 01223 209920

Facsimile: 01223 209910

www.breathegroup.com


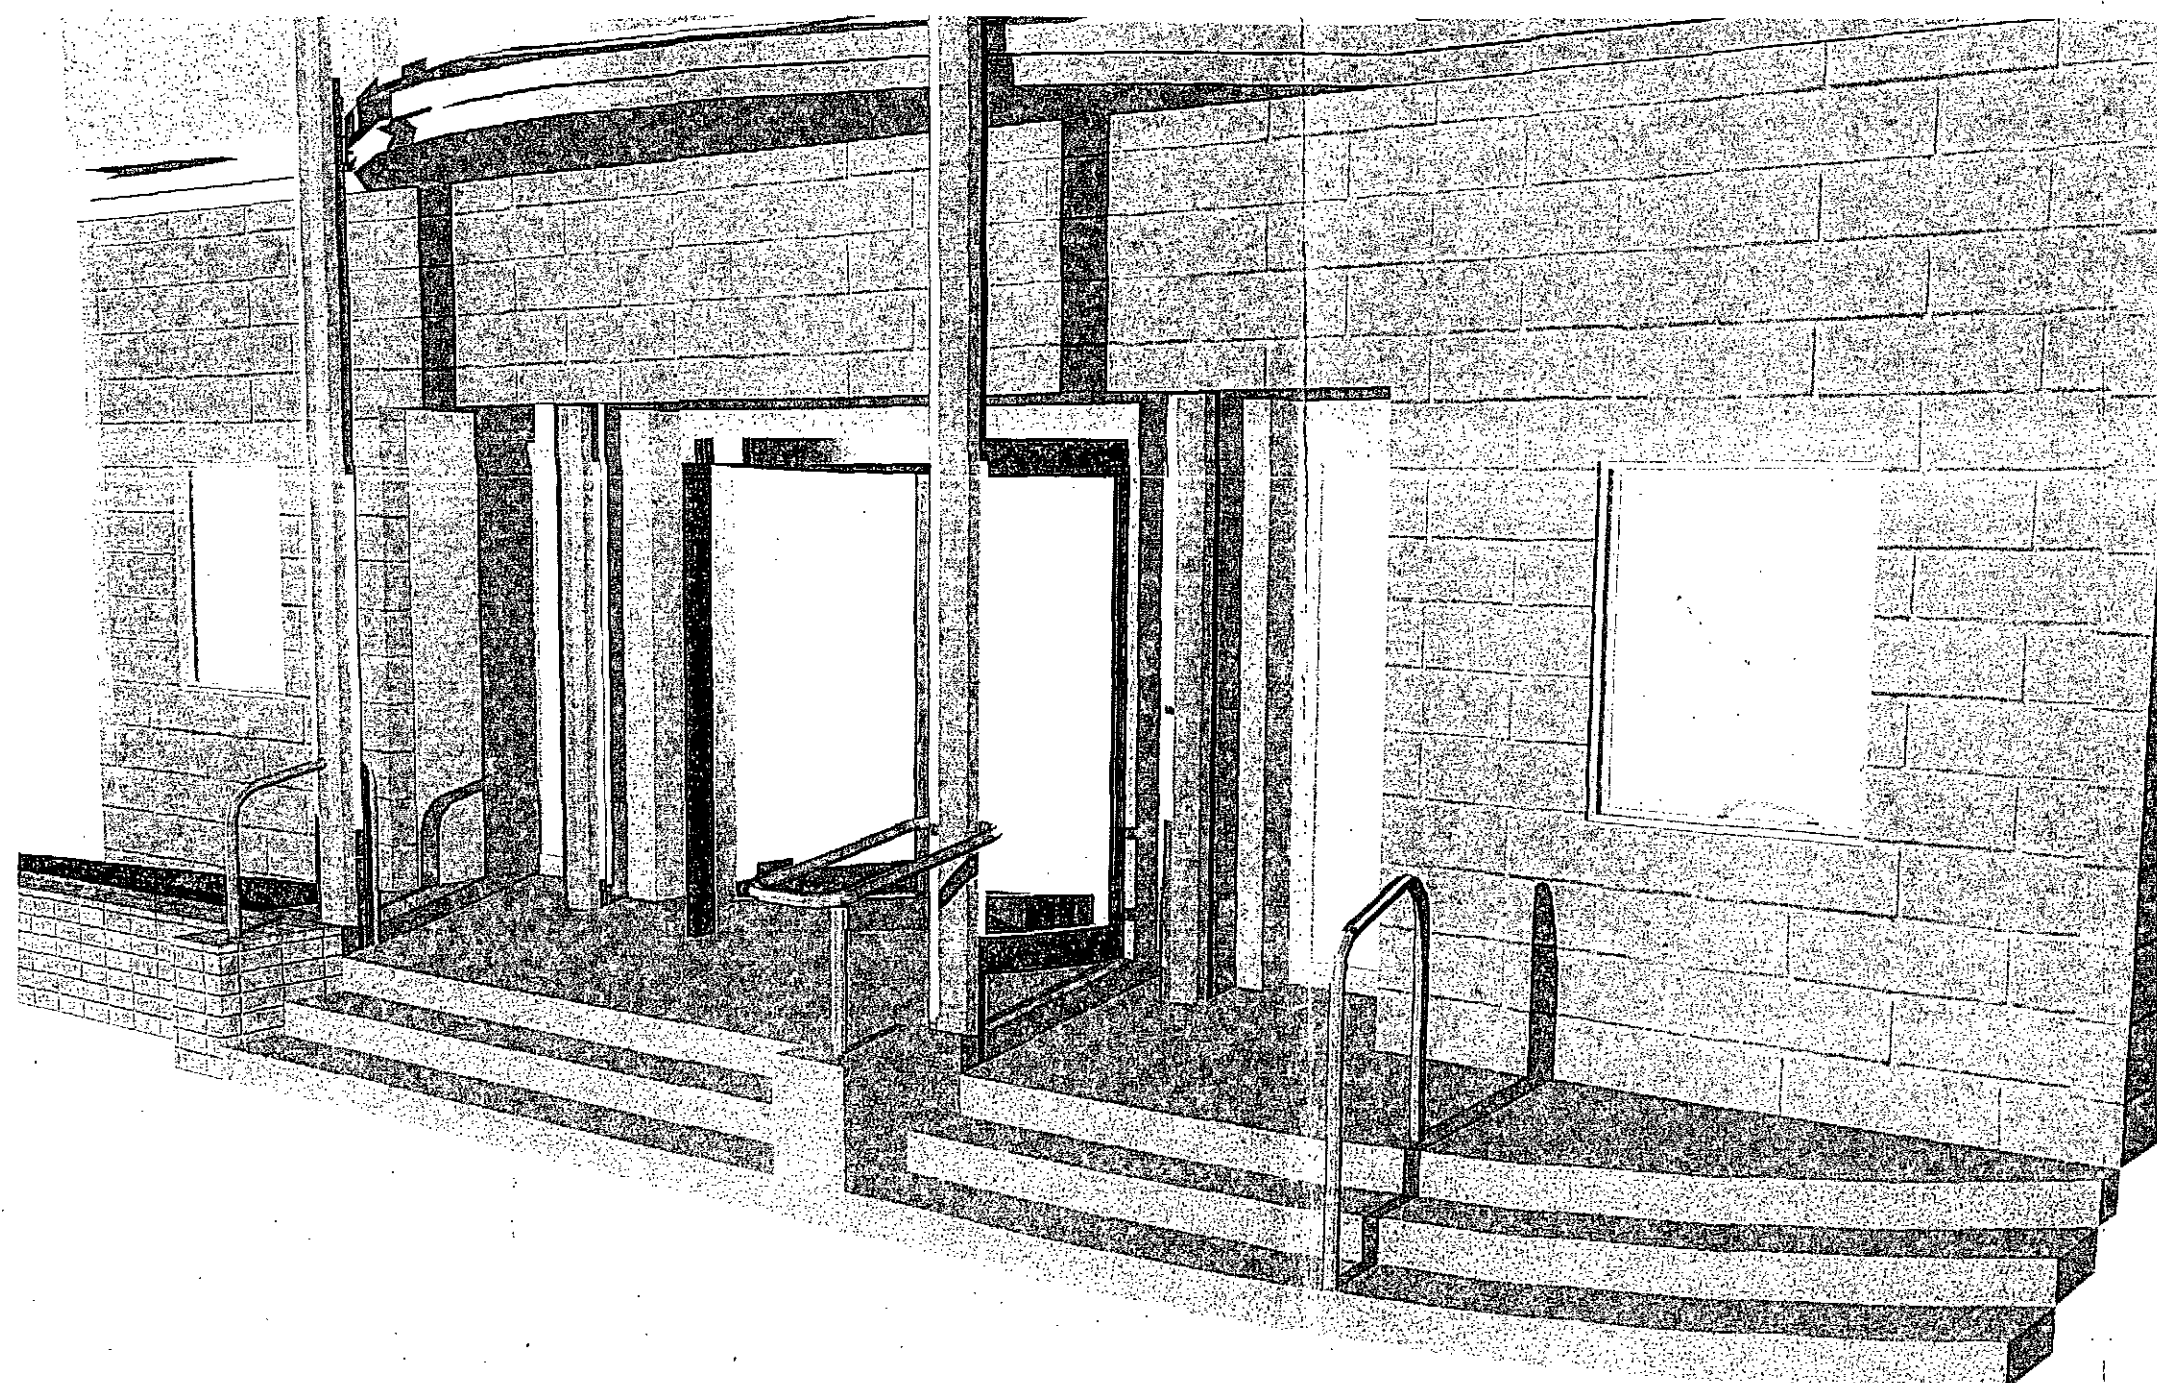


DETERMINED


PLAN

Notes:

- 1 This drawing is copyright.
- 2 The contractor and subcontractors are to verify all dimensions on site before making shop drawings or commencing manufacture.
- 3 Any discrepancies are to be notified to the Architect immediately.
- 4 Do not scale.

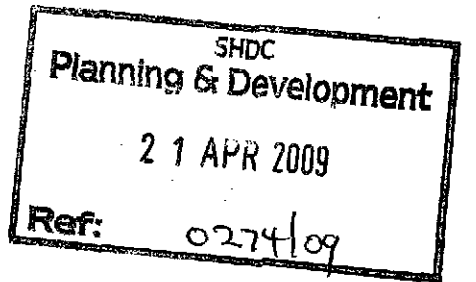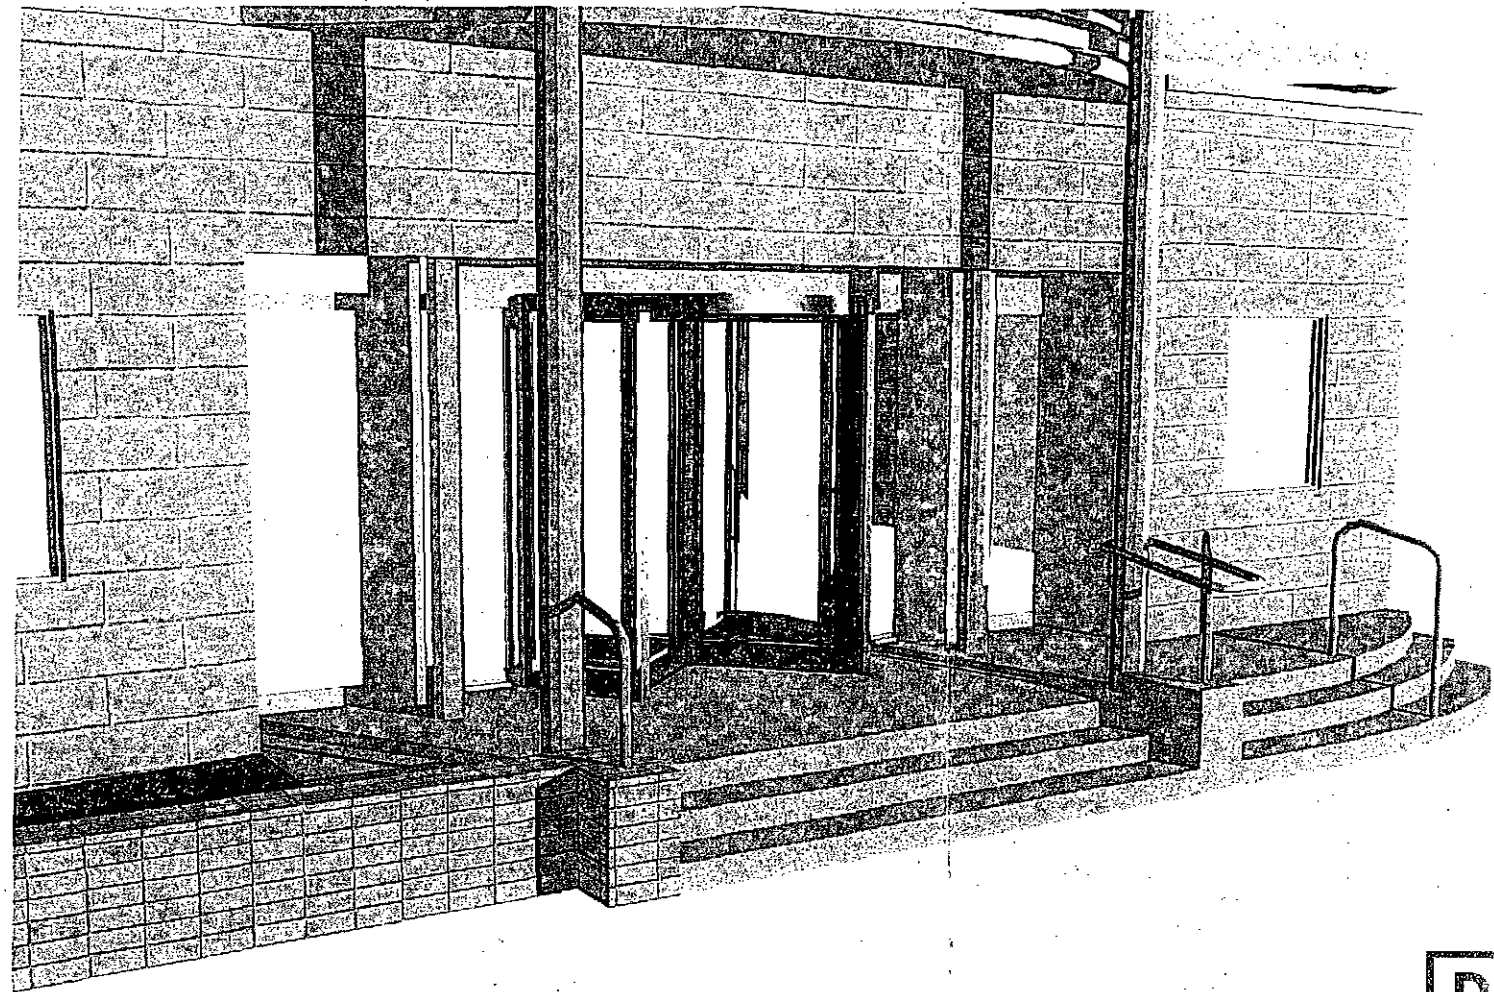

**DETERMINED
PLAN**

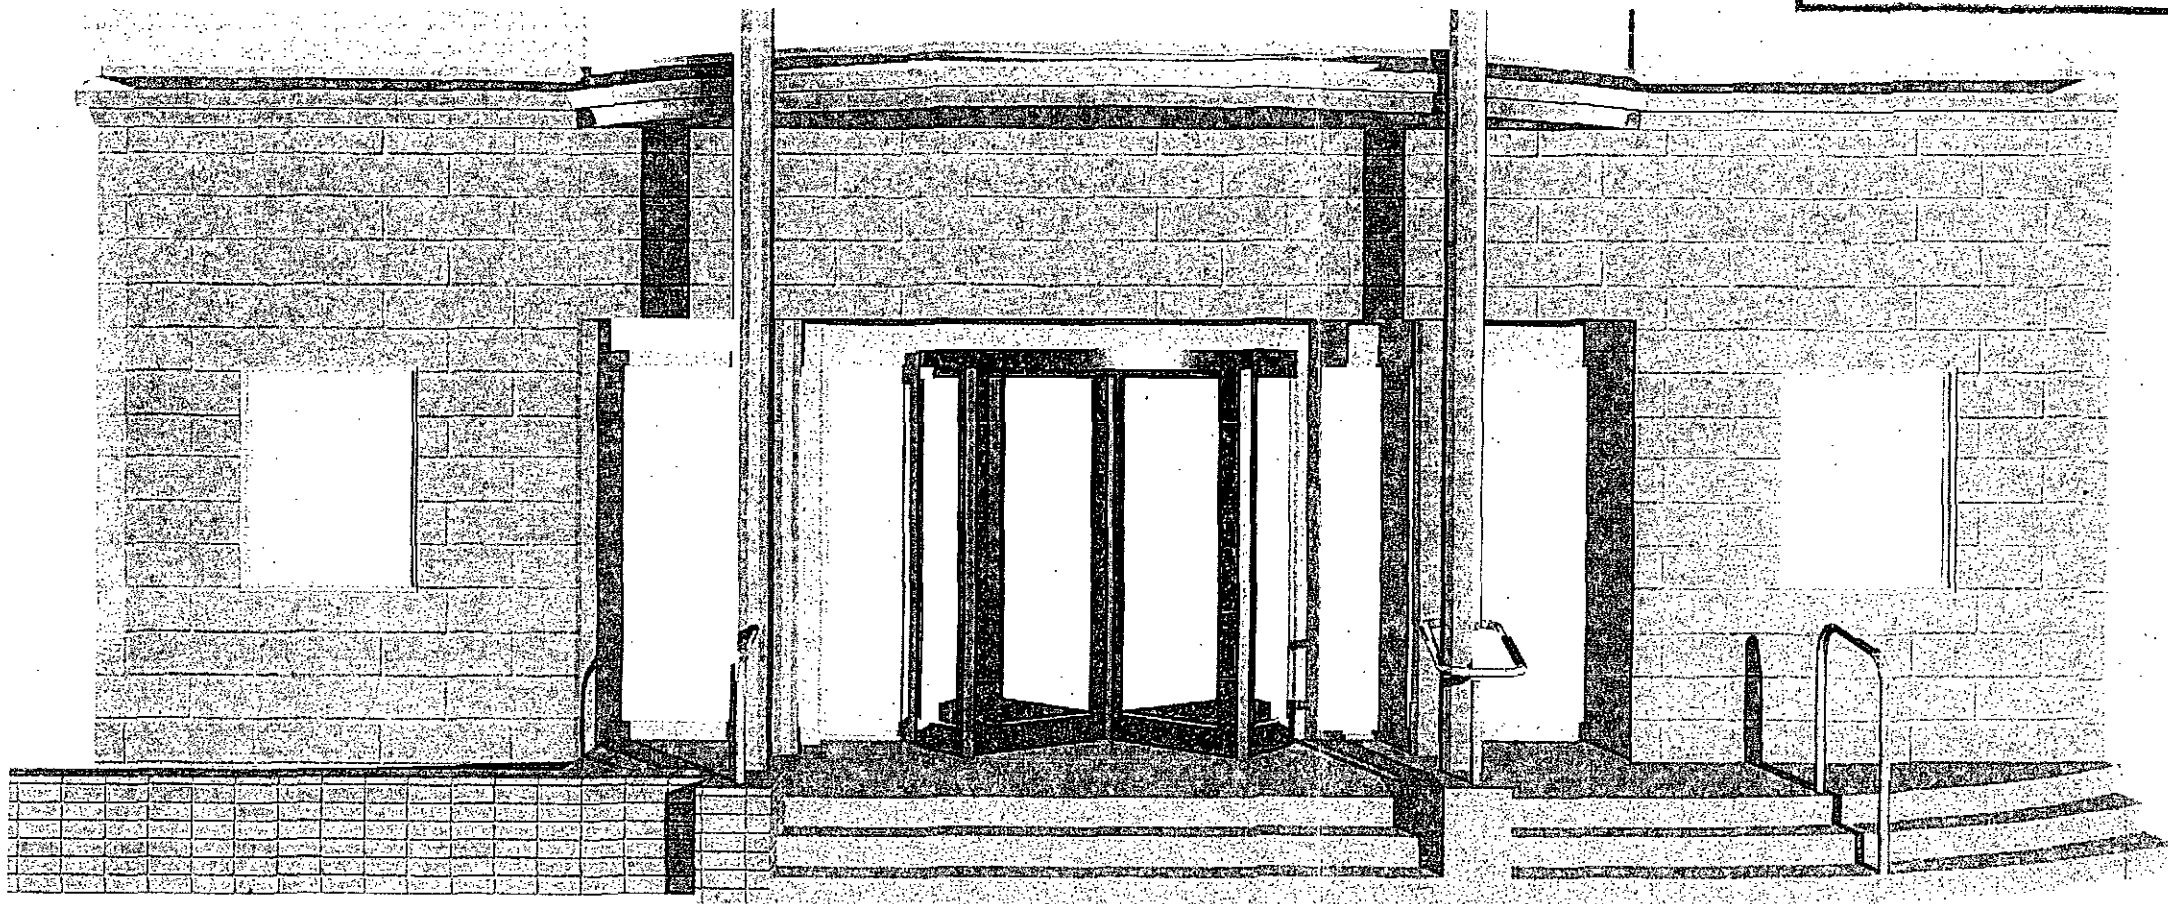

Revision Details

Date Drawn

breathe | interiors

Client		
SOUTH HOLLAND CENTRE		
Project		
REVOLVING DOOR		
Location		
THE MARKET PLACE, SPALDING, PE1 1TE		
Drawing		
AXONOMETRIC FRONT & LEFT		
Project No.	Drawing No.	Revision
SH08236	008	AS NOTED
Cad File	Sheet Size	Scale
008 axonometric front & left.dwg	A3	AS NOTED
Drawn By	Drawing Date	Approved By
---	24-Mar-09	---

breathe interiors
The Workplace, Oakington Road, Girton
Cambridge CB3 0QH
Telephone: 01223 209920
Facsimile: 01223 209910
www.breathegroup.com



**DETERMINED
PLAN**

SOUTH HOLLAND D.C.
PROPOSED NEW REVOLVING
DOORS FOR THE SOUTH
HOLLAND CENTRE

BLOCK PLAN: 1:500

APRIL 2009.

SHDC
Planning & Development
21 APR 2009
Ref: 0274109





SOUTH HOLLAND D.C.
PROPOSED NEW
REVOLVING DOOR FOR
THE SOUTH HOLLAND CENTRE
LOCATION PLAN: 1:2500
TF 2422NE : APRIL 09.

**DETERMINED
PLAN**

(C) Crown Copyright. South Holland District Council 100018215

08/08/2008

TF2422NE

1:2500

SHDC
Planning & Development
21 APR 2009
Ref: 0274/09

