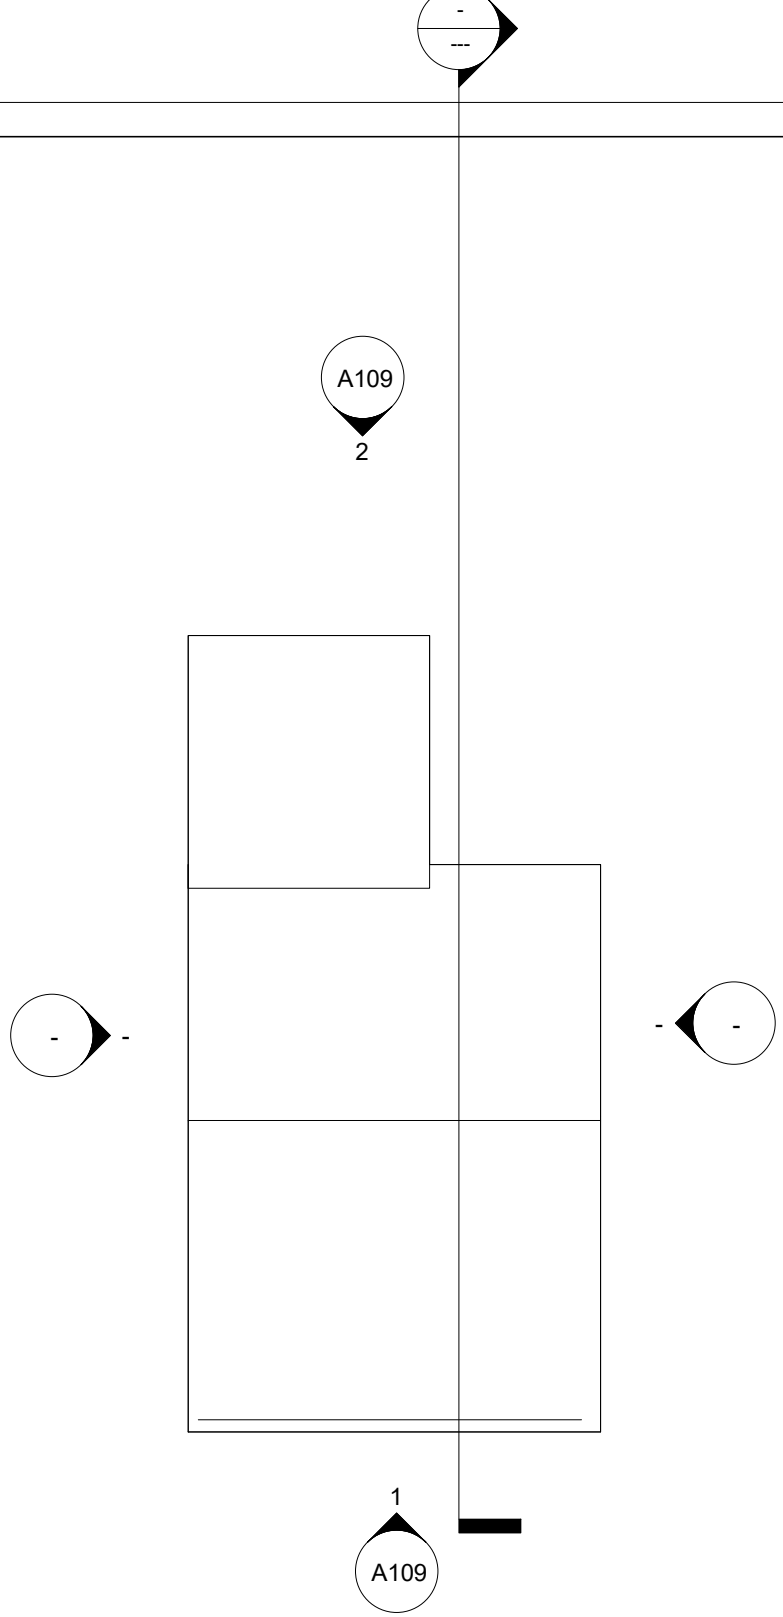


1 Roof proposed

1 : 100

		PROJECT 53 Windsover Road PE11 1EG	CLIENT Nuno Mointinho		
Code	Status		Date Issue Date	Project Number Project Number	Scale (@ A4) 1 : 100	REV
SUITABILITY DESCRIPTION	PURPOSE OF ISSUE	SHEET Roof proposed	Drawn by Author Checked by	DRAWING NUMBER A107	

24/03/2024 18:58:20