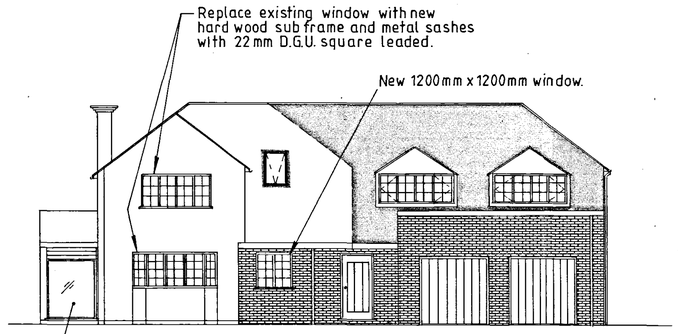


PROPOSED FRONT ELEVATION



PROPOSED REAR ELEVATION

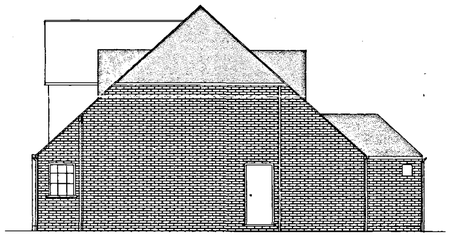

PROPOSED SIDE ELEVATION (EASTERN)




SECTION A-A

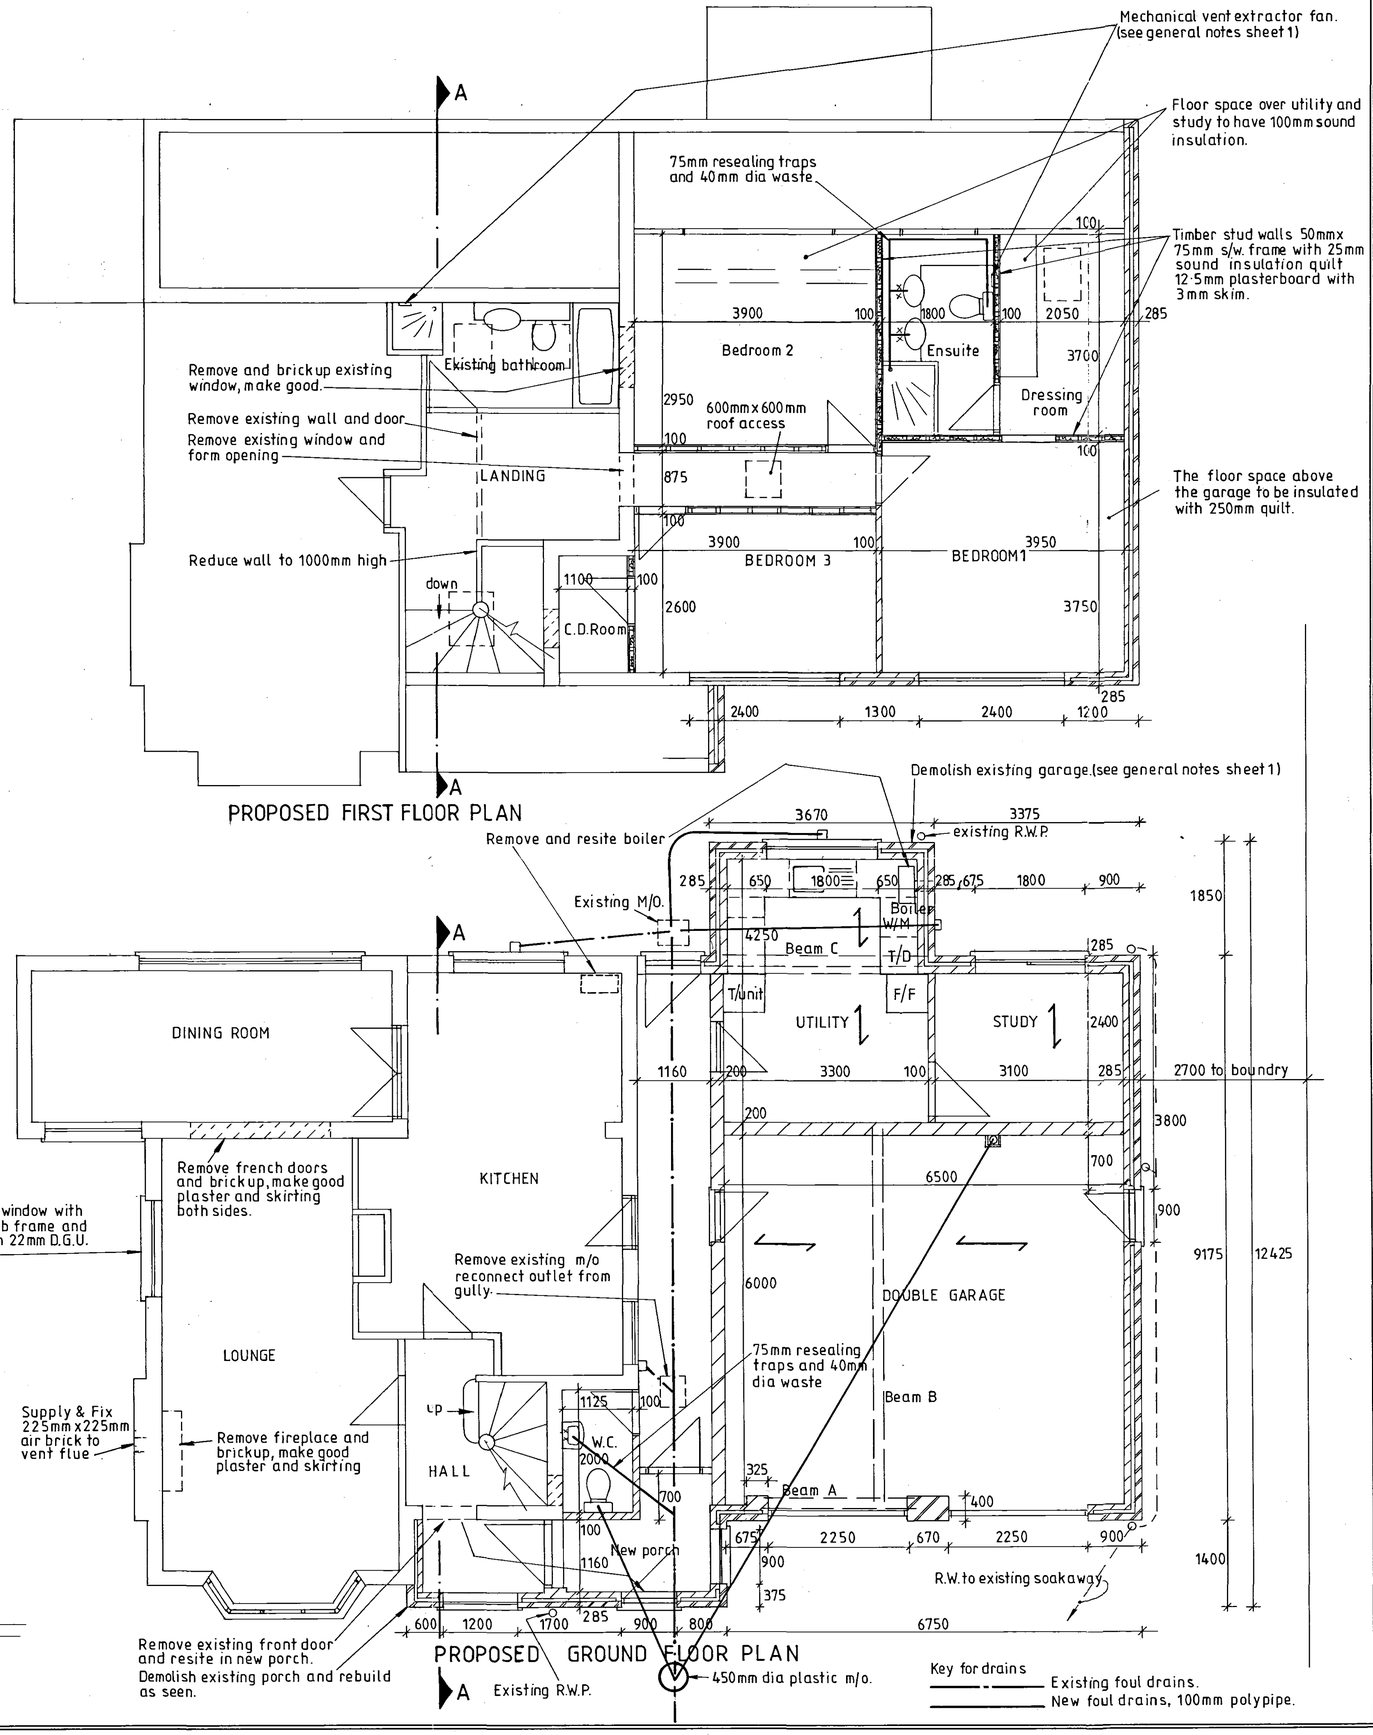


window schedule

door schedule

Revisions :-

**JOHN WINSTANLEY M.C.I.O.B.**

DESIGN & BUILD CONTRACTOR

WINSHAW WELL FARM.
DERBY ROAD.
KIRKBY IN ASHFIELD.
NOTTINGHAMSHIRE NG17 7QQ

drawn by J. Winstanley Date 2.12.03.

Title :-
Proposed house extension to enclude 3 bedrooms, ensuite, utility, study & double garage for Mr & Mrs S. Atterbury.
51, Clay Hall Drive. Spalding. Lincs. PE11 2EB.

DETERMINED PLAN

Planning & Development
31 MAR 2004
Ref 278/04

floor area :-

area of site

scales :-
Elevations. 1 : 100
Plans & section. 1 : 50

SHEET 2 OF 2 SHEETS.

drawing no. 34·J·W·128