



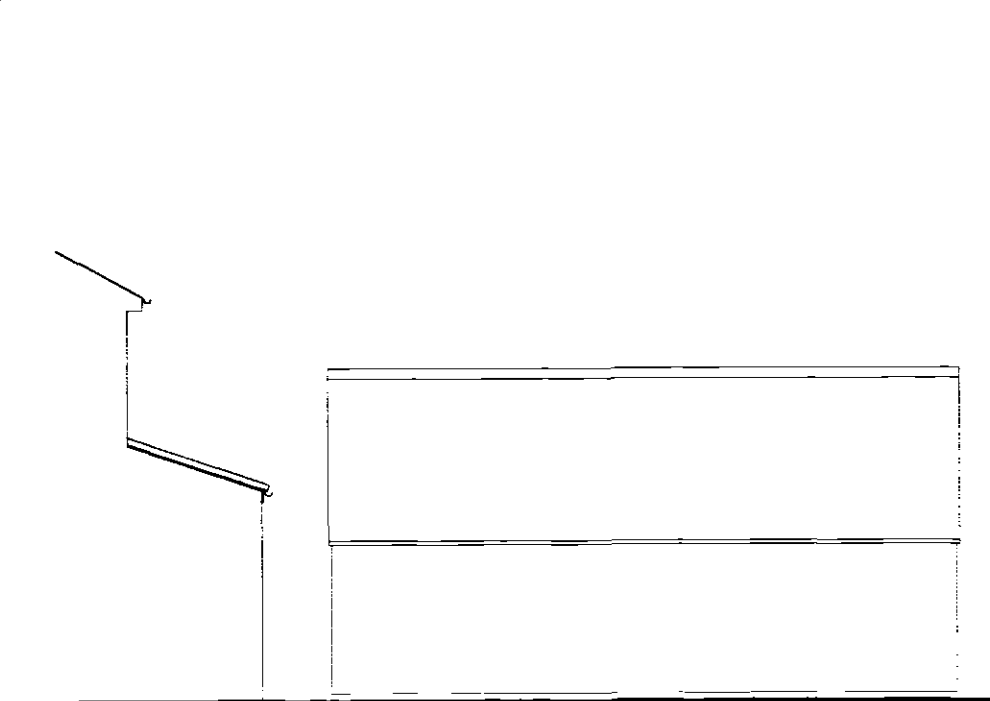


Existing Side Elevation
Scale : 1/100

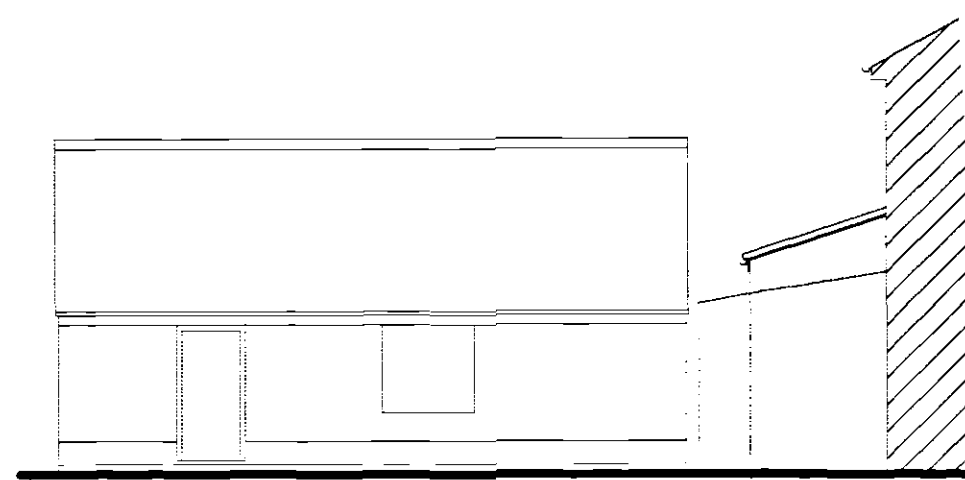

Existing Rear Elevation



Existing Side Elevation

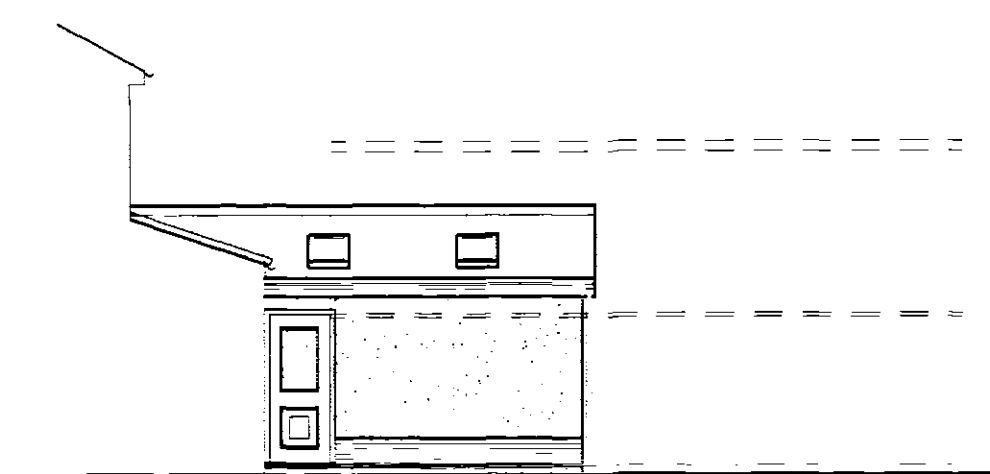

Proposed Side Elevation
Scale : 1/100




Proposed Rear Elevation




Proposed Side Elevation



Section X - X

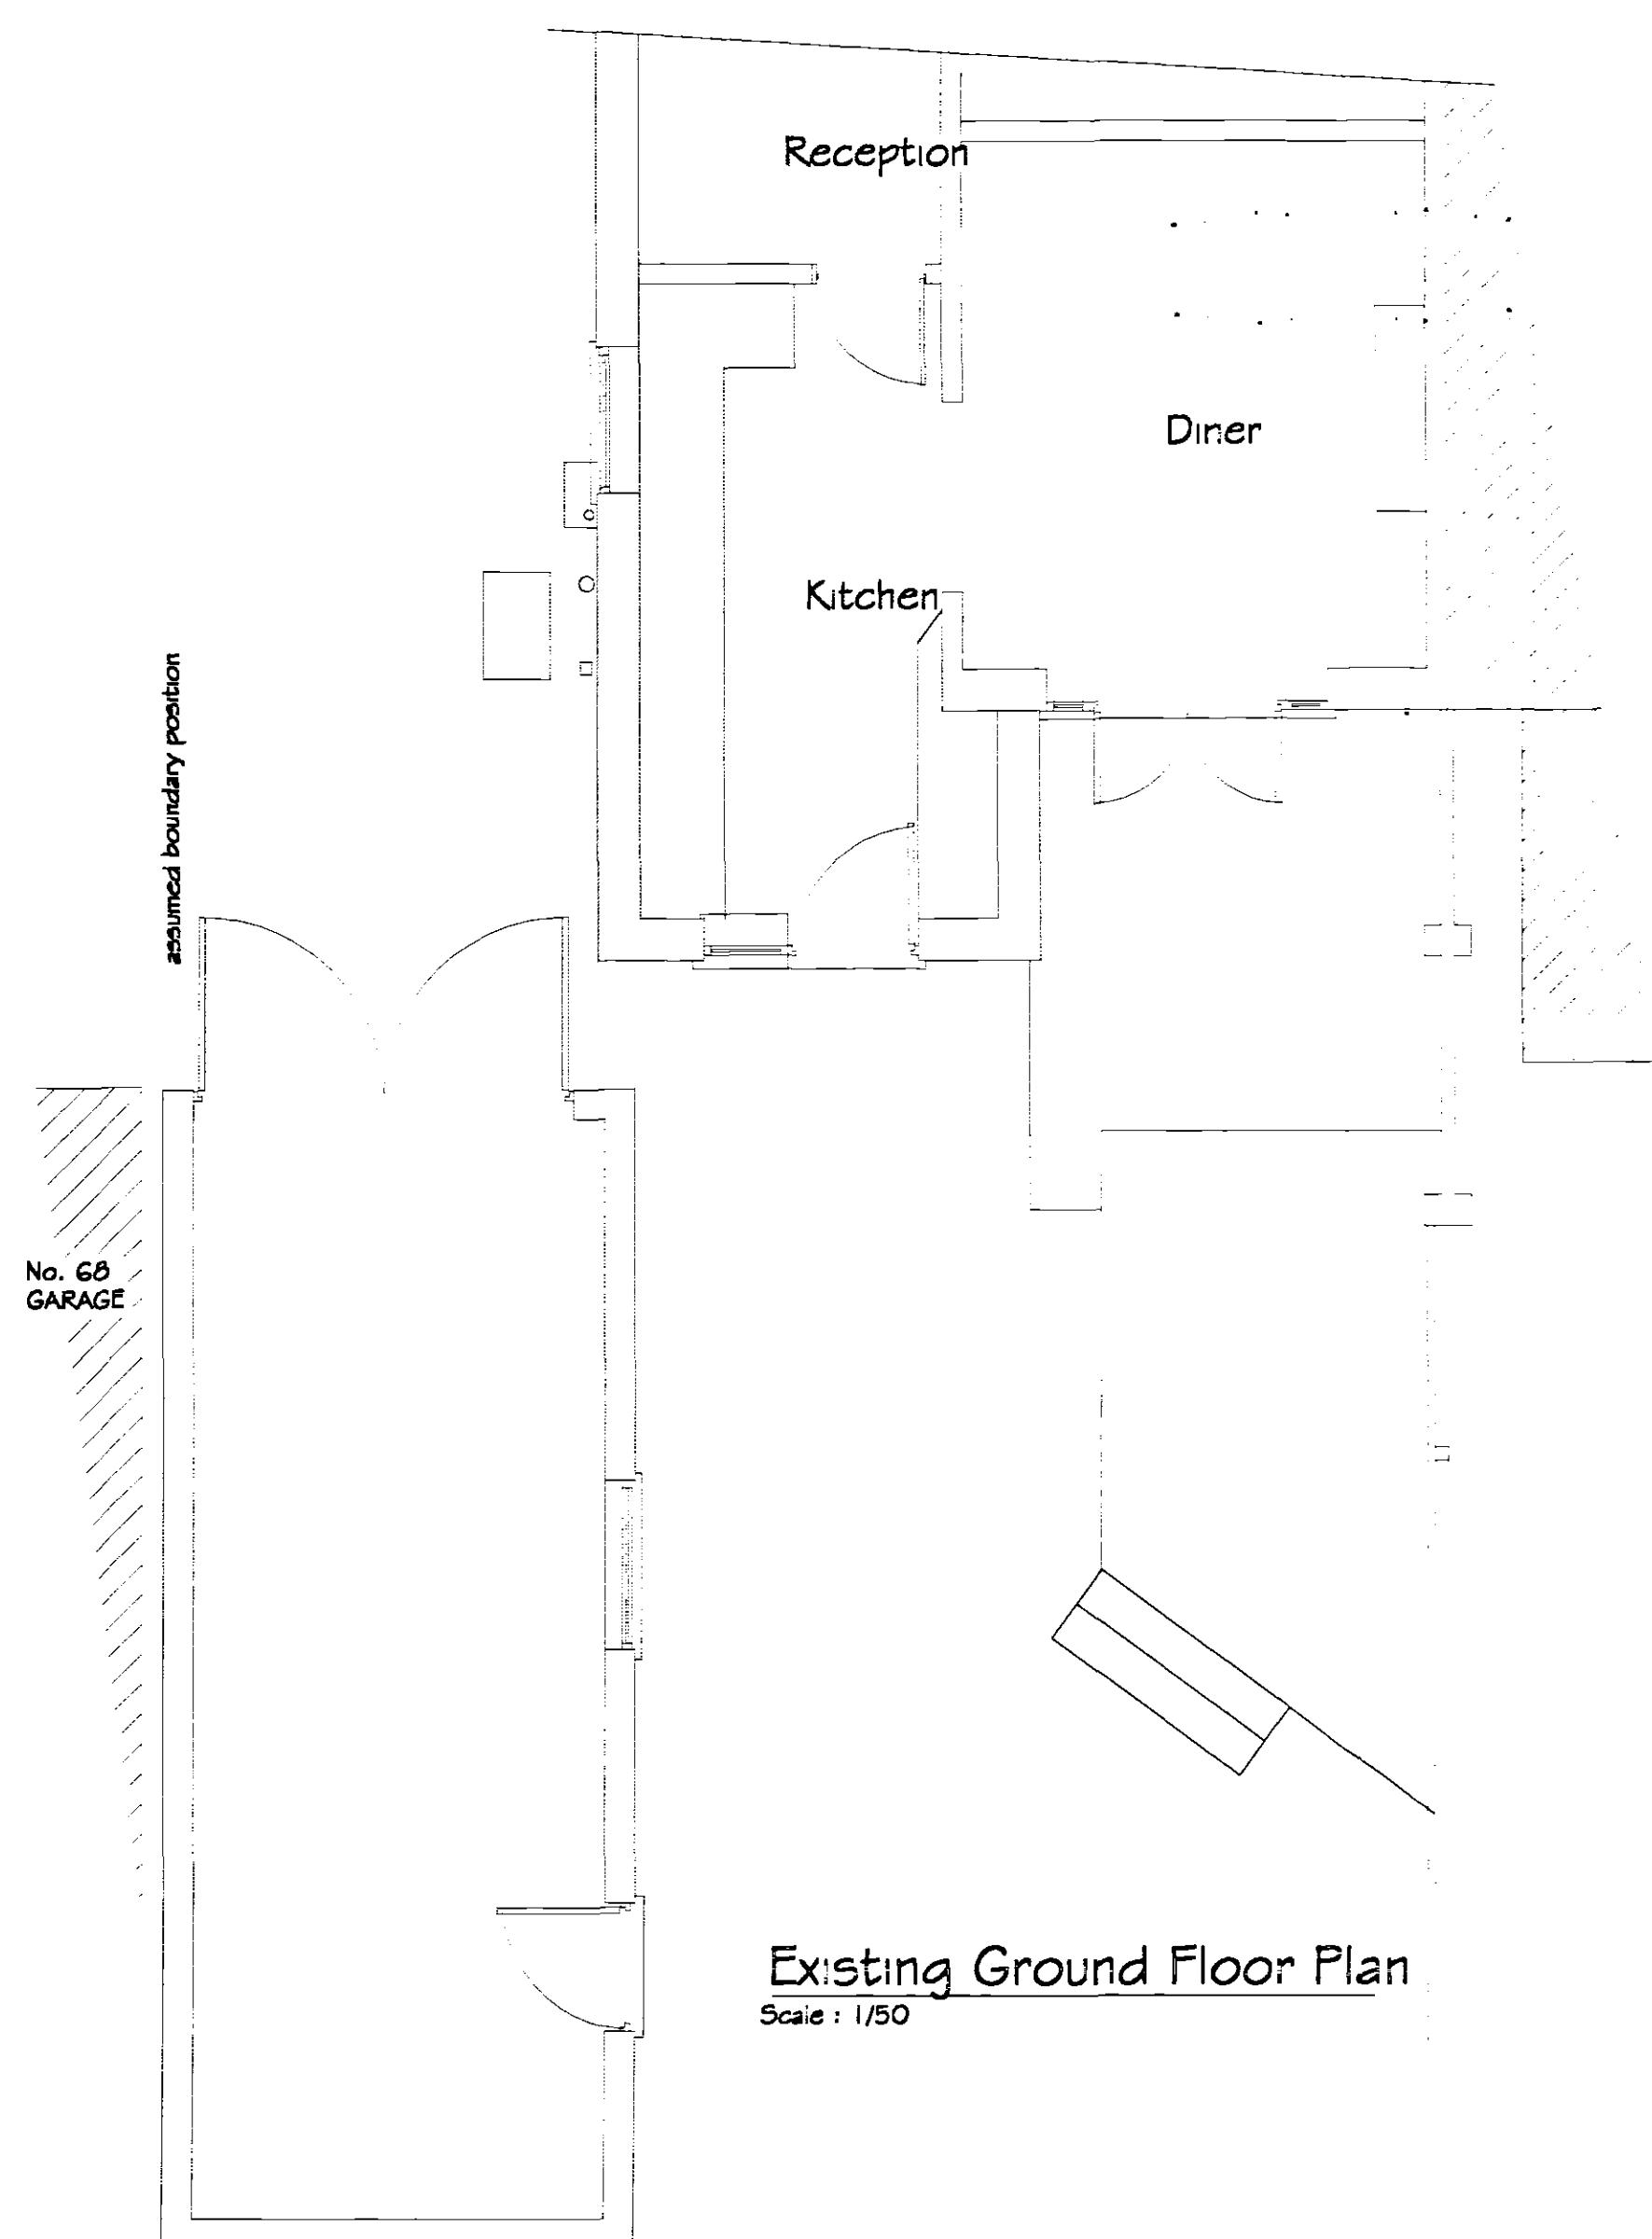

Existing Ground Floor Plan
Scale : 1/50

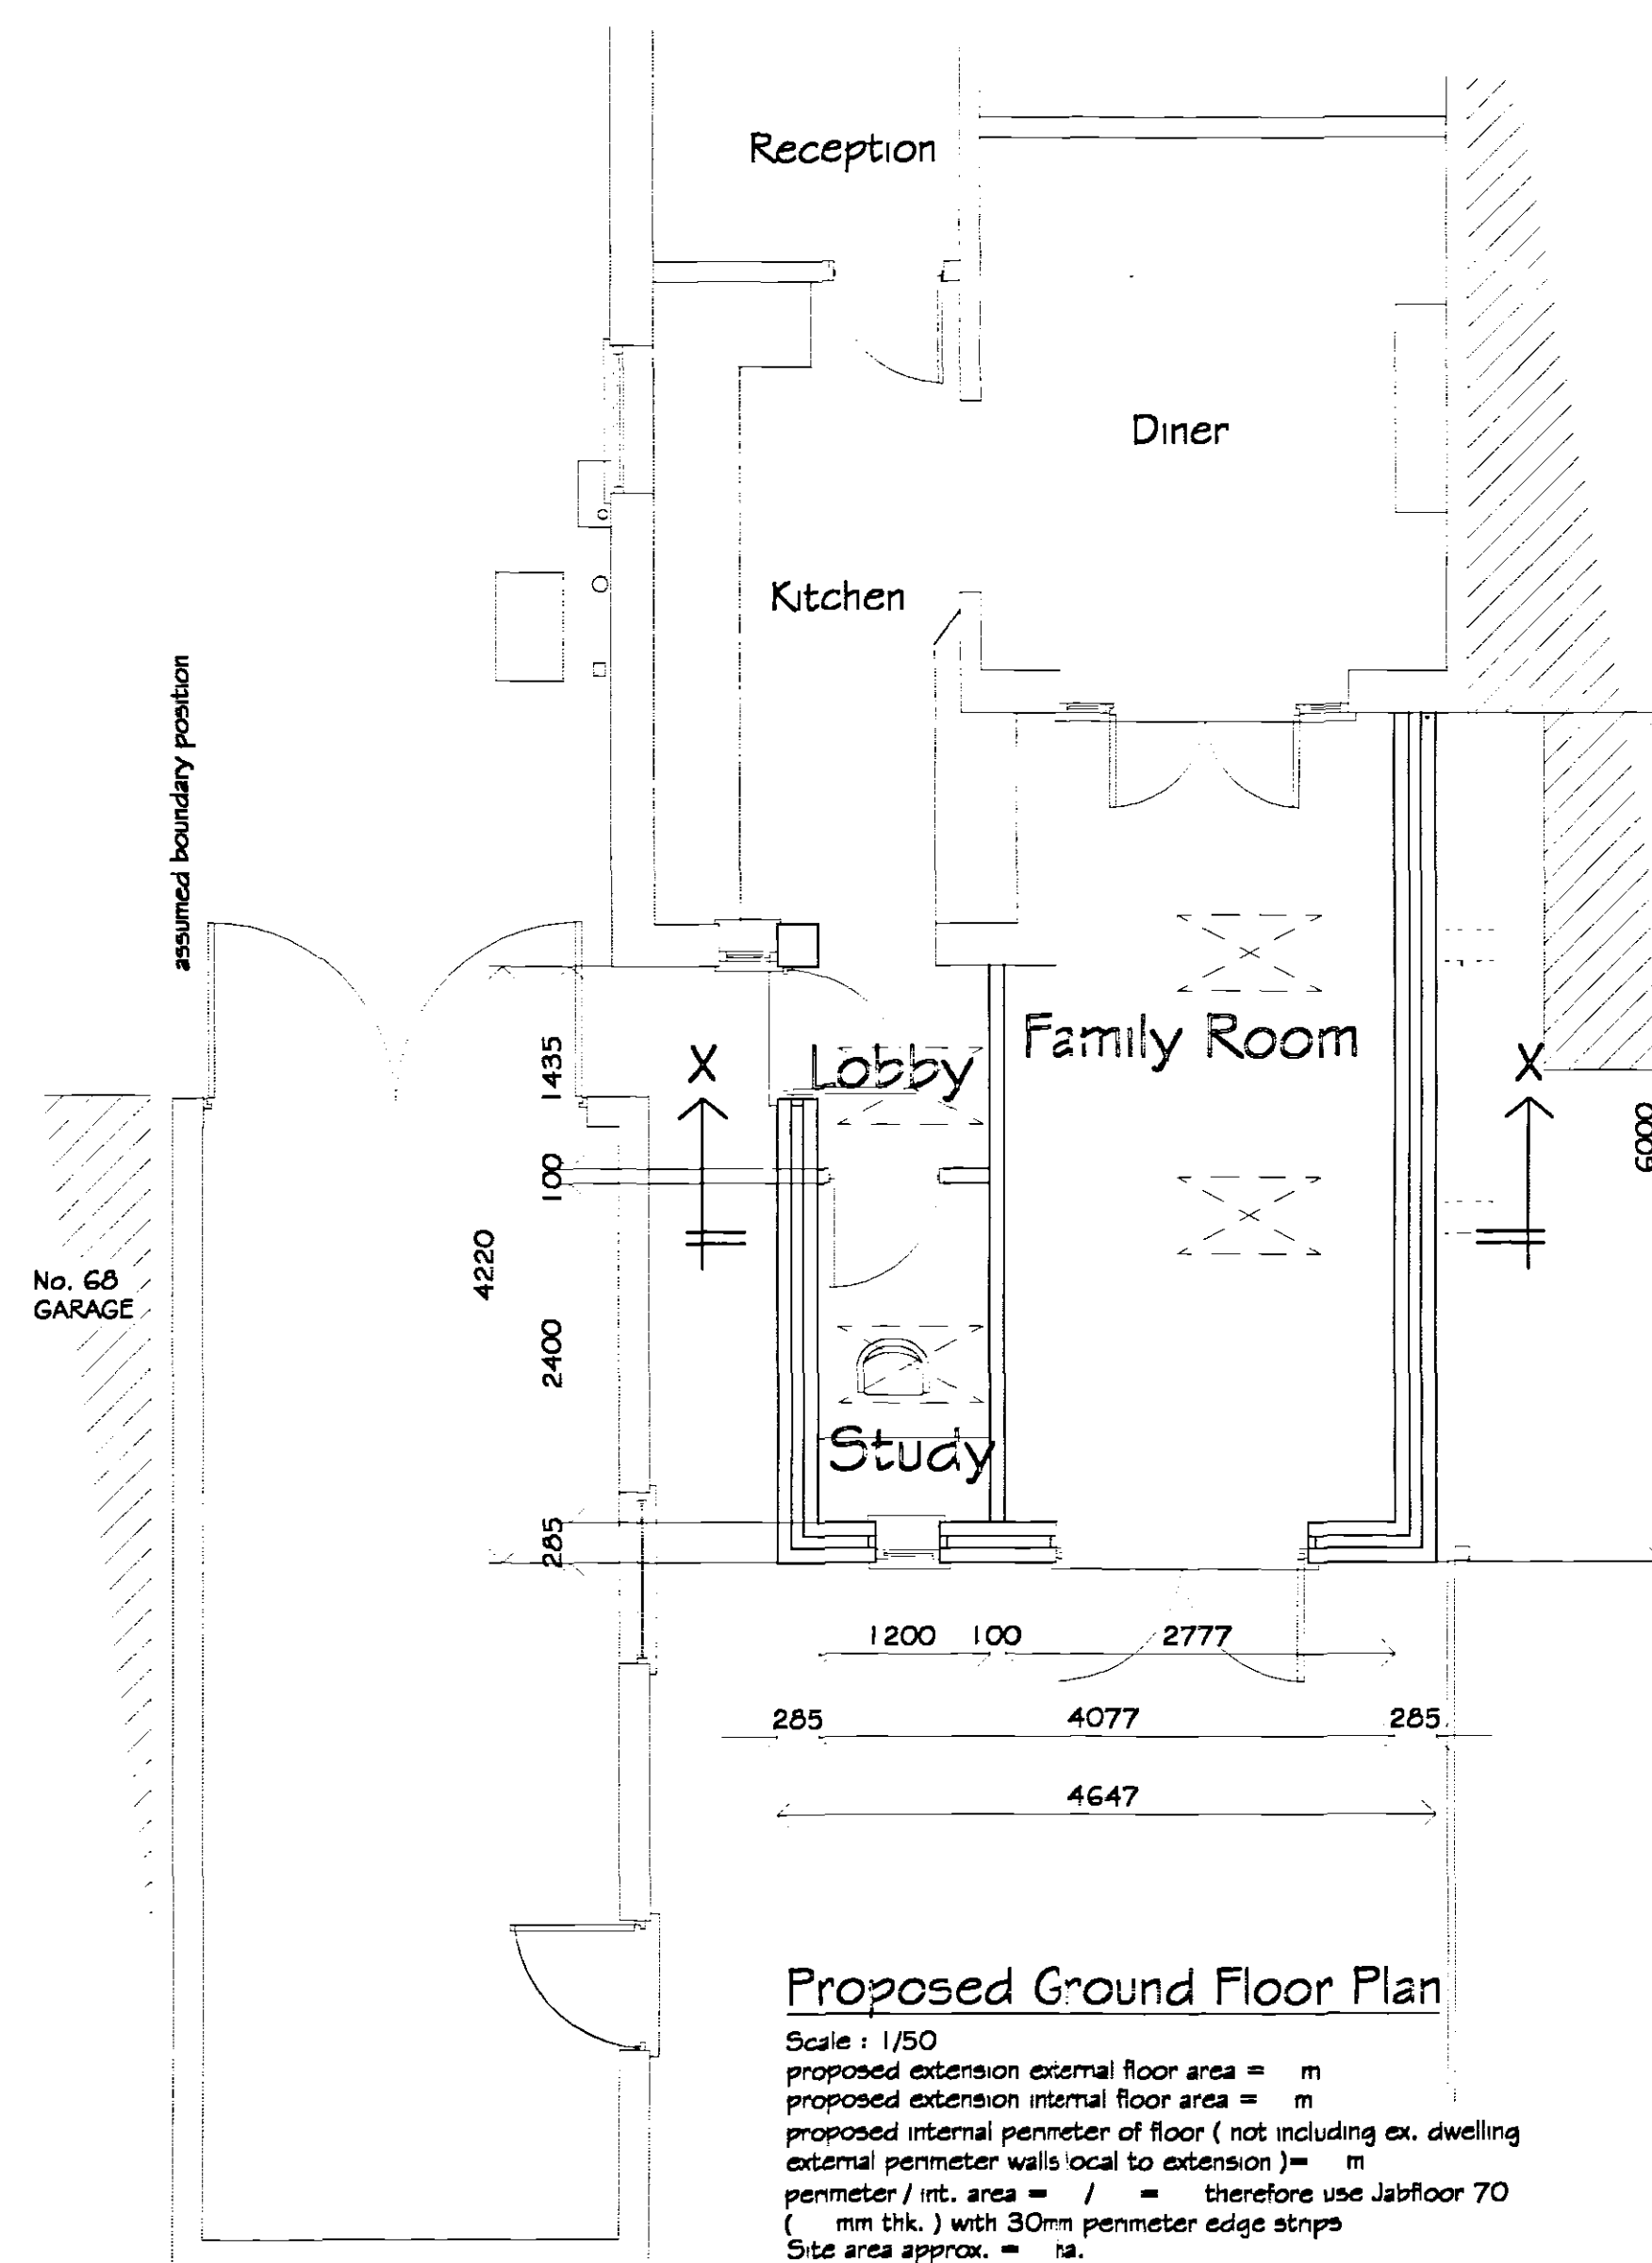

Proposed Ground Floor Plan

Scale : 1/50
proposed extension external floor area = m
proposed extension internal floor area = m
proposed internal perimeter of floor (not including ex. dwelling
external perimeter walls local to extension) = m
perimeter / int. area = / = therefore use Jafloor 70
(mm thk.) with 30mm perimeter edge strips
Site area approx. = ta.

OPTION 1

REVISIONS		BY	DATE
DRAWN	MJW	DATE	20/2/08
SCALE	1/50 1/100	CHECKED	
CLIENT			
Mr. & Mrs. S. Twelves 70 Halmersgate Spalding Lincs. PE11 2EQ			
PROJECT			
Proposed ground floor rear extension to existing dwelling			
DETAILS			
Proposed existing elevations & floor plans			
PRELIMINARY Not approved by site building regulations planning			
Malcolm Watson Architectural - Drafting Services Residential - Commercial - Industrial - Agricultural Planning & Building Regulations submissions			
13 Winterton Way, Peterborough, Cambs, Cambs, PE1 1 3RY. Tel: 01753 767620 Email: m.watson@malcolmwatson.co.uk			
DRWG No. 232/1/2008			