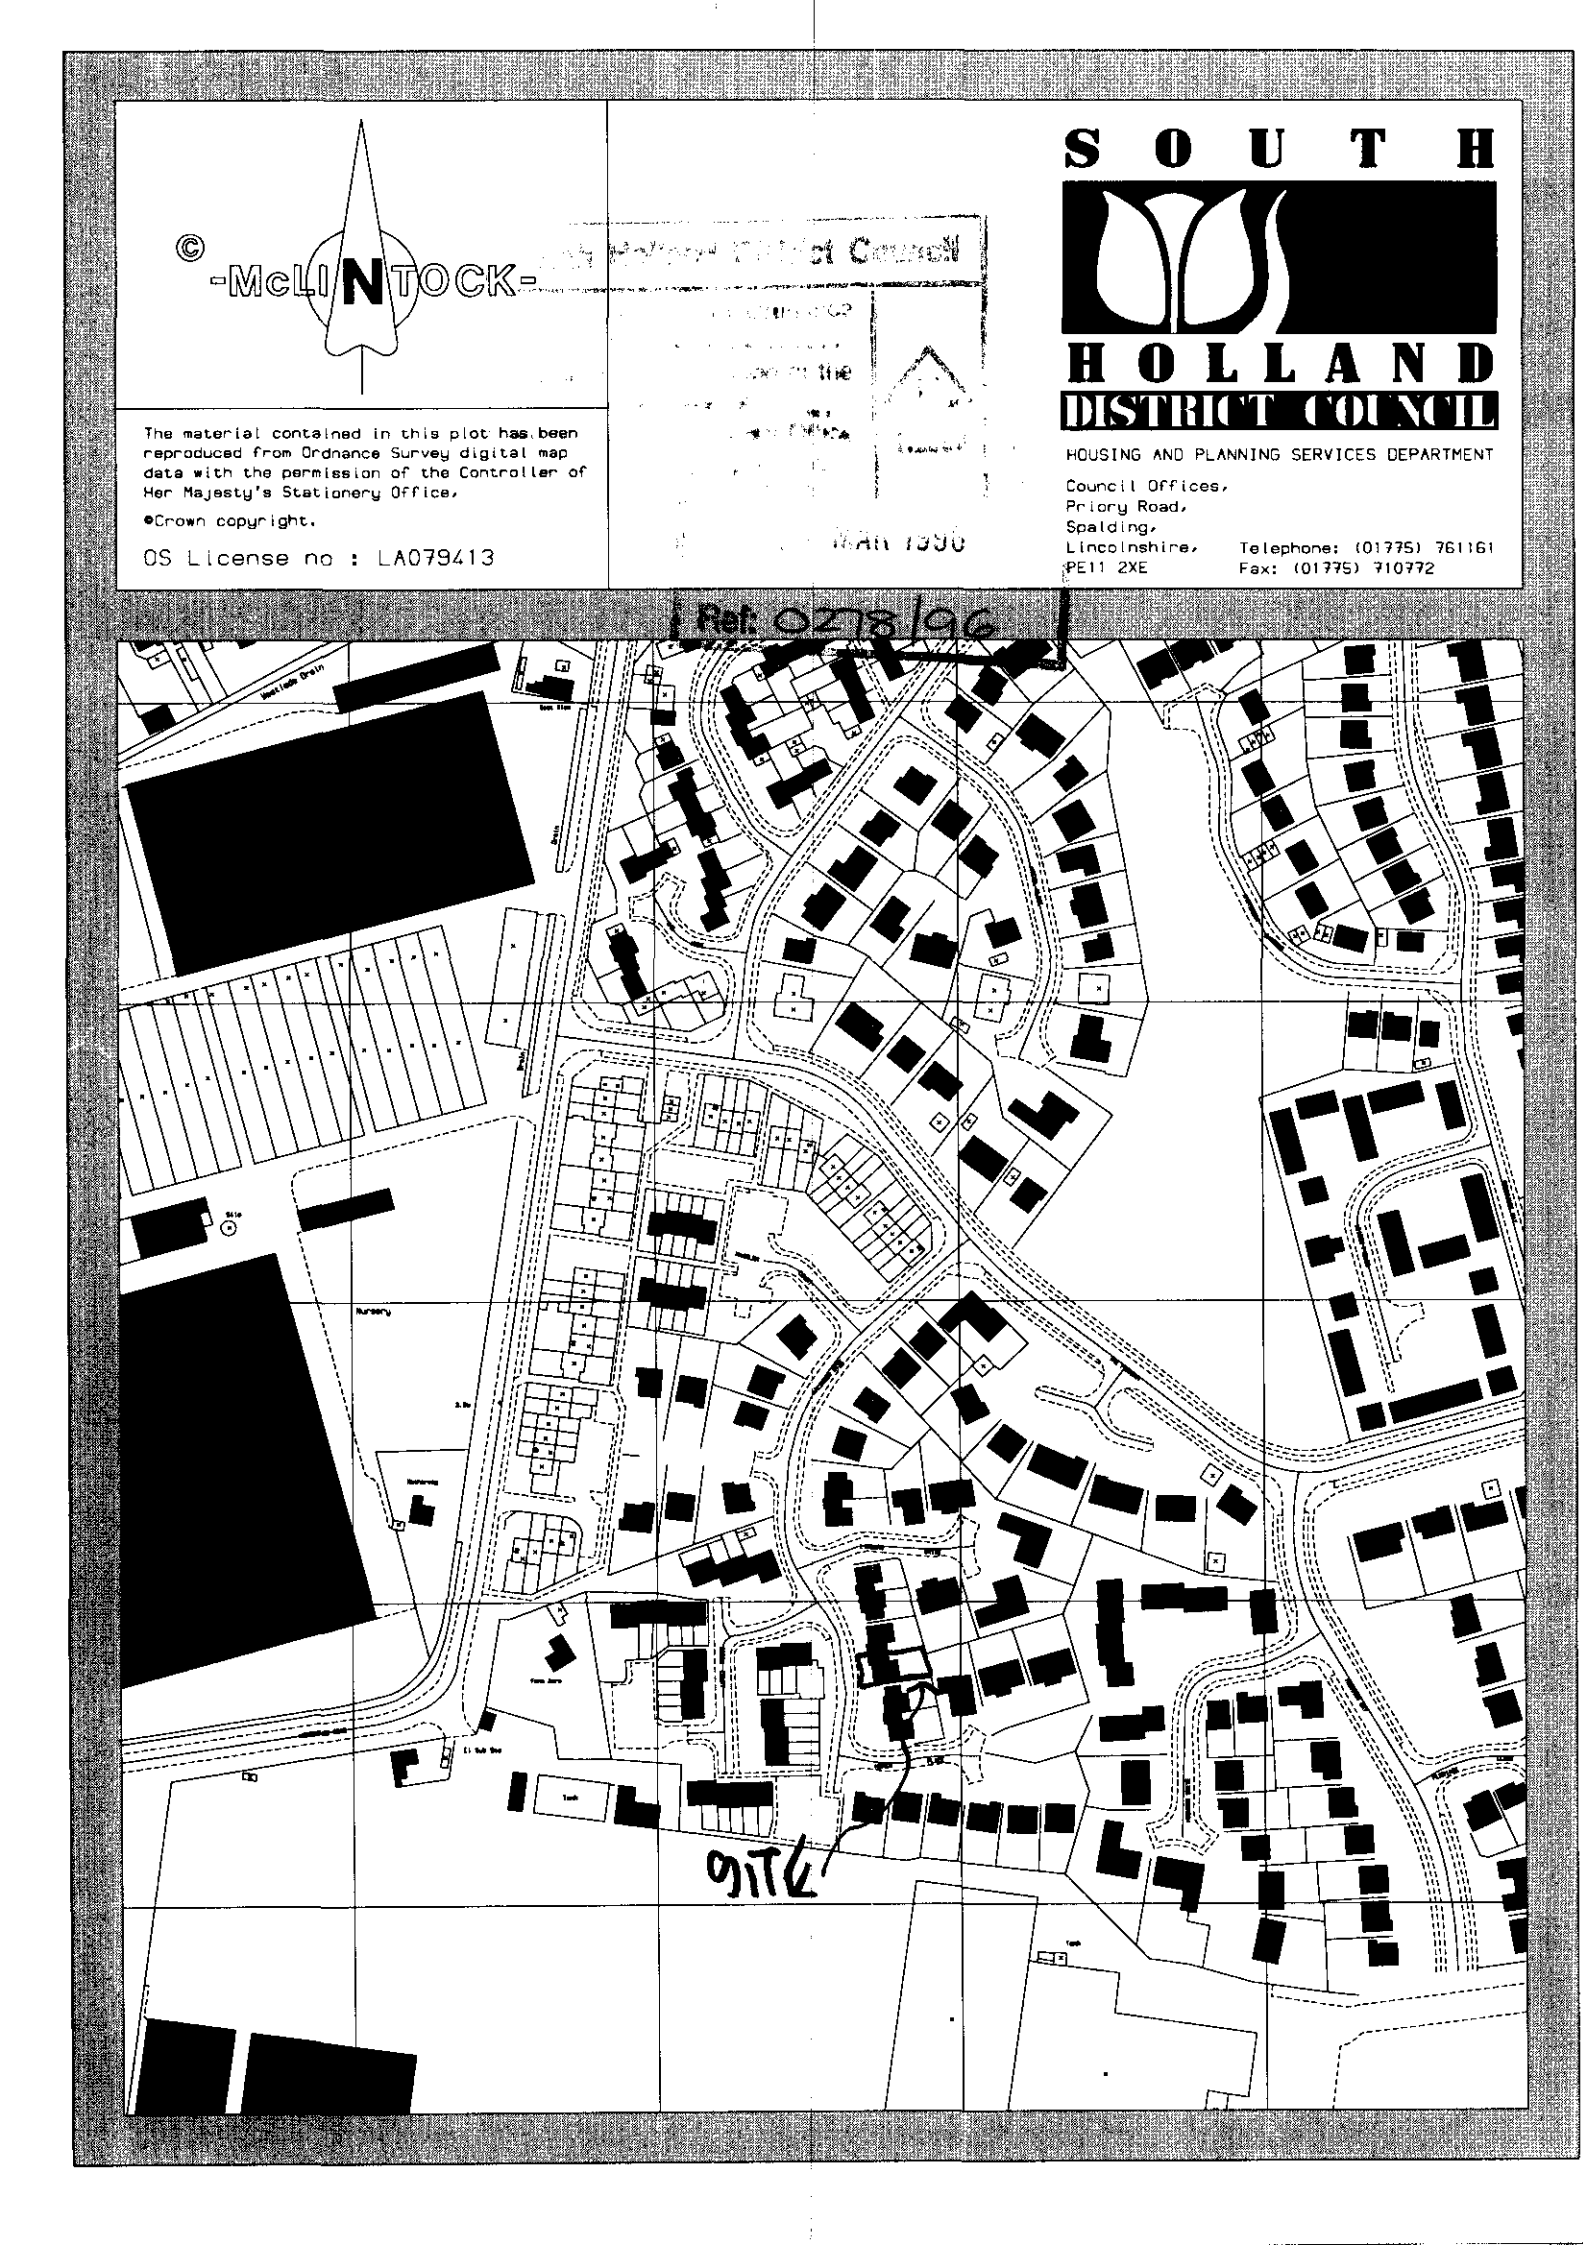

©
-McLINTOCK-
The material contained in this plot has been reproduced from Ordnance Survey digital map data with the permission of the Controller of Her Majesty's Stationery Office,
©Crown copyright.
OS License no : LA079413
MAR 1996
SOUTH
HOLLAND
DISTRICT COUNCIL
HOUSING AND PLANNING SERVICES DEPARTMENT
Council Offices,
Priory Road,
Spalding,
Lincolnshire,
PE11 2XE
Telephone: (01775) 761161
Fax: (01775) 710772
Ref: 0278/96
SITE