




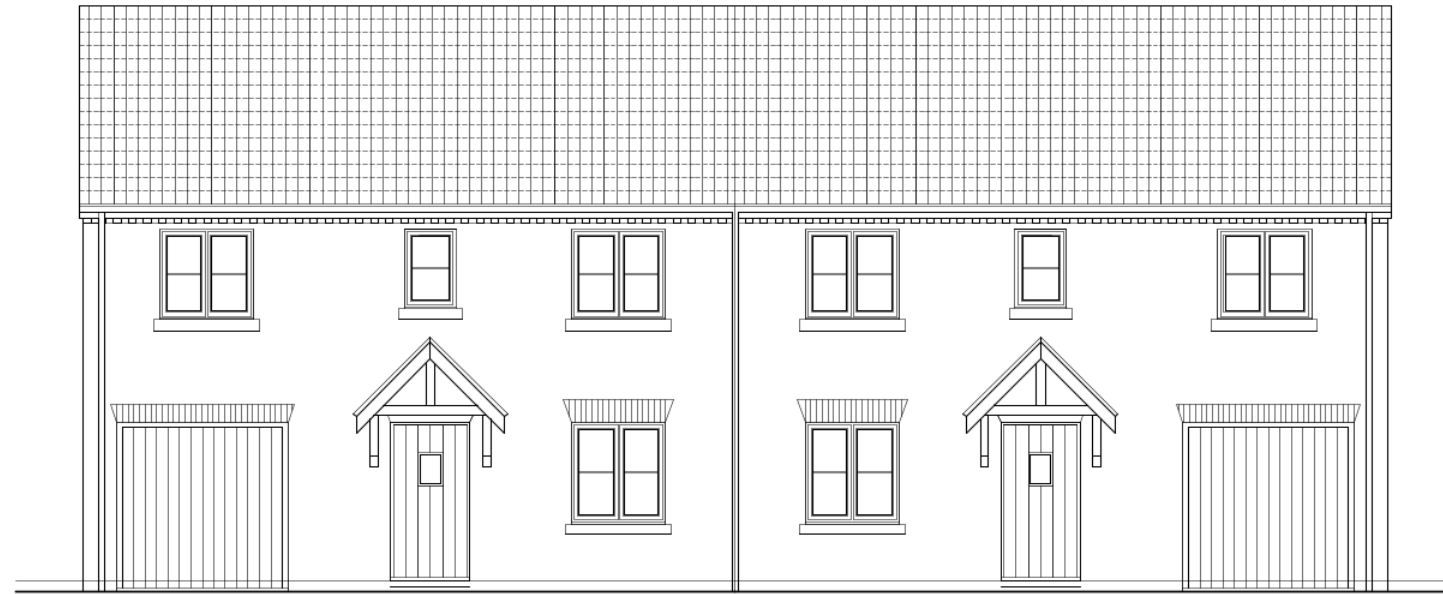


front elevation - plots 2 & 3, 4 & 5

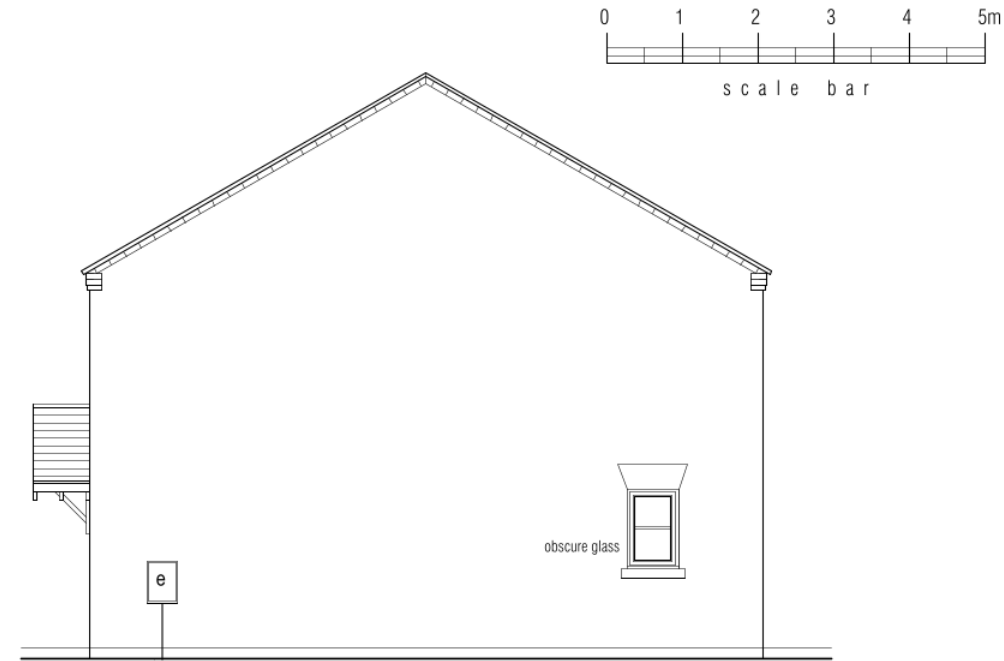

side elevation (plot 2 & 4)

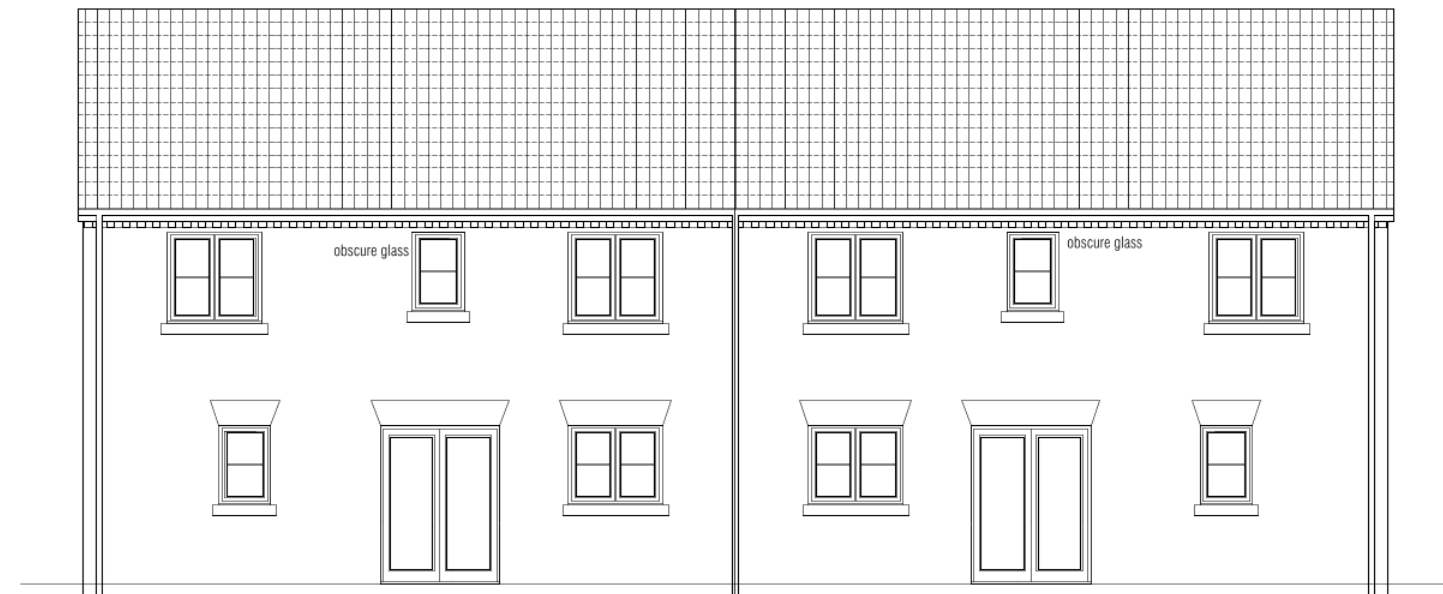

rear elevation - plots 2 & 3, 4 & 5

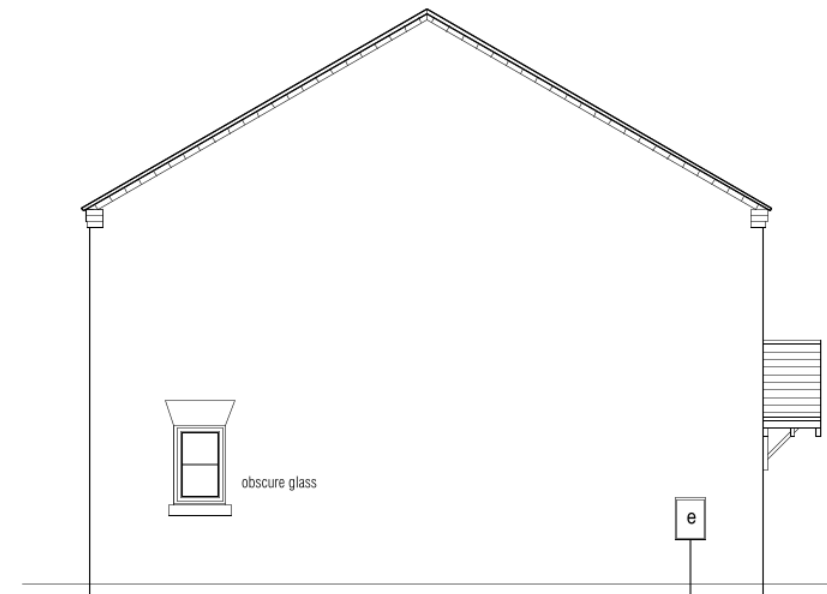

side elevation (plot 3 & 5)

Rev A - may 24 - roof pitch lowered to 30 degrees