
0279/95

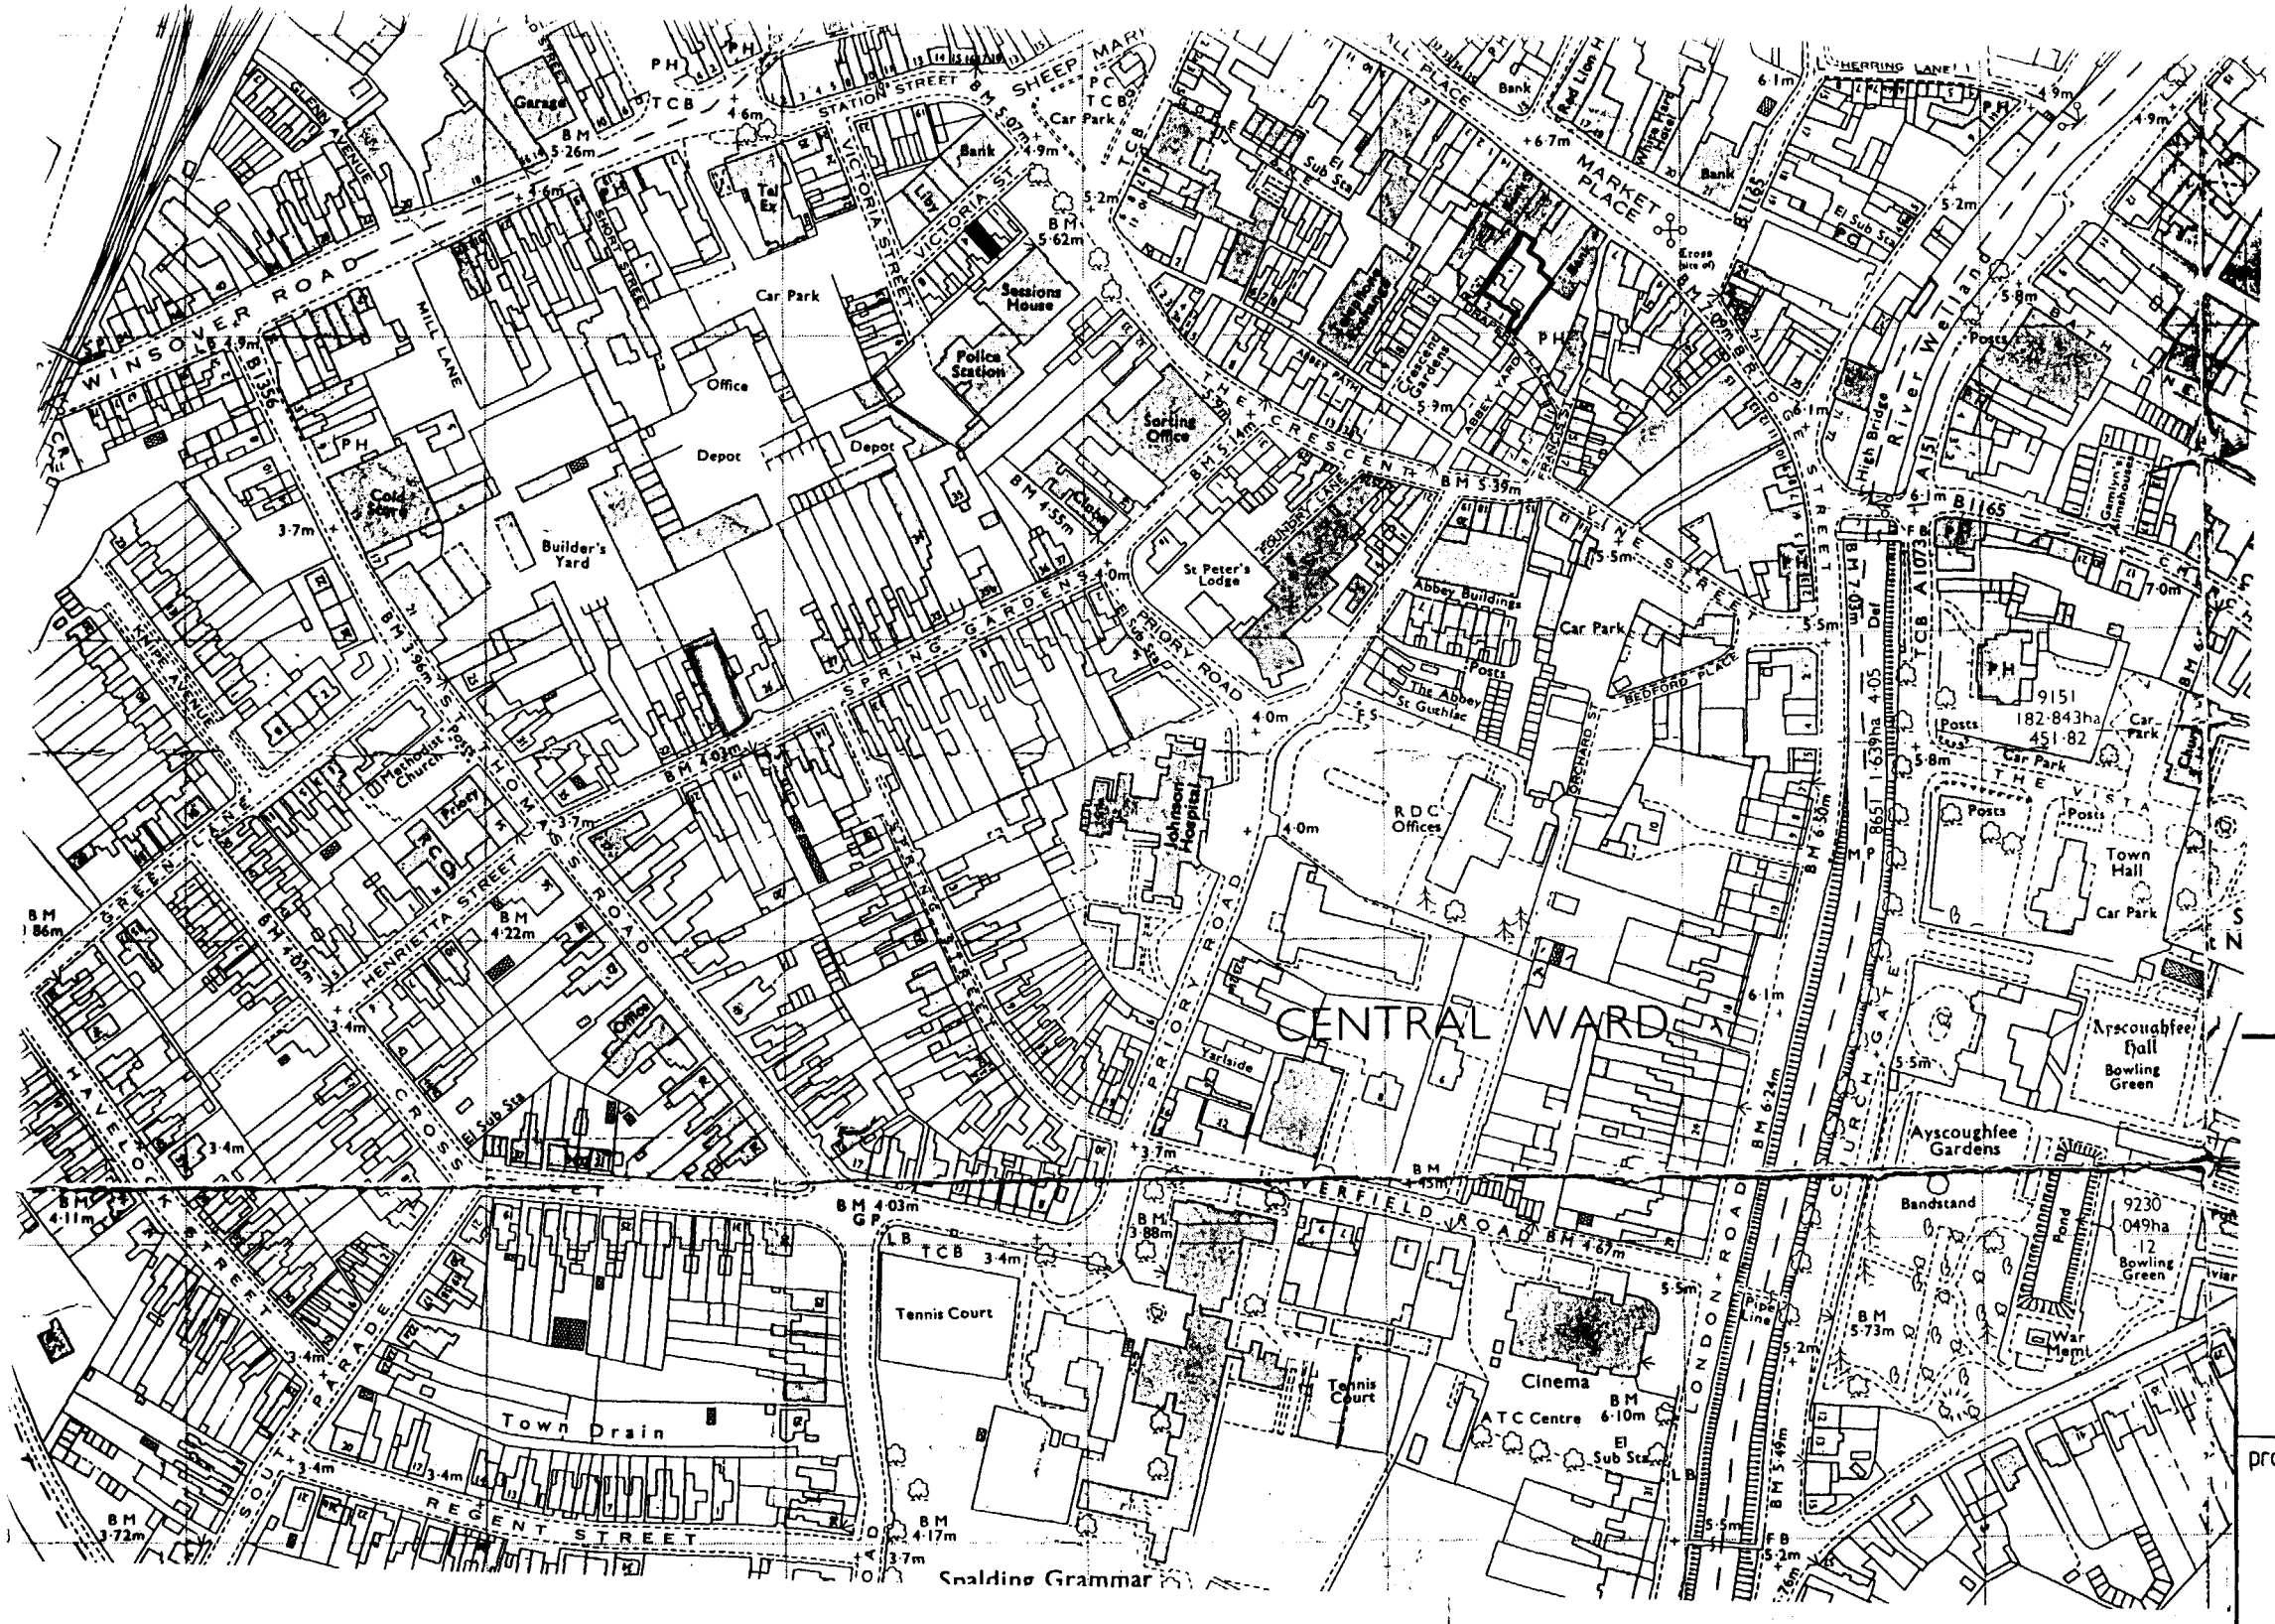

NORTH

LOCATION PLAN

T.A. Pridmore PRINCIPAL

PODDINGTONS
Architectural Design Consultants

43 Double Street, Spalding, Lincs. PE11 2AA
Tel: 0775 761856 & 768296. Fax: 0775 710218
Home: 0775 769206 Car Phone: 0836 514290

project

MR T. WHINCUP

26, SPRING GARDENS, SPALDING.

PROPOSED HOUSE.

scale	drwg no
1-2500	2586-2

TAKEN FROM OS SHEET TF2422 & 2522