




N
Proposed dwelling at
26 Spring Gardens
Spalding
scale 1: 200
ex garage
new dwelling
ex 375 fws
3m
25
26

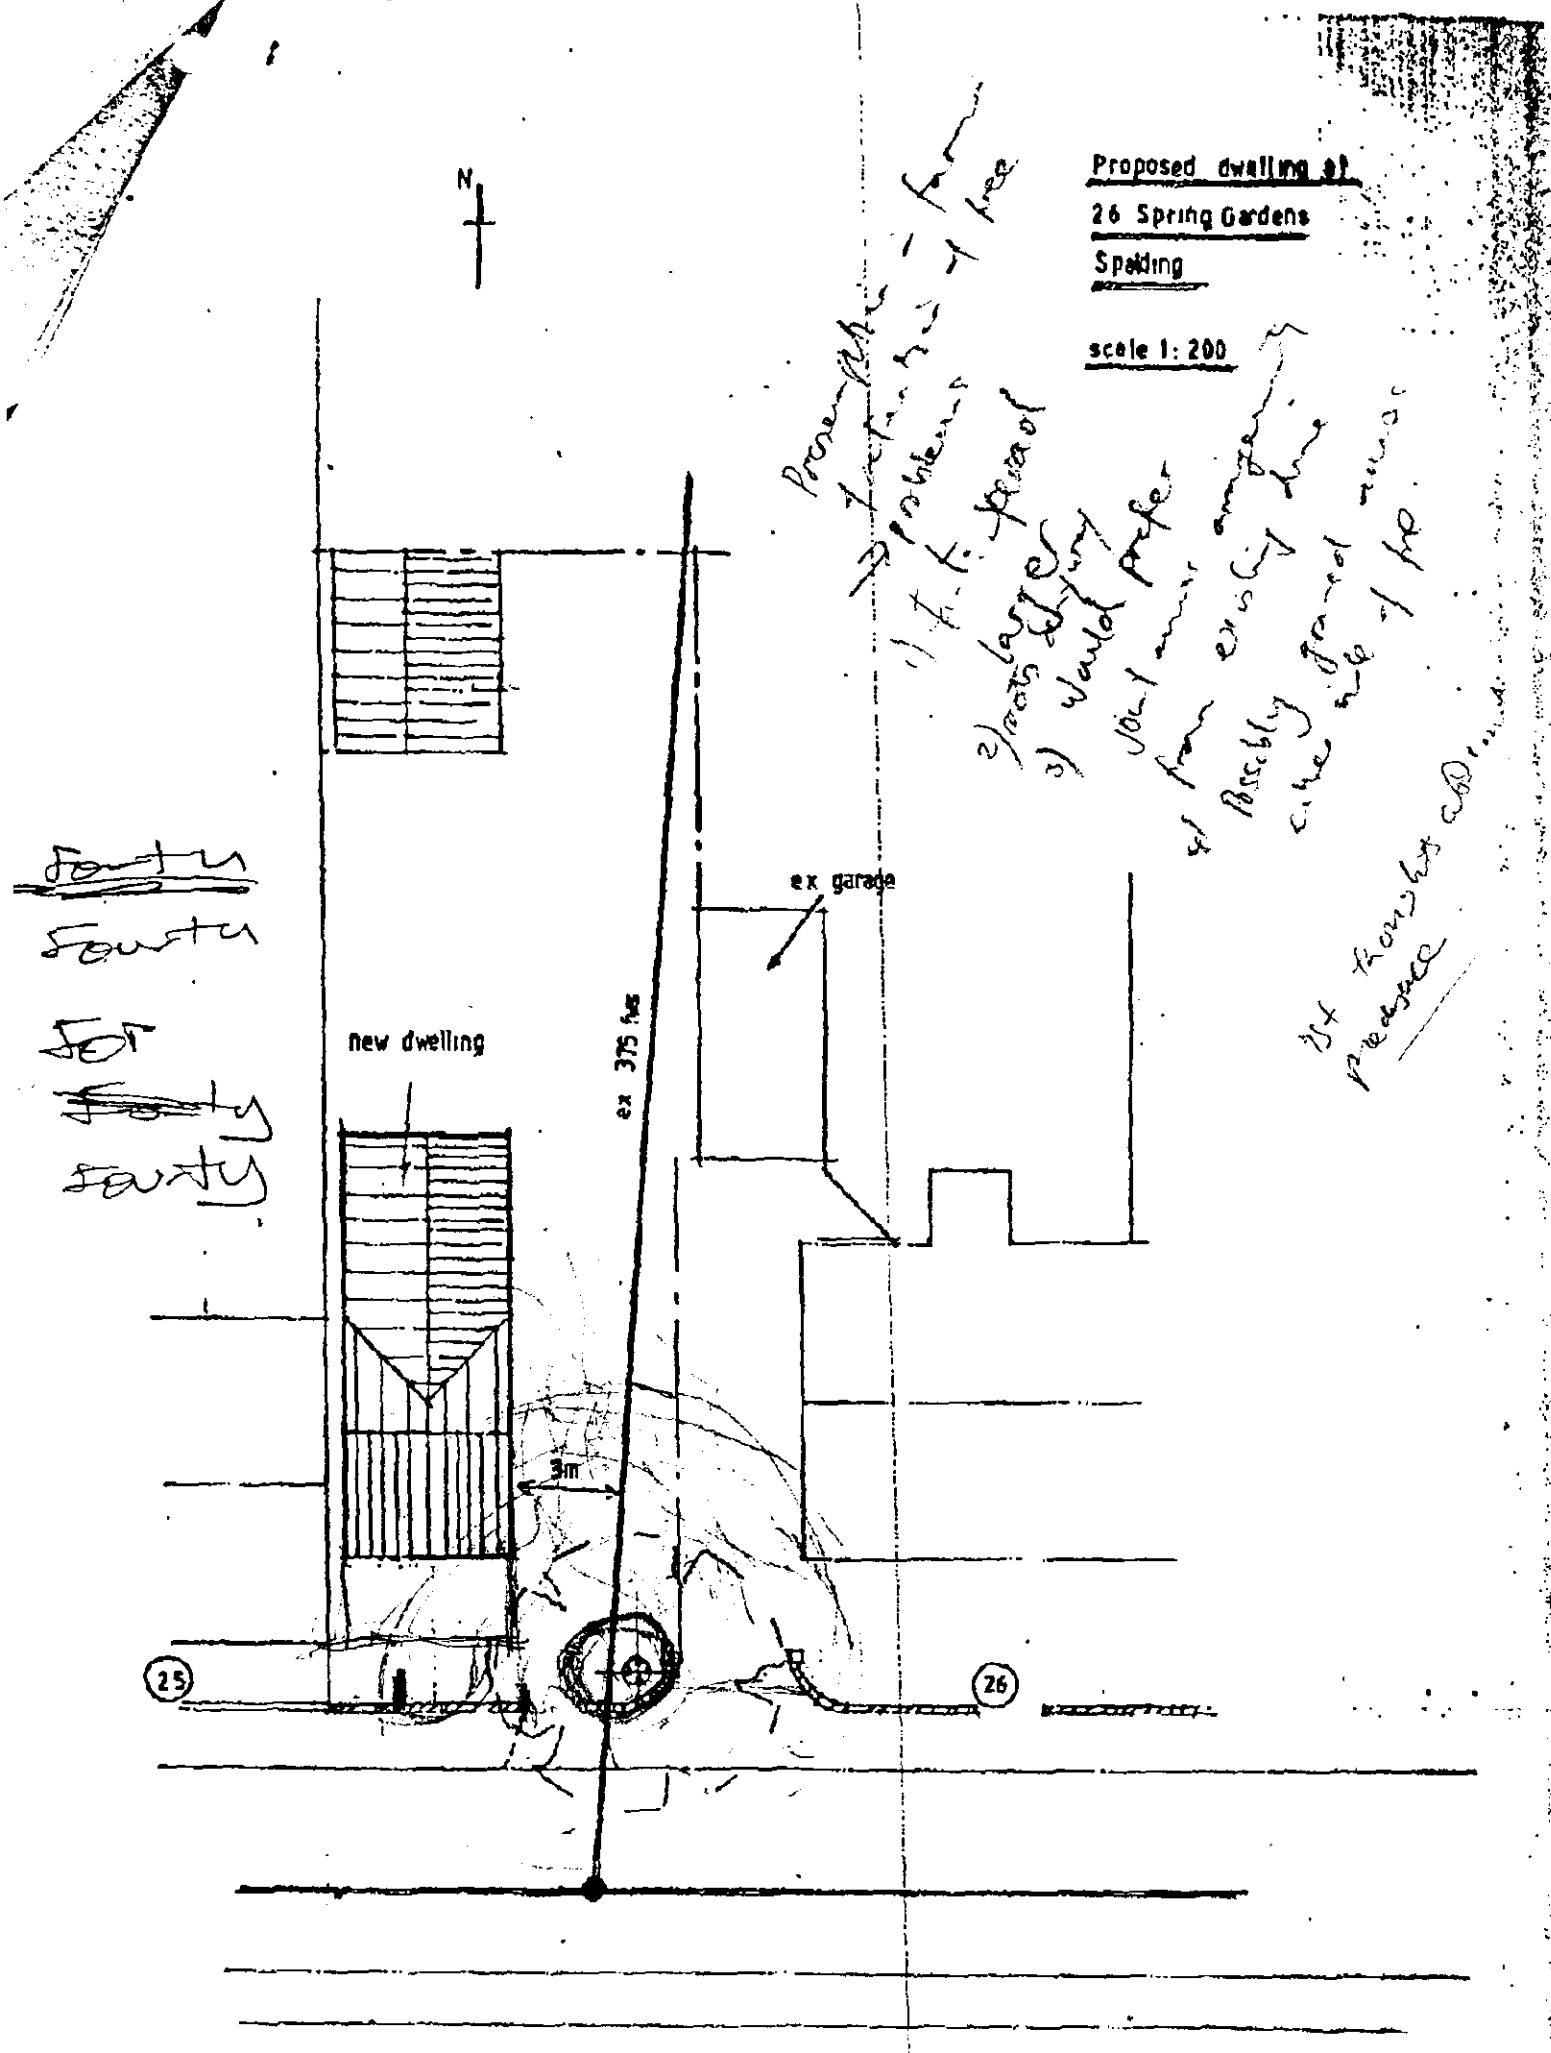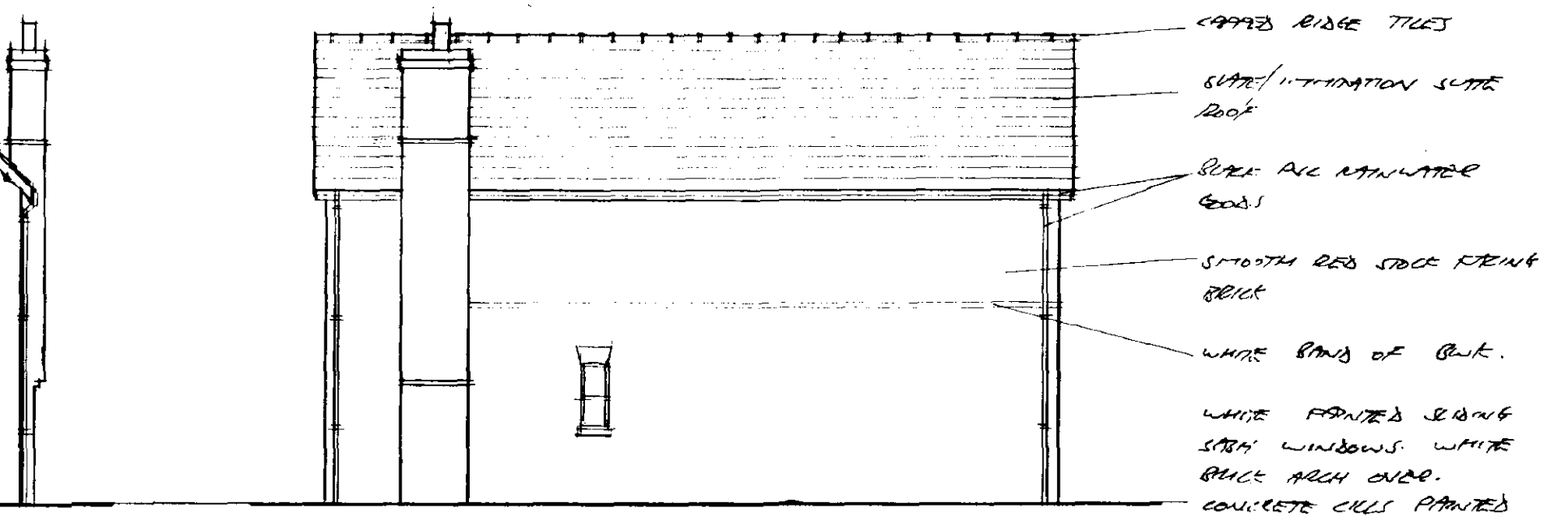



WEST

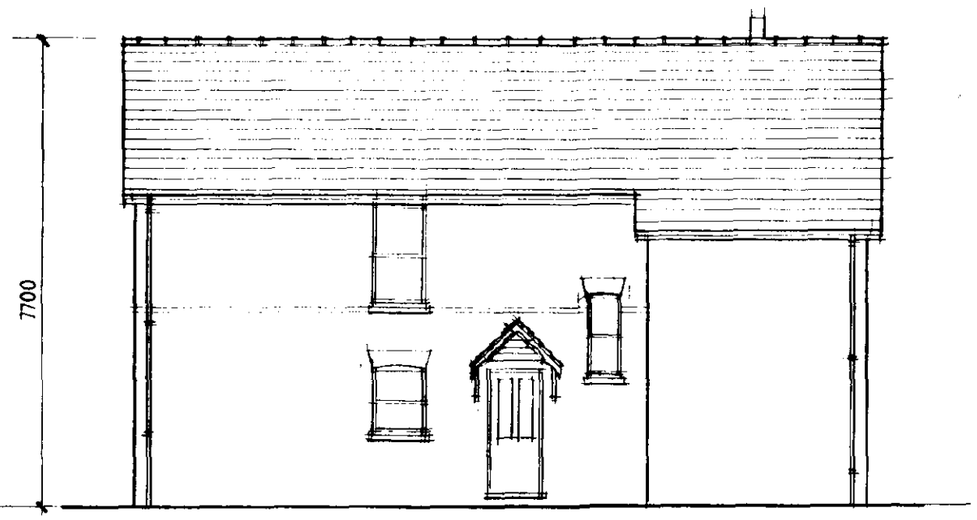

EAST

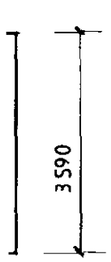

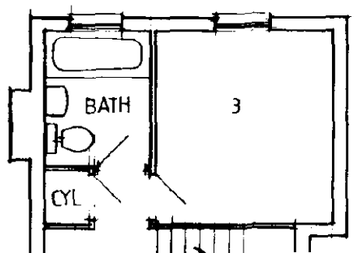

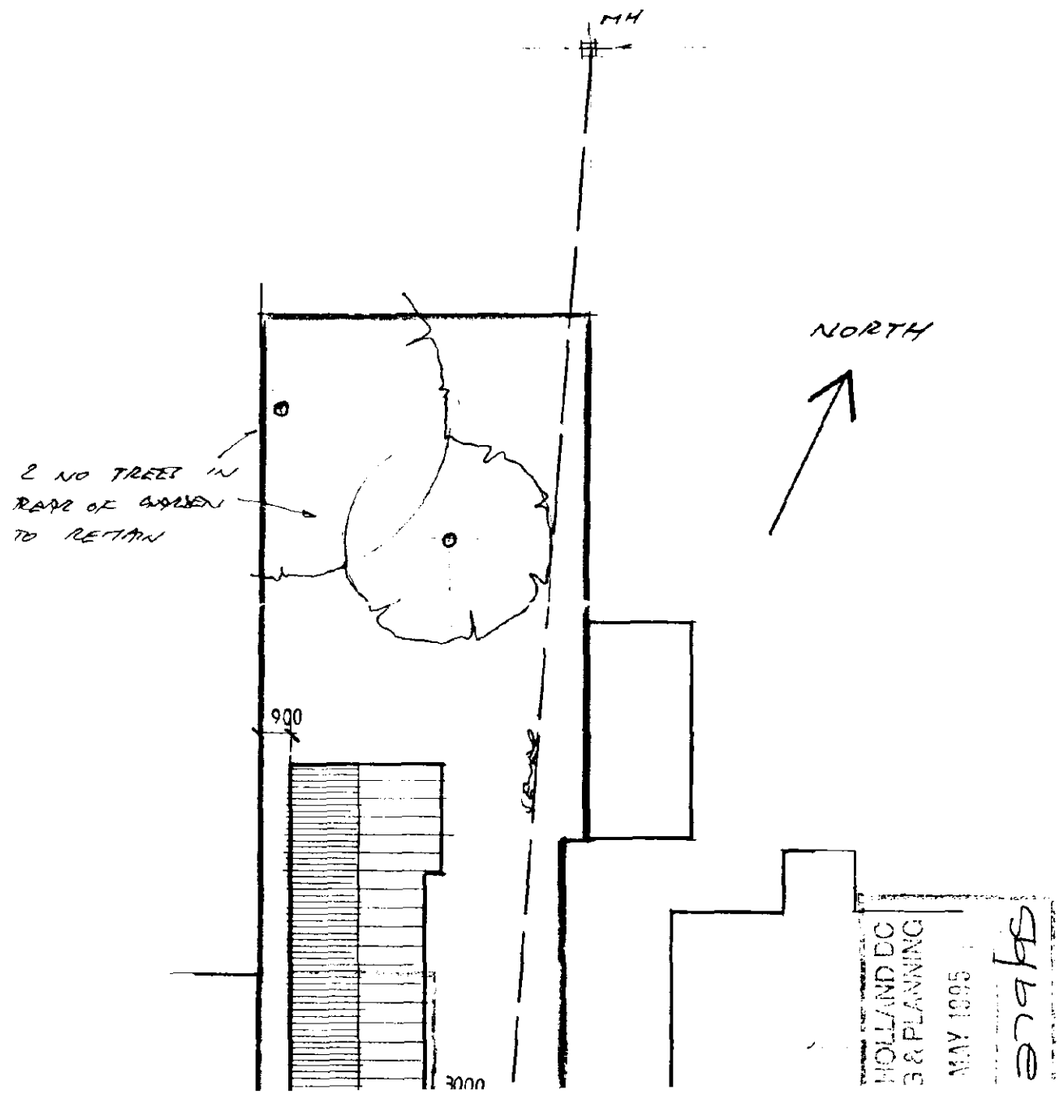

CONTRA
ALL DIM
BEFORE

revision	date	ini
F	4-5-95	

POD

Architectu