
F12.

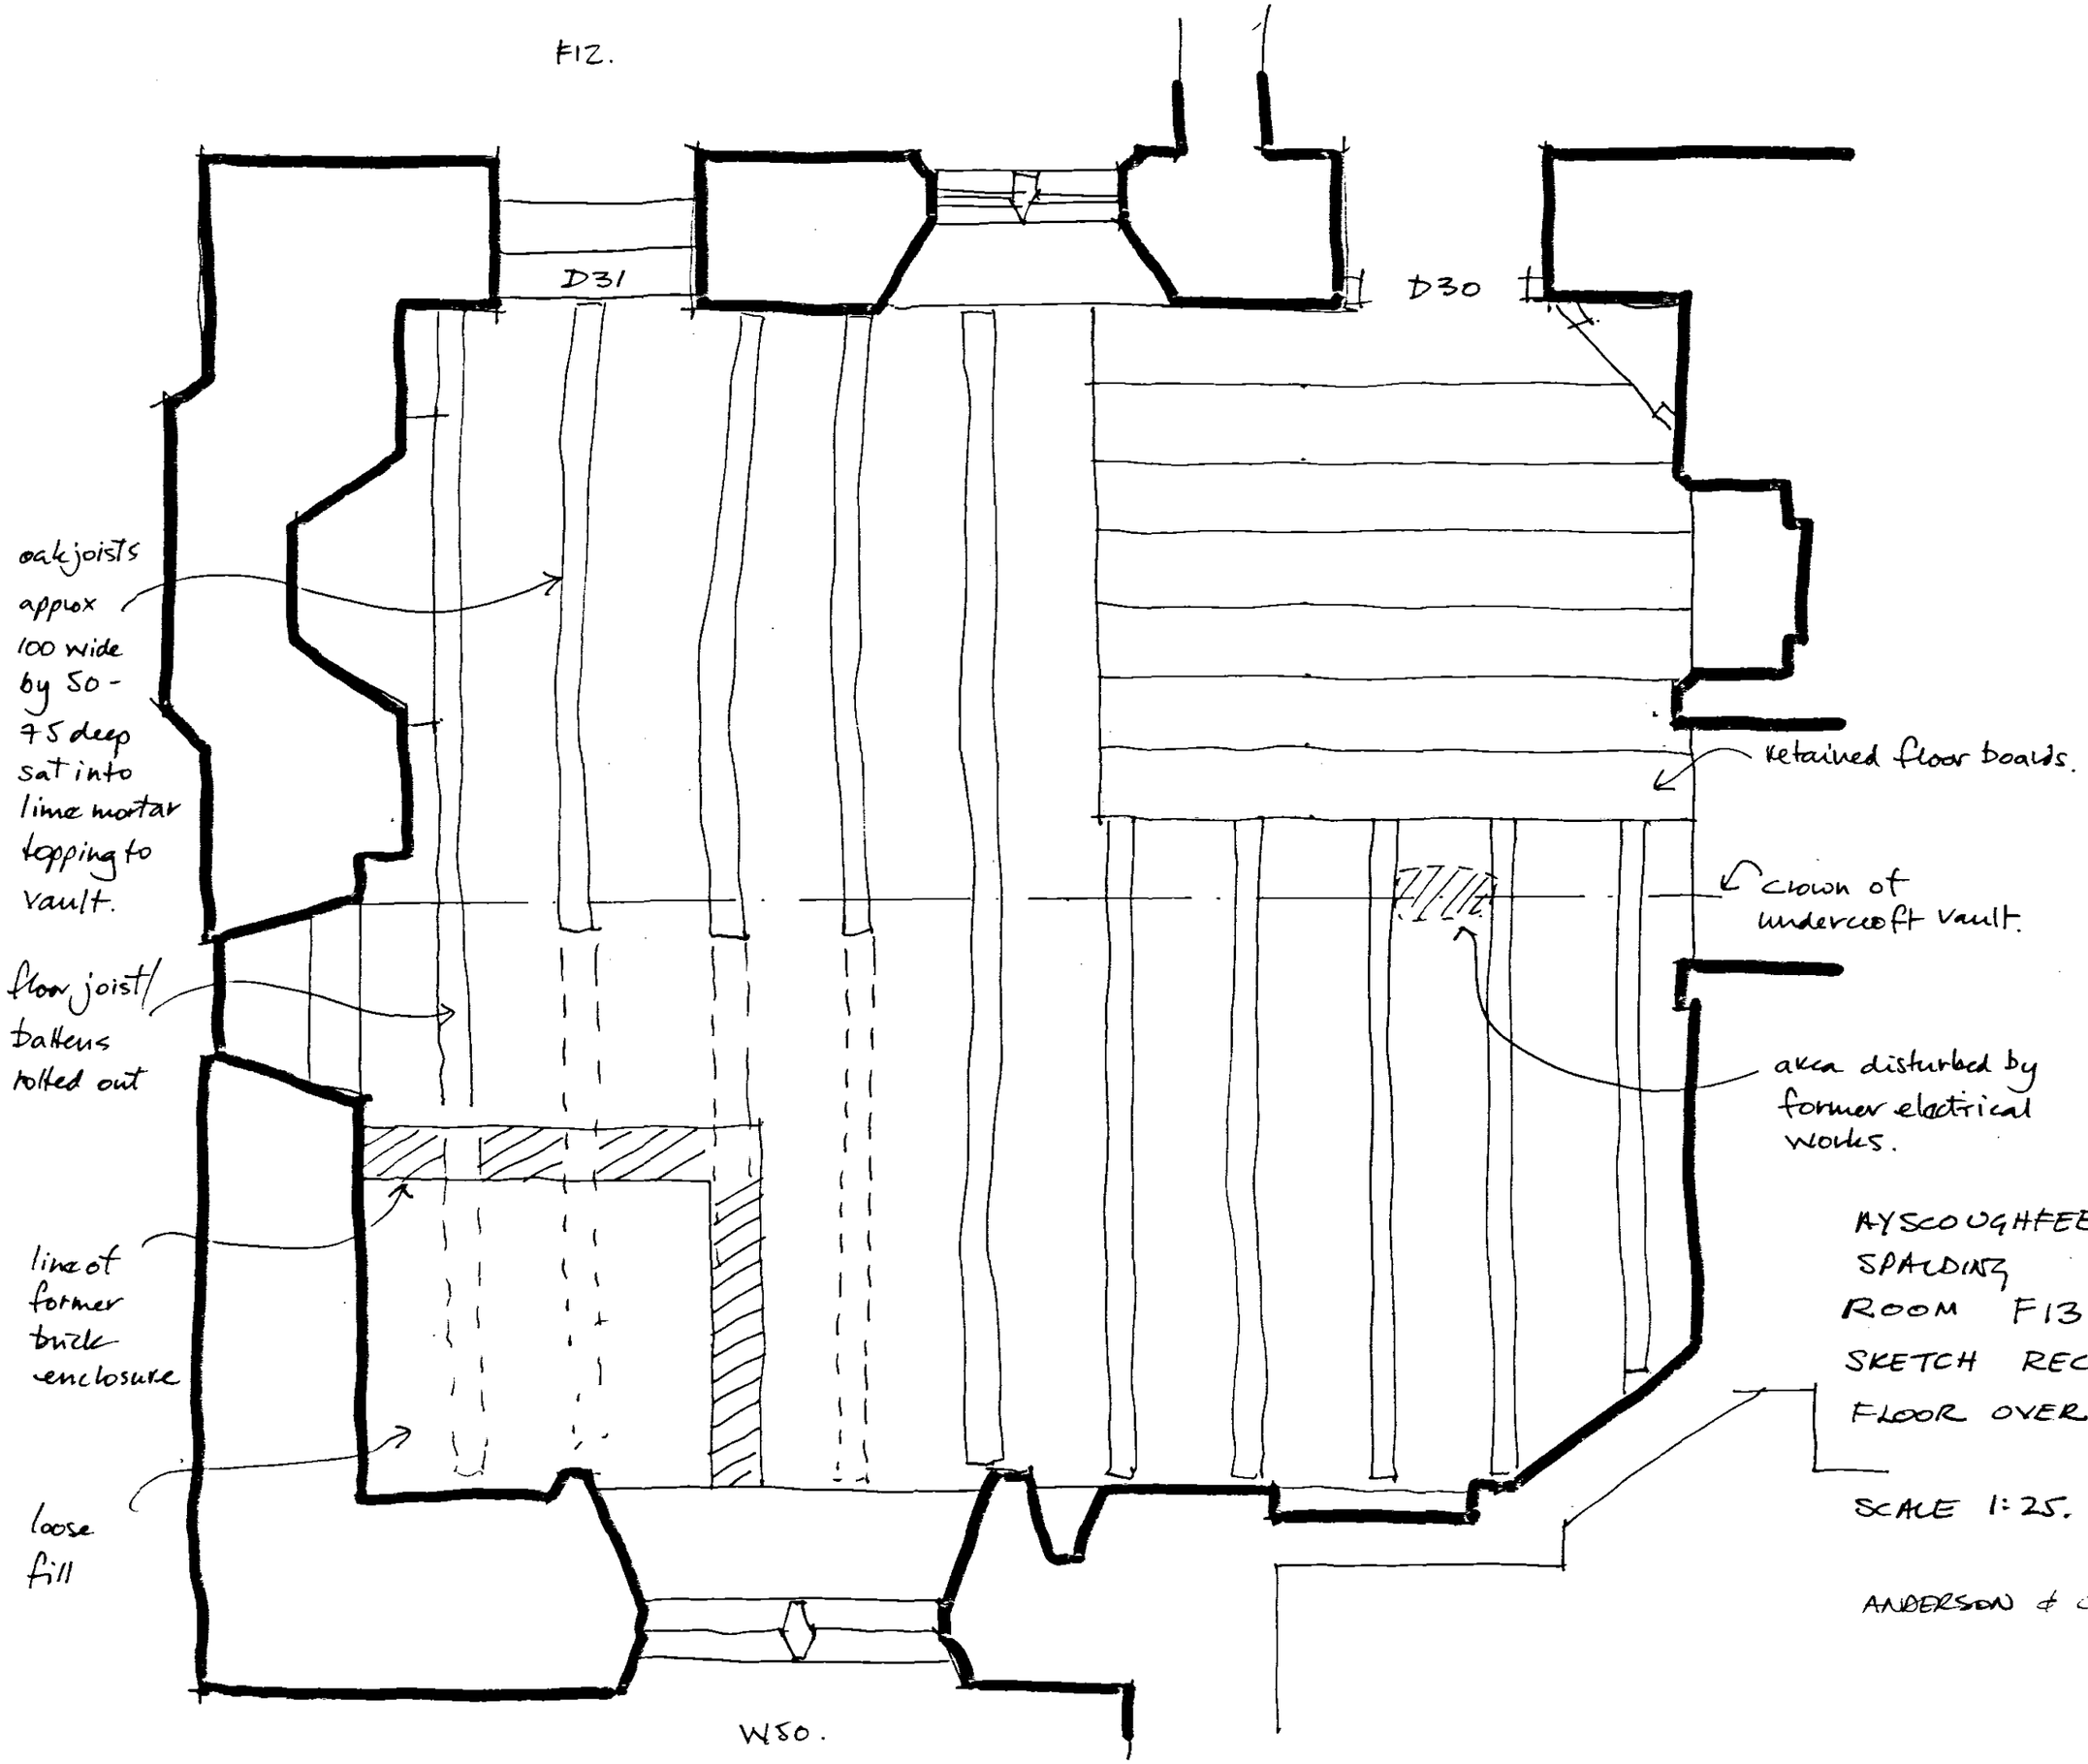

AYSCOUGHFEE HALL
SPALDING
ROOM F13
SKETCH RECORD OF FLOOR OVER VAULT.

SCALE 1:25. FEB 04.

ANDERSON & GLENN