CONTRACTOR TO CHECK ALL DIMENSIONS ON SITE BEFORE WORK COMMENCES.

revision	date	init.	revision details

PODDINGTONS

Architectural Design Consultants


44 Double Street, Spalding, Lincs. PE11 2AB
Tel: 01775 761856 & 768296. Fax: 01775 710218


project
THE FURNITURE COMPANY.
19, NEW ROAD, SPALDING.
PROPOSED SHOP FRONT & FASCIA SIGN.


drawing

scale	drawing no
1-50 1-2	2765-3
date: MARCH 97	drawn: R M Bowers. checked


0281/97.

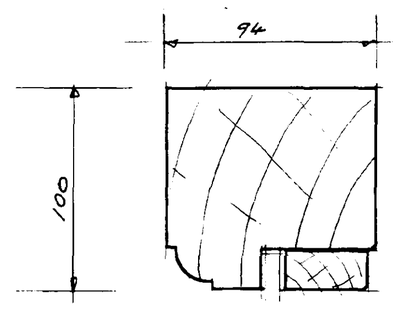

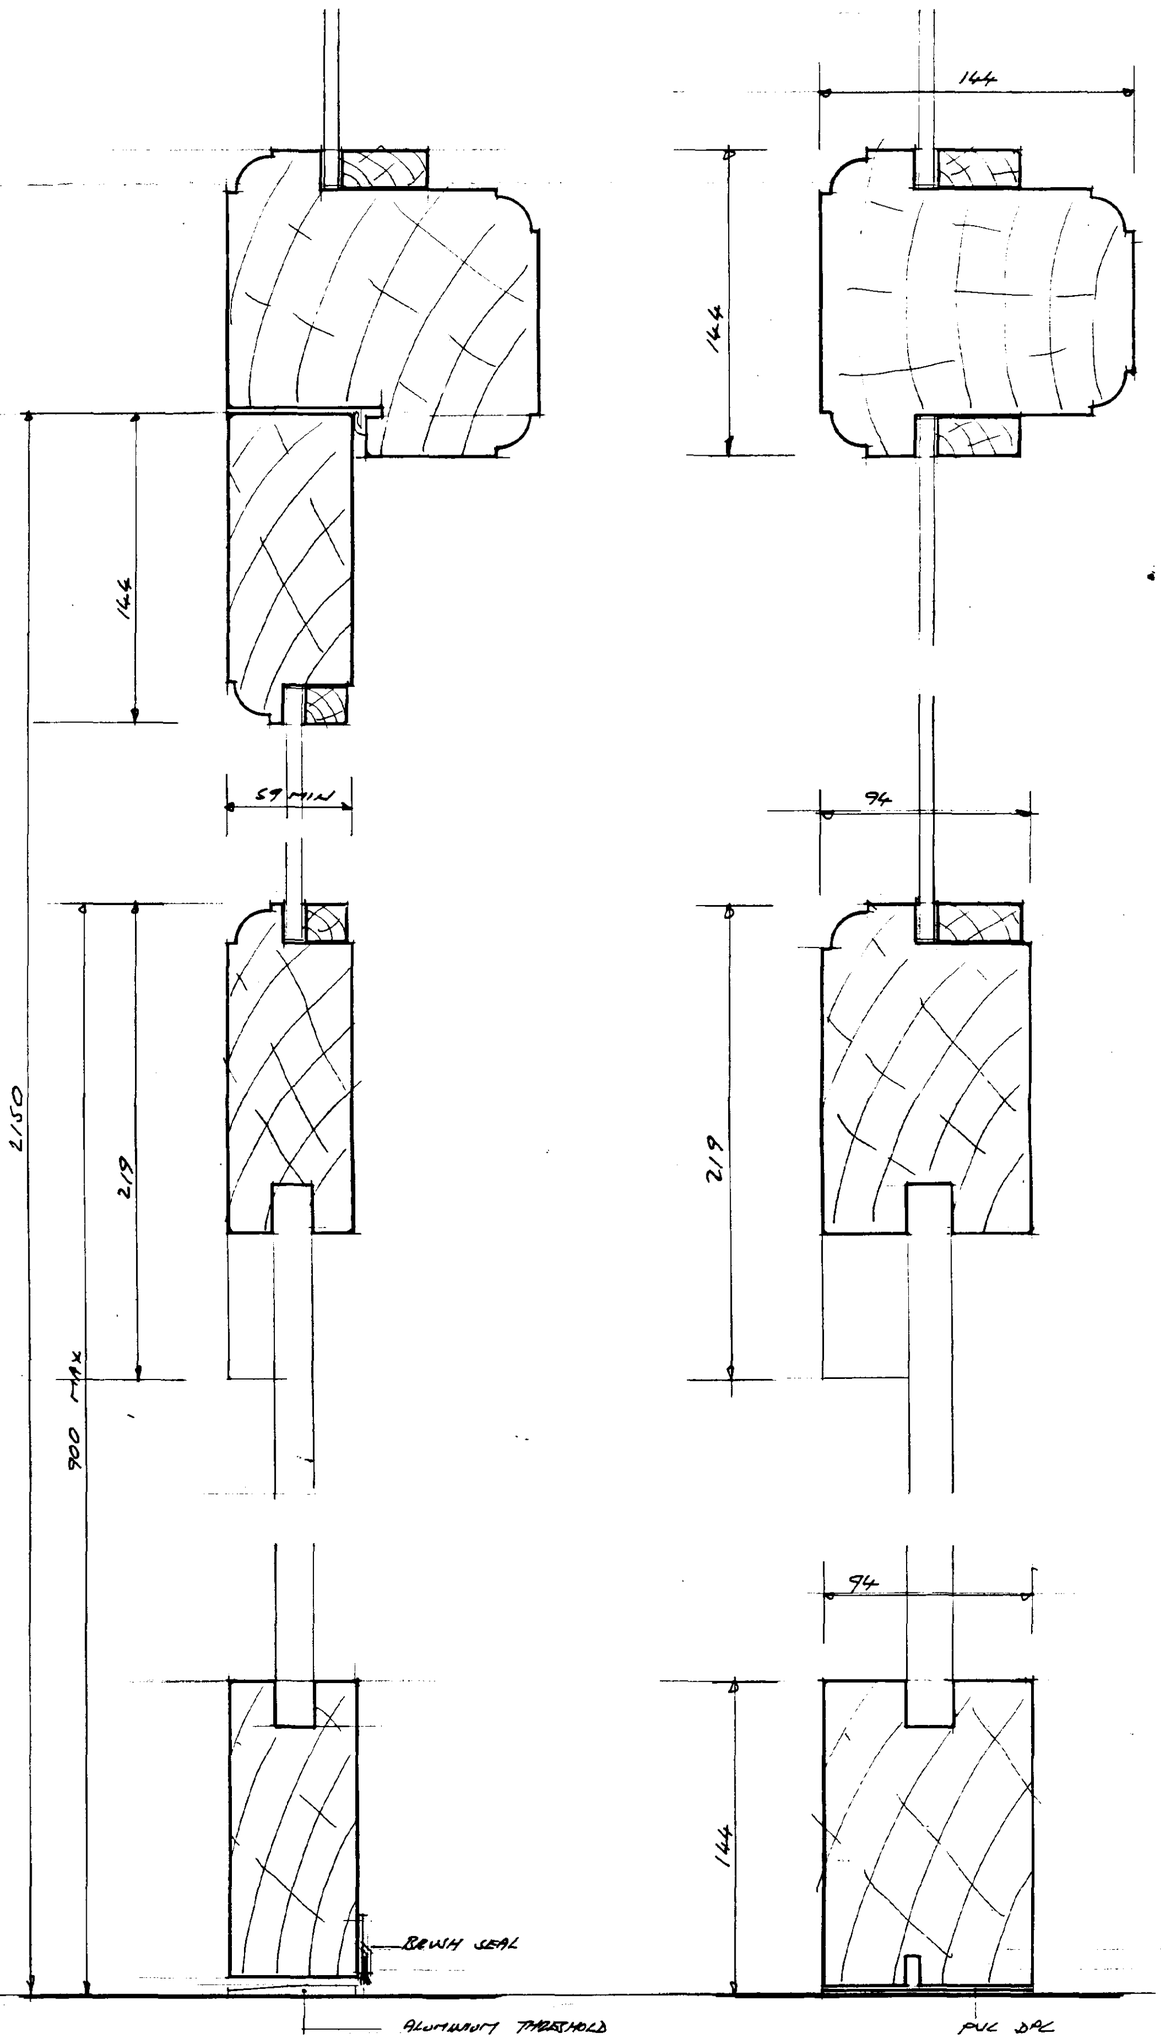

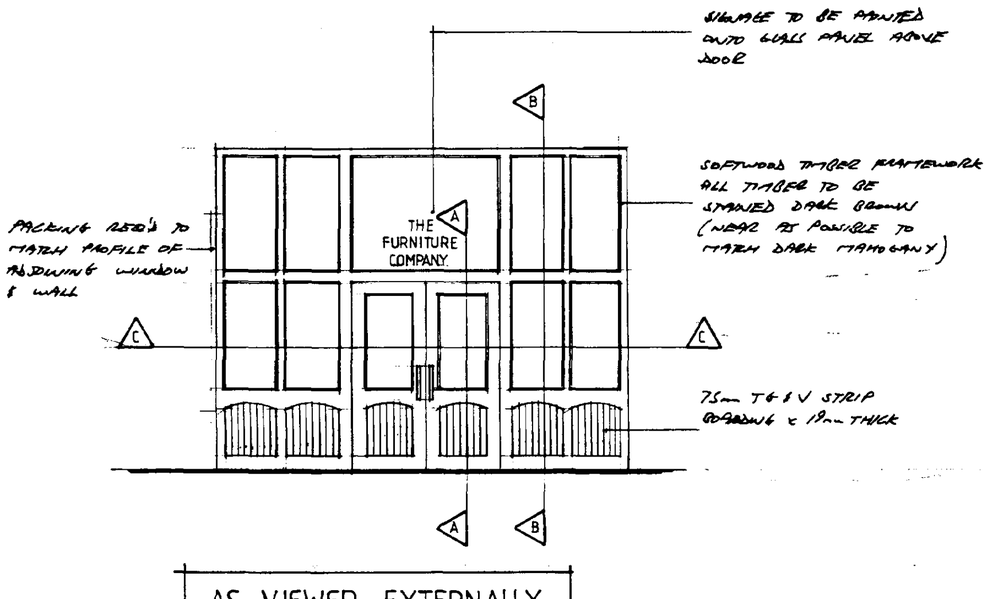


AS VIEWED EXTERNALLY

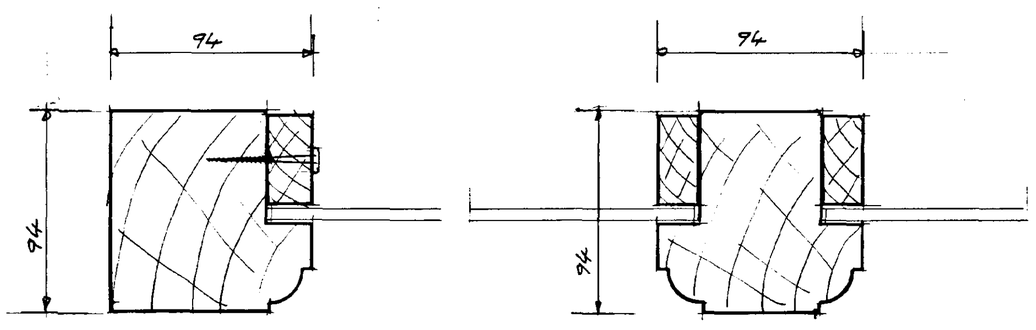

SECTION C-C

SECTION A A

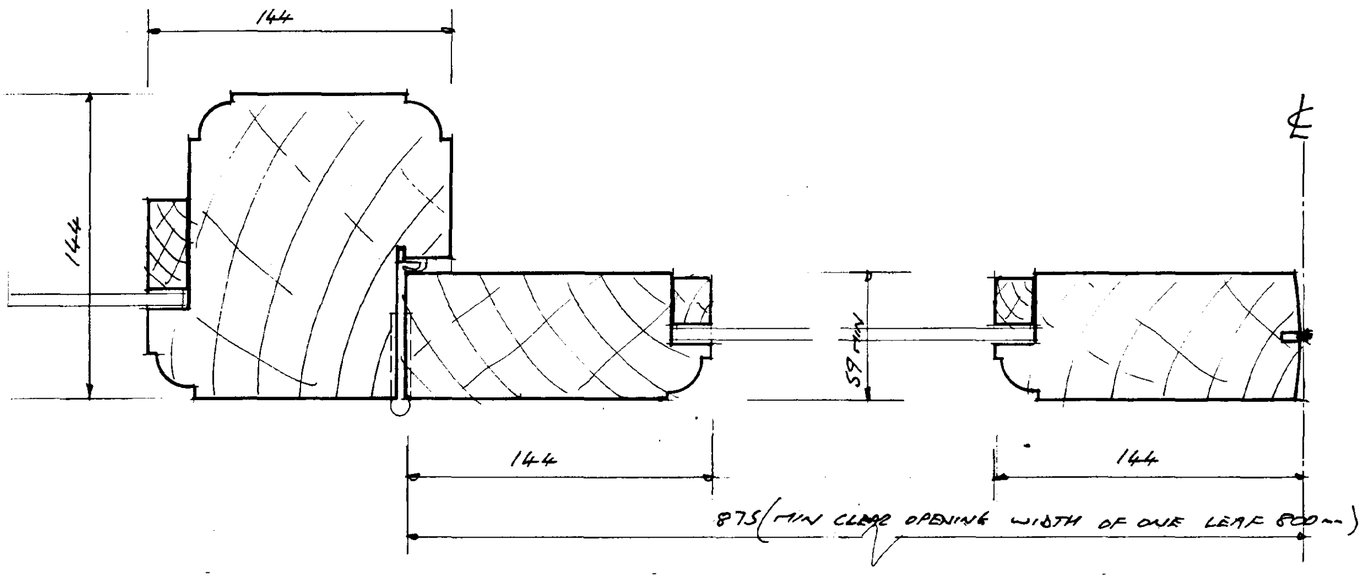

SECTION B B

CONTRACTOR TO CHECK ALL DIMENSIONS ON SITE BEFORE WORK COMMENCES.

revision	date	init.	revision details

PODDINGTONS

Architectural Design Consultants

44 Double Street, Spalding, Lincs. PE11 2AB
Tel: 01775 761856 & 768296. Fax: 01775 710218

No. 0281/97.

project
THE FURNITURE COMPANY.
19, NEW ROAD, SPALDING.
PROPOSED SHOP FRONT & FASCIA SIGN.

drawing


scale	drawing no
1-50 1-2	2765-3
date	drawn / checked
MARCH 97	



AS VIEWED EXTERNALLY

SECTION A A

SECTION B B

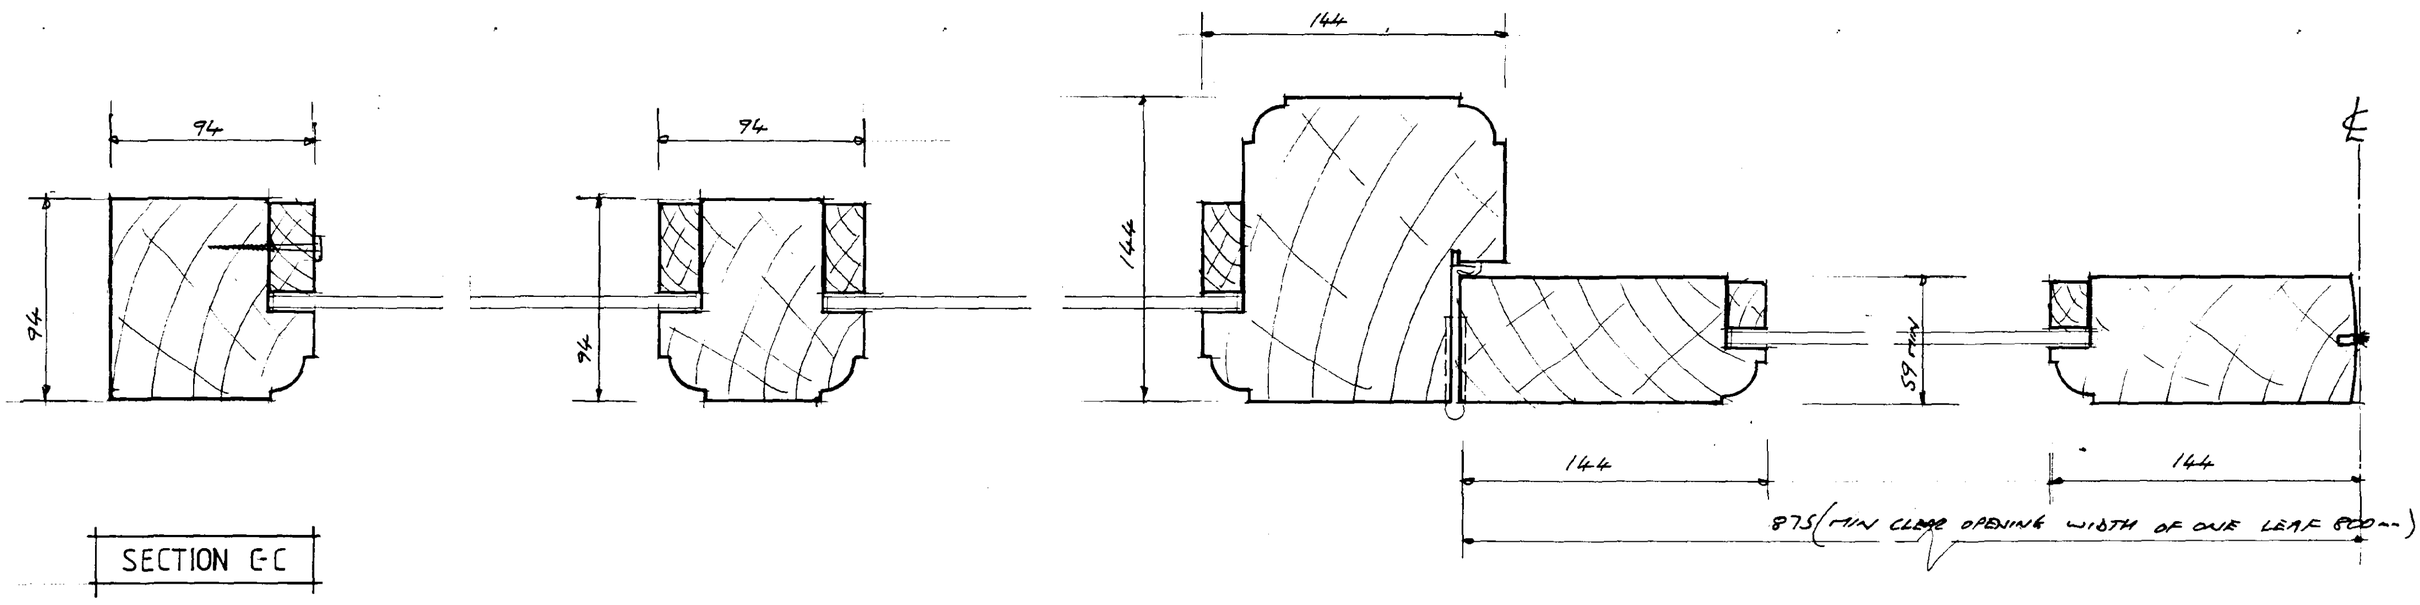

SECTION C-C

CONTRACTOR TO CHECK ALL DIMENSIONS ON SITE BEFORE WORK COMMENCES.

revision	date	init.	revision details

PODDINGTONS

Architectural Design Consultants


44 Double Street. Spalding. Lincs. PE11 2AB
Tel: 01775 761856 & 768296. Fax: 01775 710218


project
THE FURNITURE COMPANY.
19, NEW ROAD, SPALDING.
PROPOSED SHOP FRONT & FASCIA SIGN.


drawing

scale	drawing no
1-50 1-2	2765-3
date: MARCH 97	drawn checked

0281/97

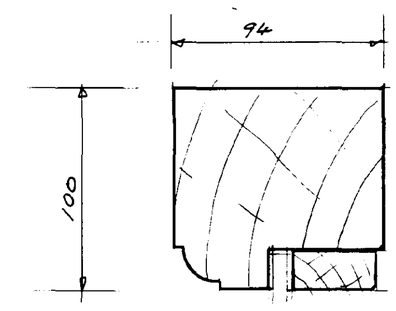

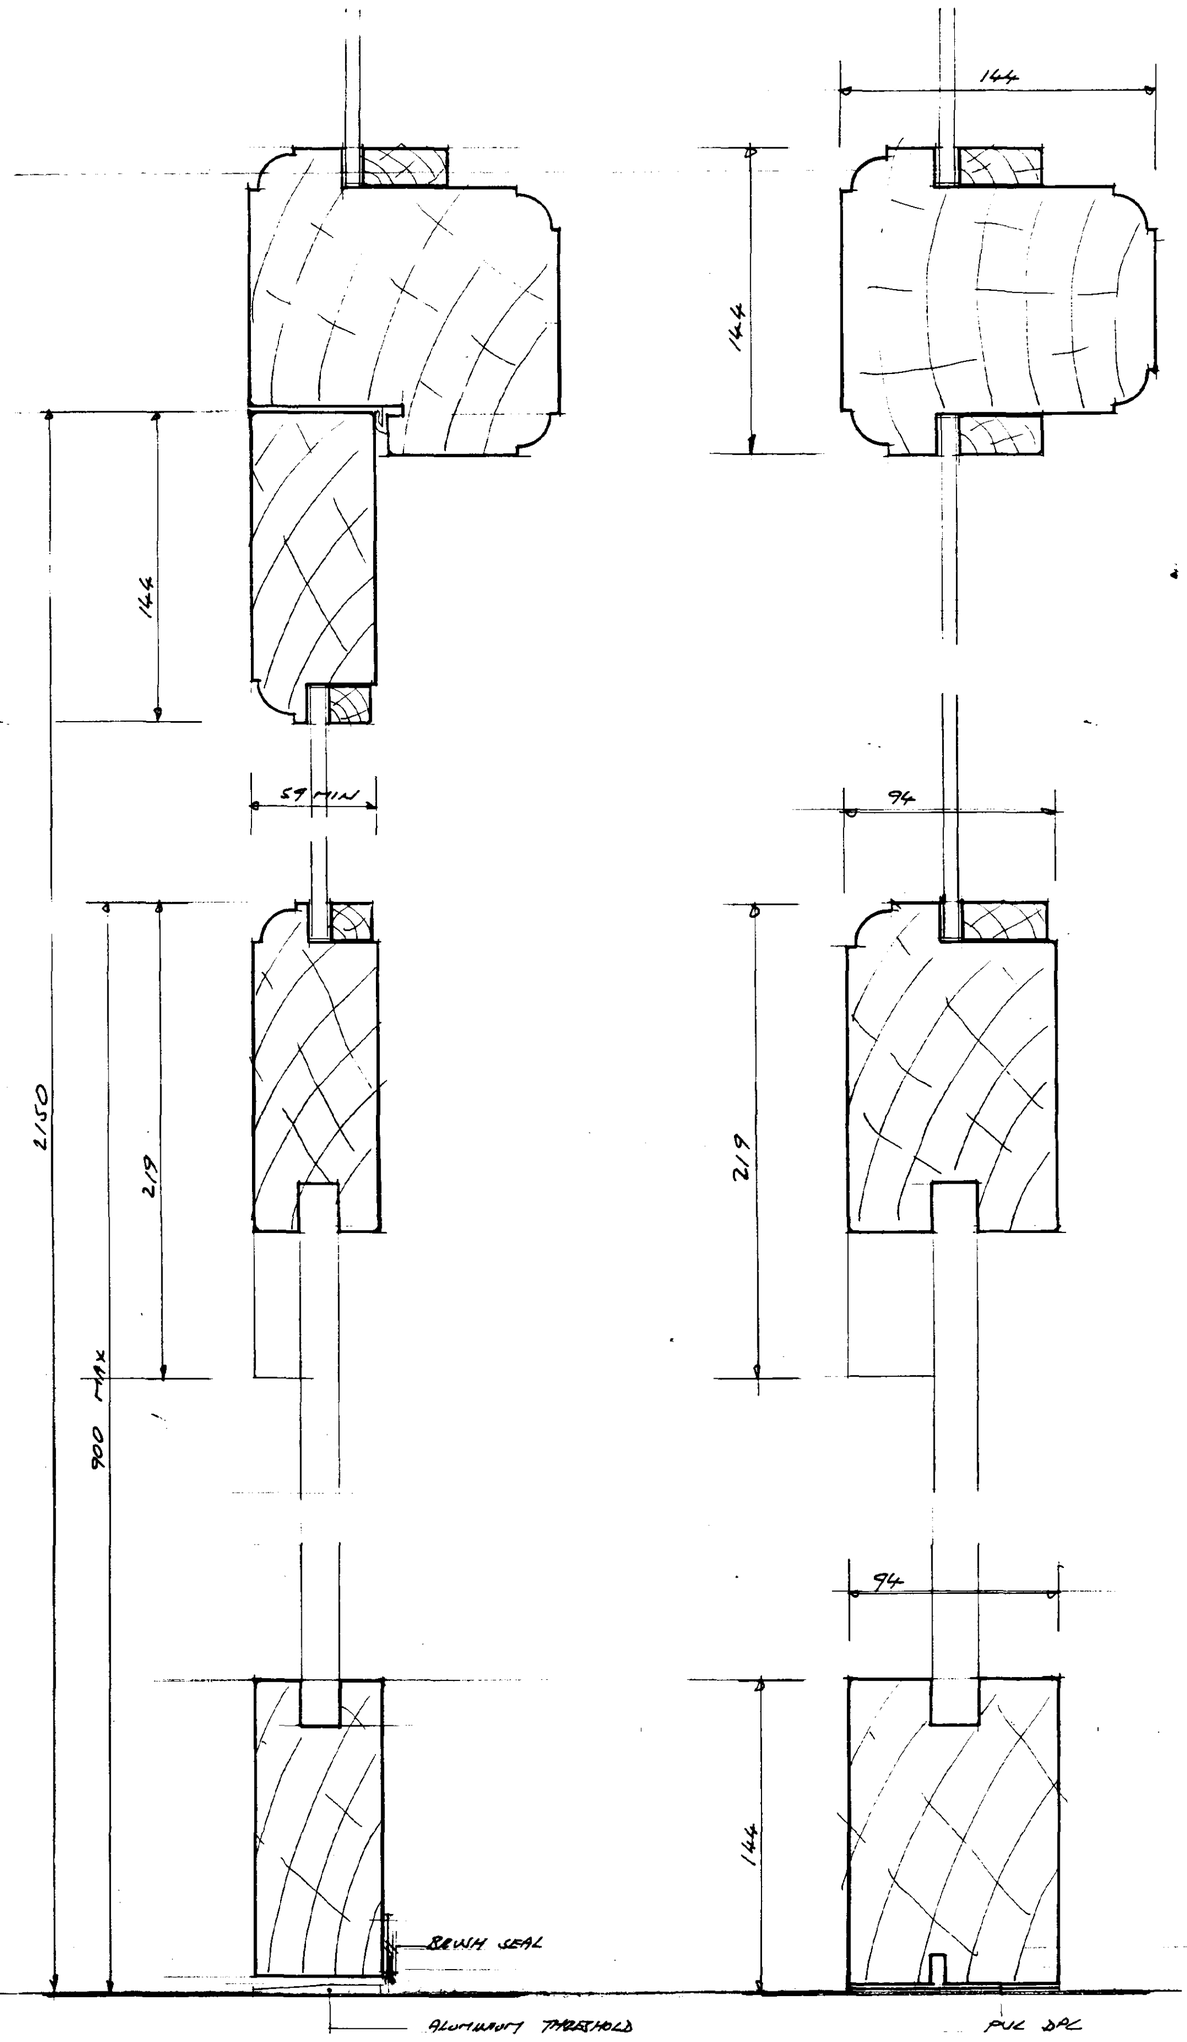


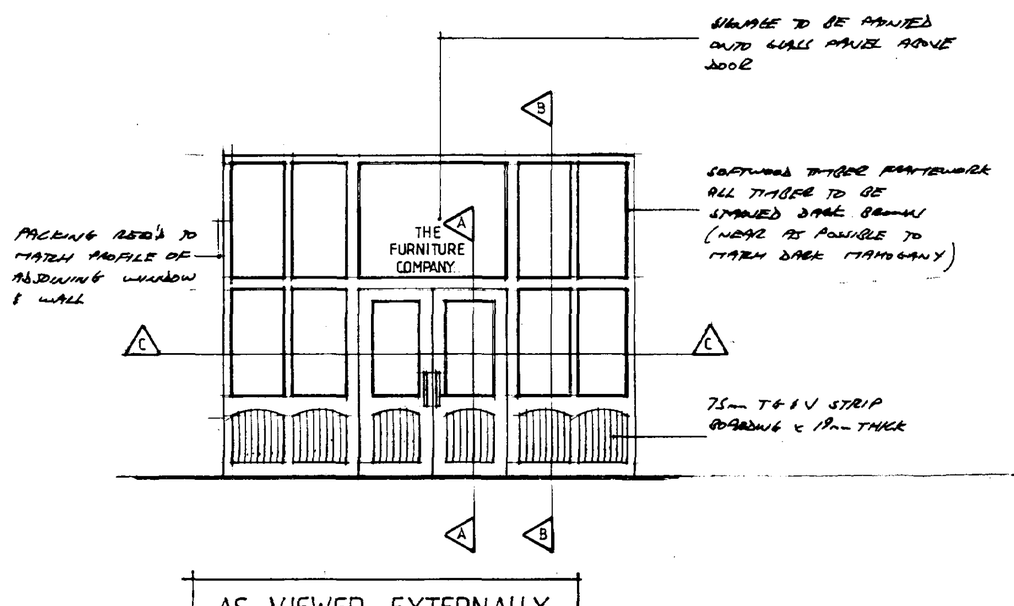


AS VIEWED EXTERNALLY

SECTION A A


SECTION B B

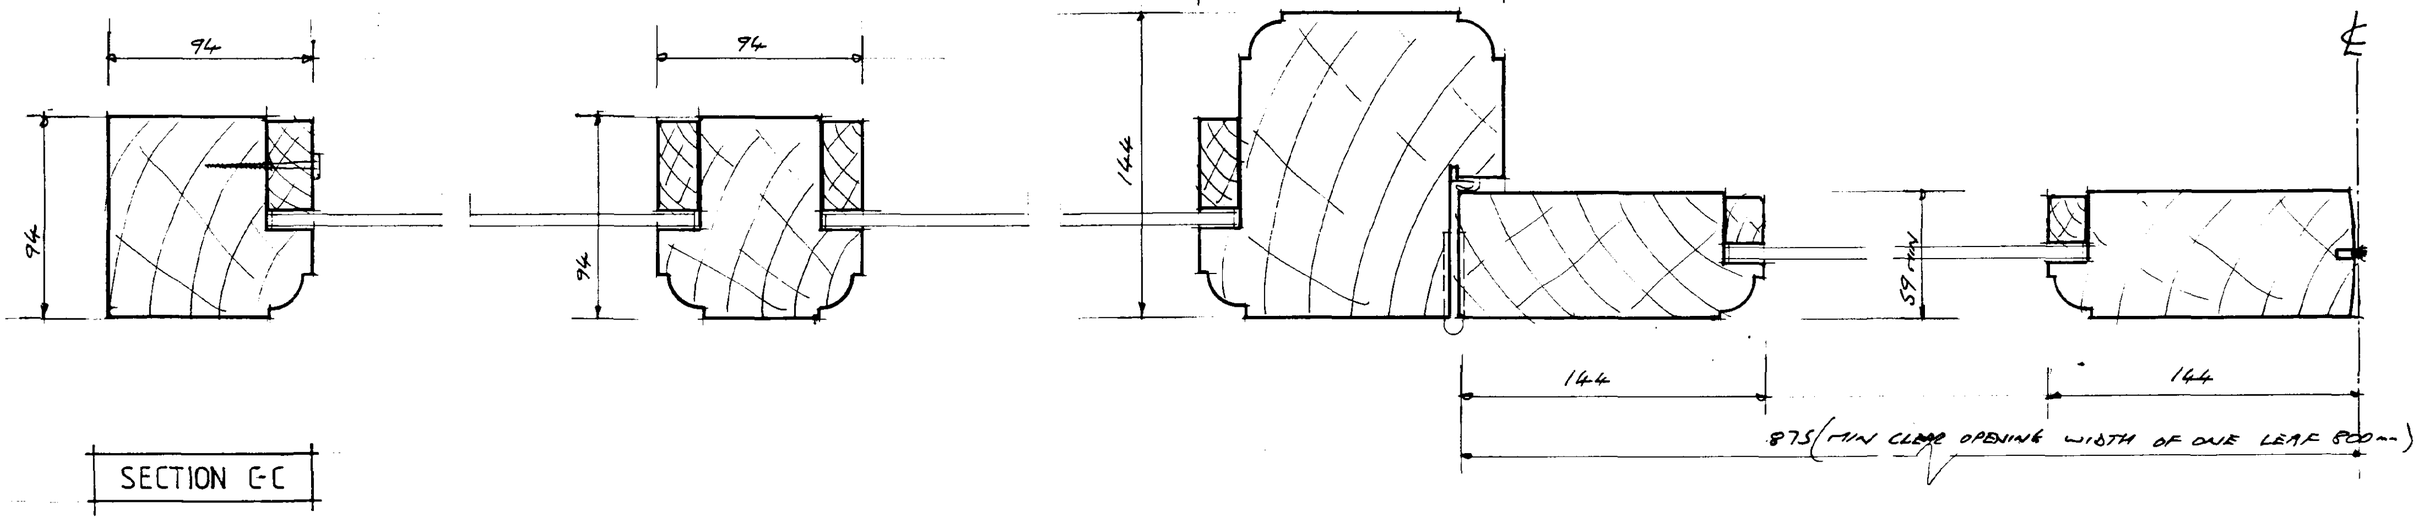

SECTION C-C

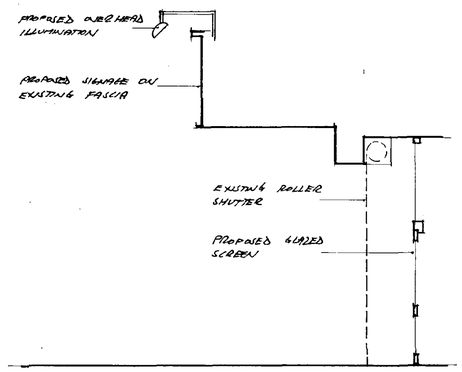


SECTION AS PROPOSED scale 1-50

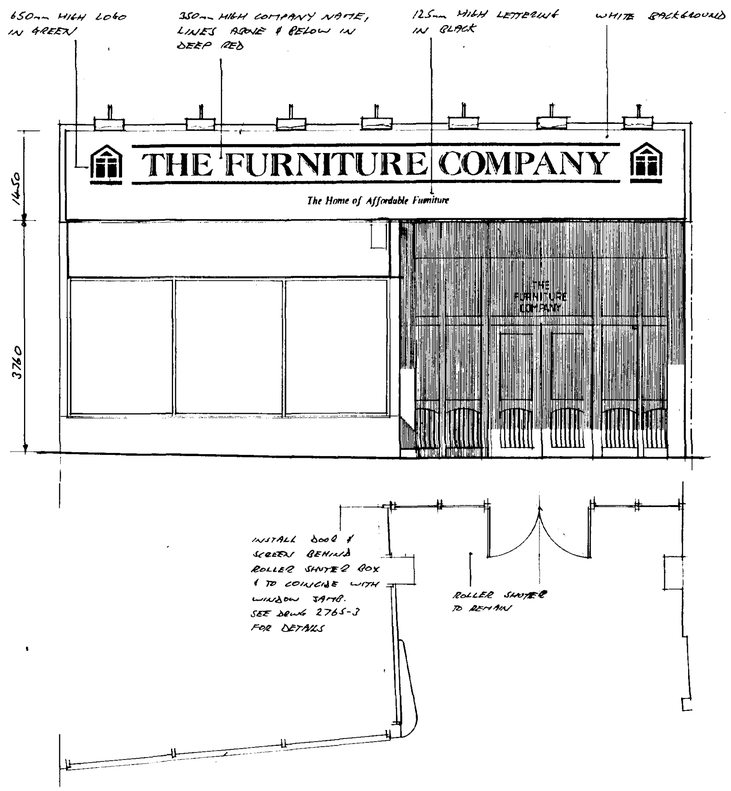

PLAN & ELEVATION AS PROPOSED scale 1-50




LOCATION PLAN scale 1-2500

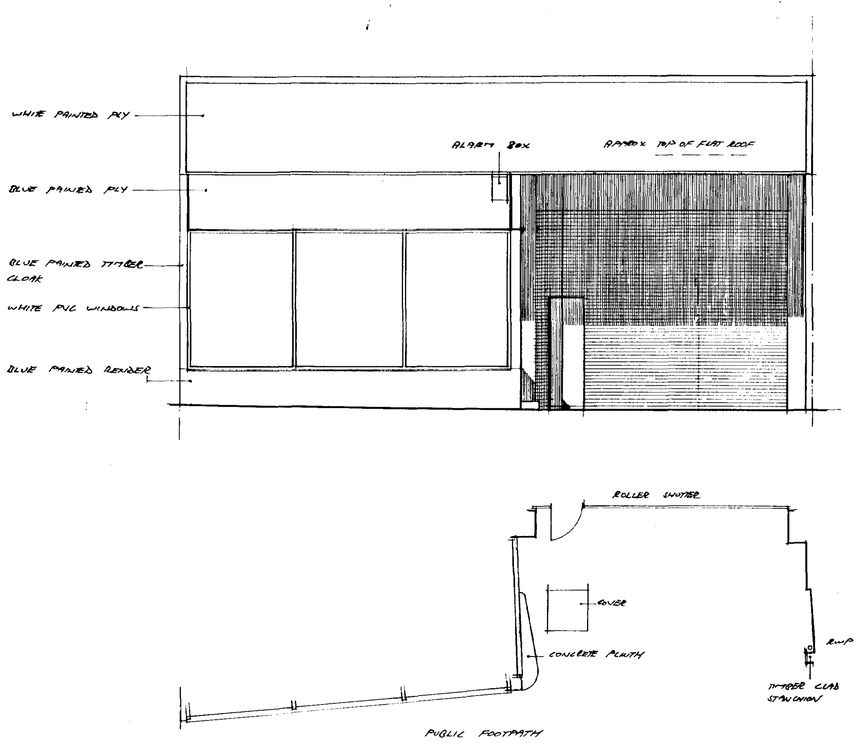

PLAN & ELEVATION AS EXISTING scale 1-50

FULLY SURVEYED

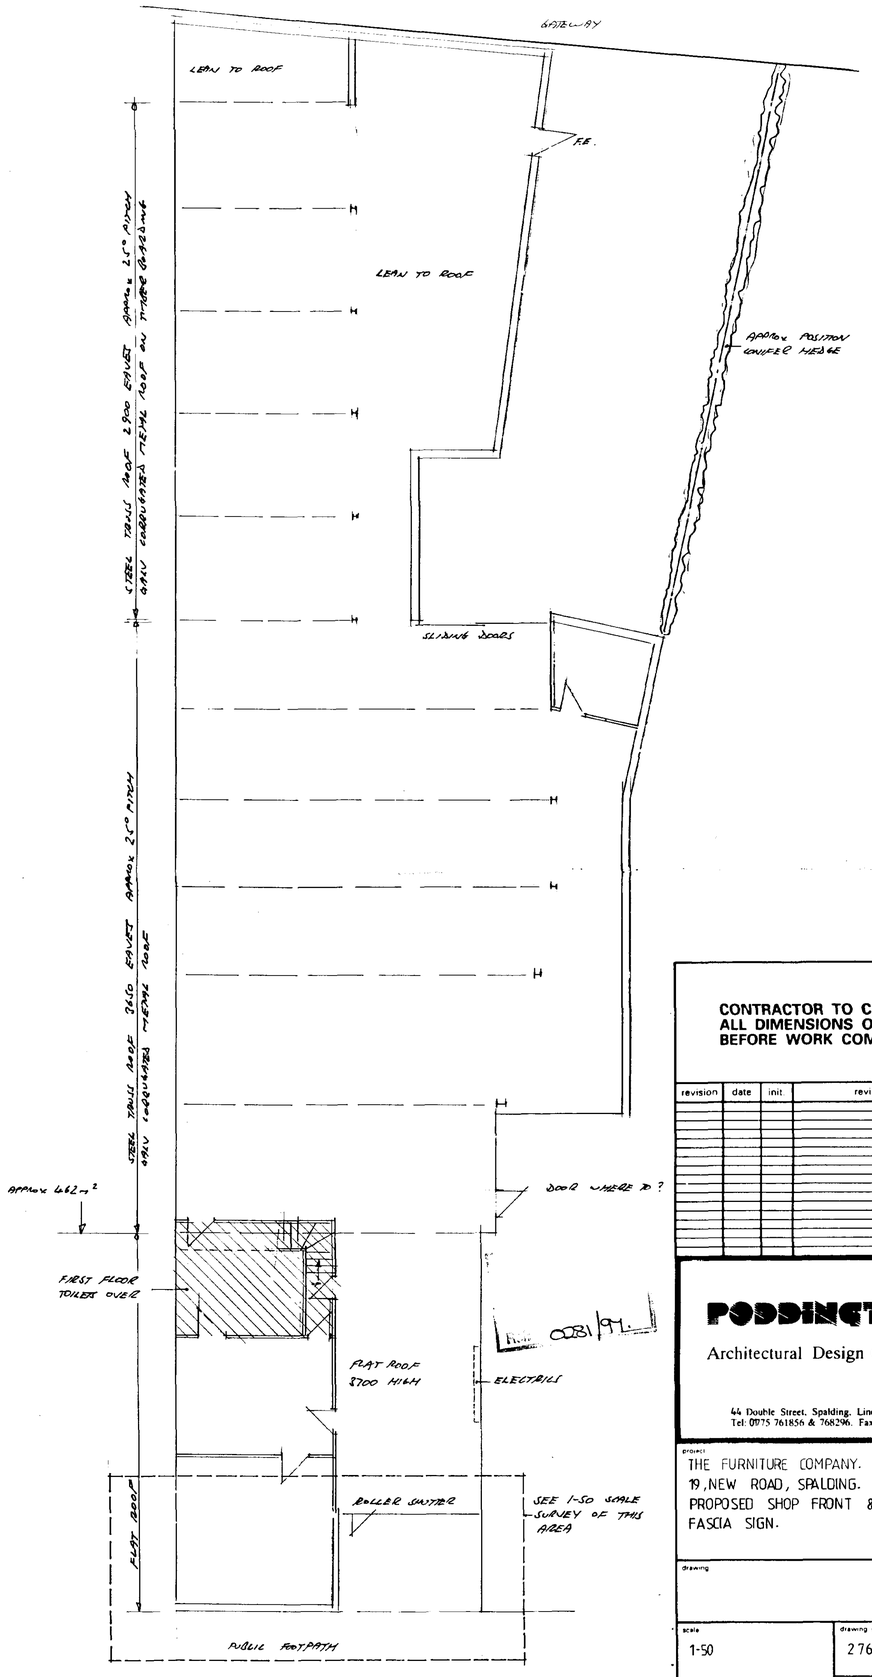

SKETCH PLAN AS EXISTING scale approx 1-100

TAKEN ON CURSORY SURVEY

CONTRACTOR TO CHECK ALL DIMENSIONS ON SITE BEFORE WORK COMMENCES.


revision	date	init.	revision details

PODDINGTONS
Architectural Design Consultants
44 Double Street, Spalding, Lincs. PE11 2AB
Tel: 01775 761856 & 768296. Fax: 01775 710218


project
THE FURNITURE COMPANY.
19, NEW ROAD, SPALDING.
PROPOSED SHOP FRONT & FASCIA SIGN.

drawing

scale	drawing no
1-50	2765-2
date: MARCH 97	drawn: EMPOE
	checked

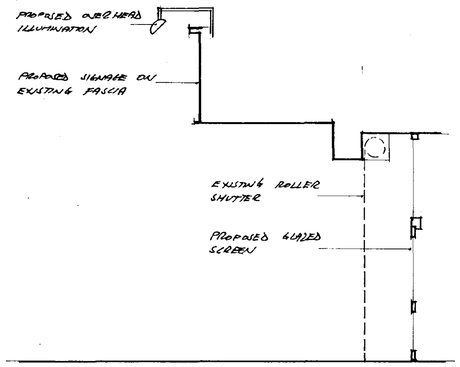


SECTION AS PROPOSED scale 1-50

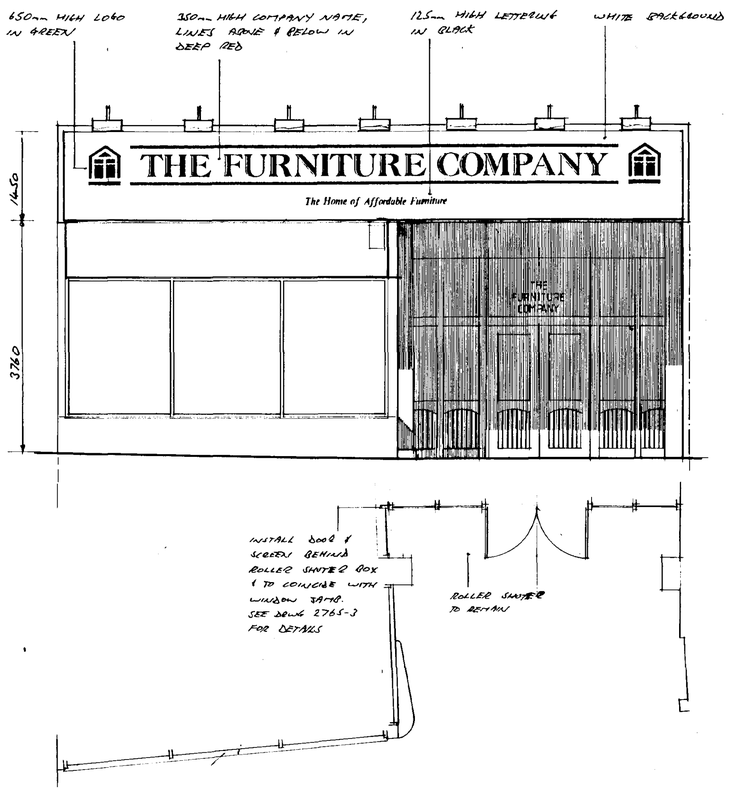

PLAN & ELEVATION AS PROPOSED scale 1-50




LOCATION PLAN scale 1-2500

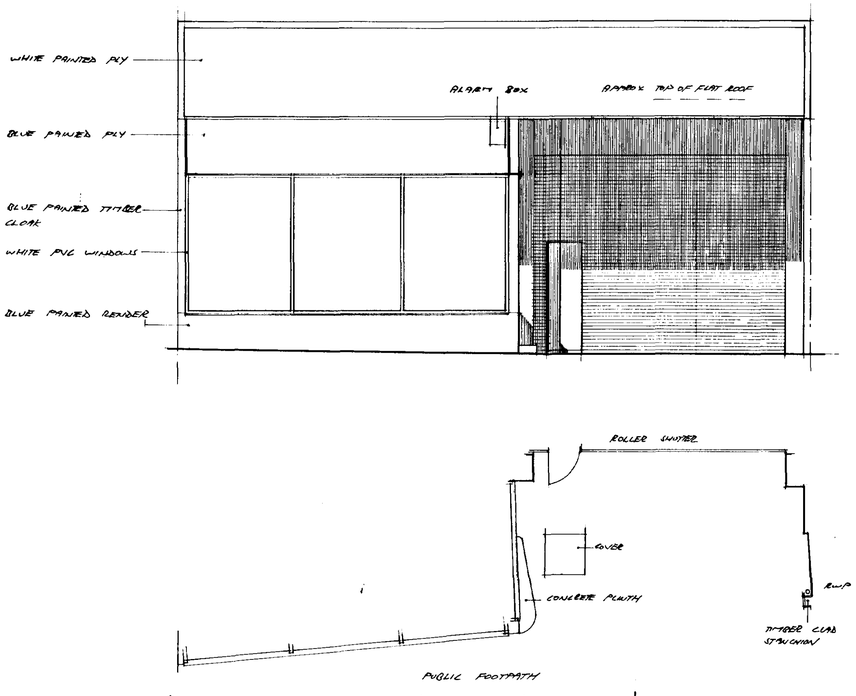

PLAN & ELEVATION AS EXISTING scale 1-50

FULLY SURVEYED

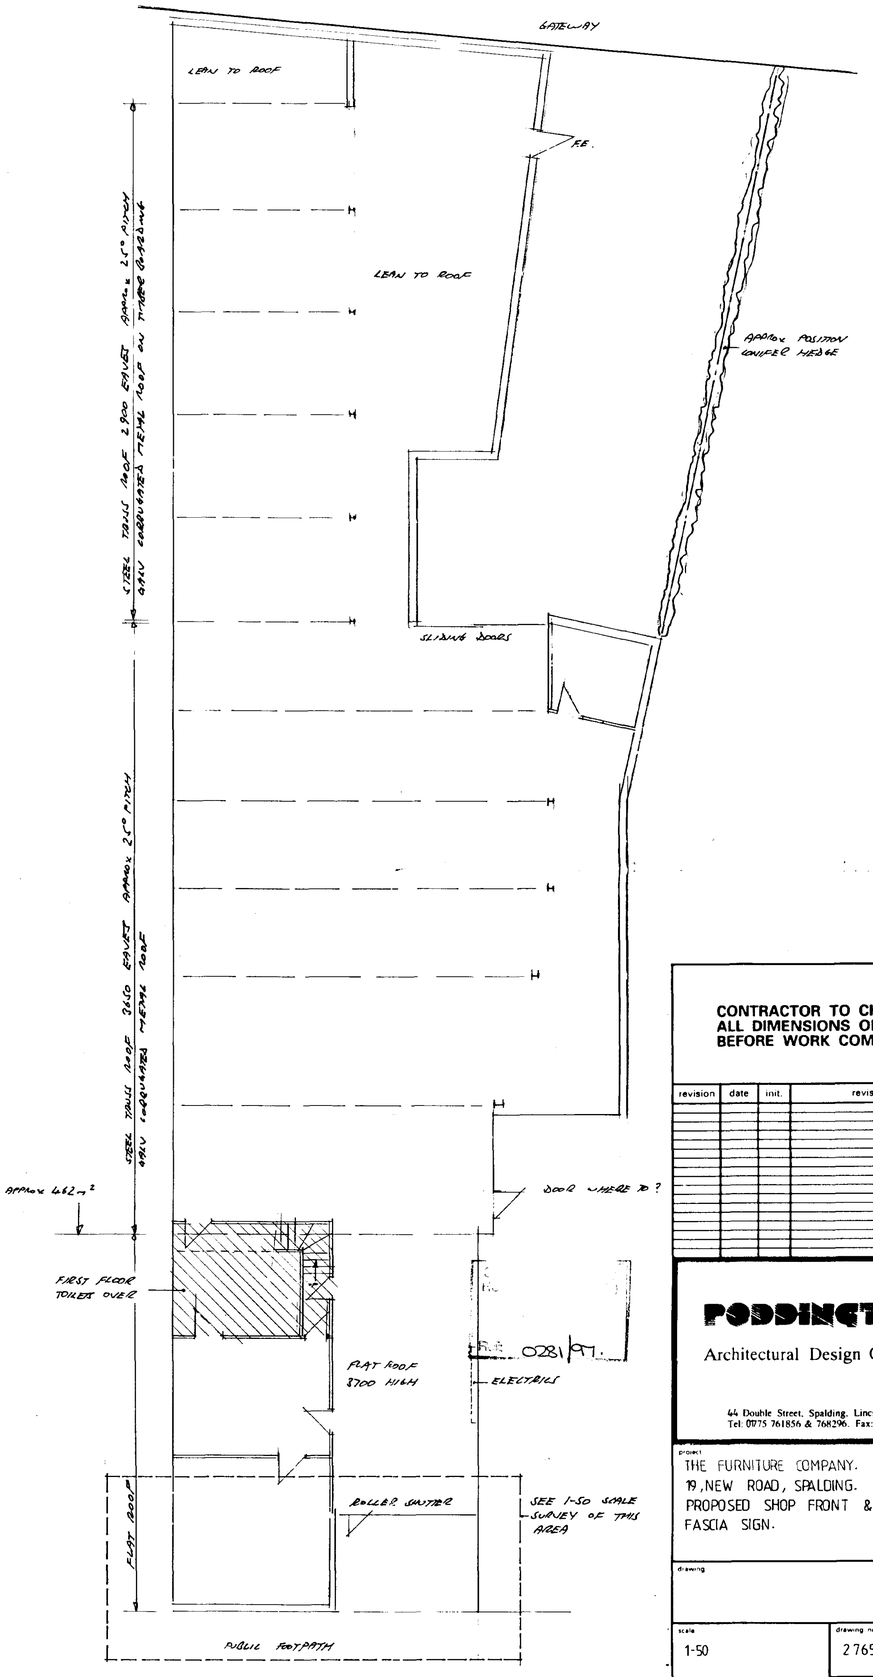

SKETCH PLAN AS EXISTING scale approx 1-100

BASED ON CURSORY SURVEY

CONTRACTOR TO CHECK ALL DIMENSIONS ON SITE BEFORE WORK COMMENCES.


revision	date	init.	revision details

PODDINGTONS
Architectural Design Consultants
44 Double Street, Spalding, Lincs. PE11 2AB
Tel: 01775 761856 & 768296. Fax: 01775 710218


project
THE FURNITURE COMPANY.
19, NEW ROAD, SPALDING.
PROPOSED SHOP FRONT & FASCIA SIGN.

drawing


scale	drawing no
1-50	2765-2
date: MARCH 97	drawn: RMcC
	checked

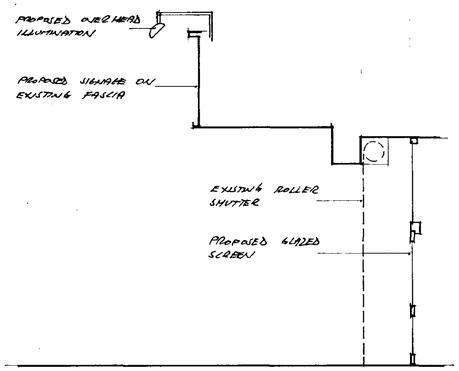

SECTION AS PROPOSED scale 1-50

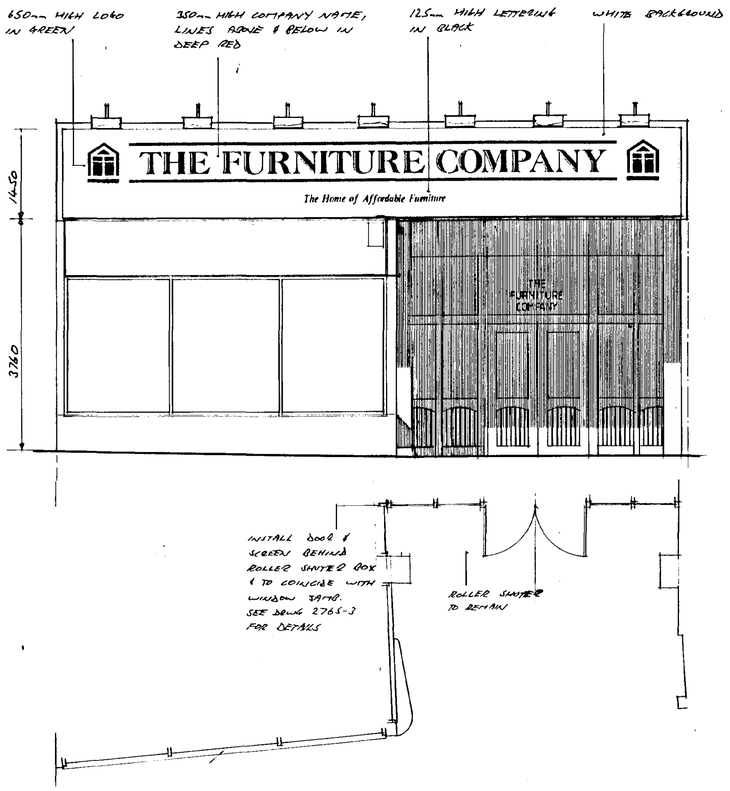

PLAN & ELEVATION AS PROPOSED scale 1-50

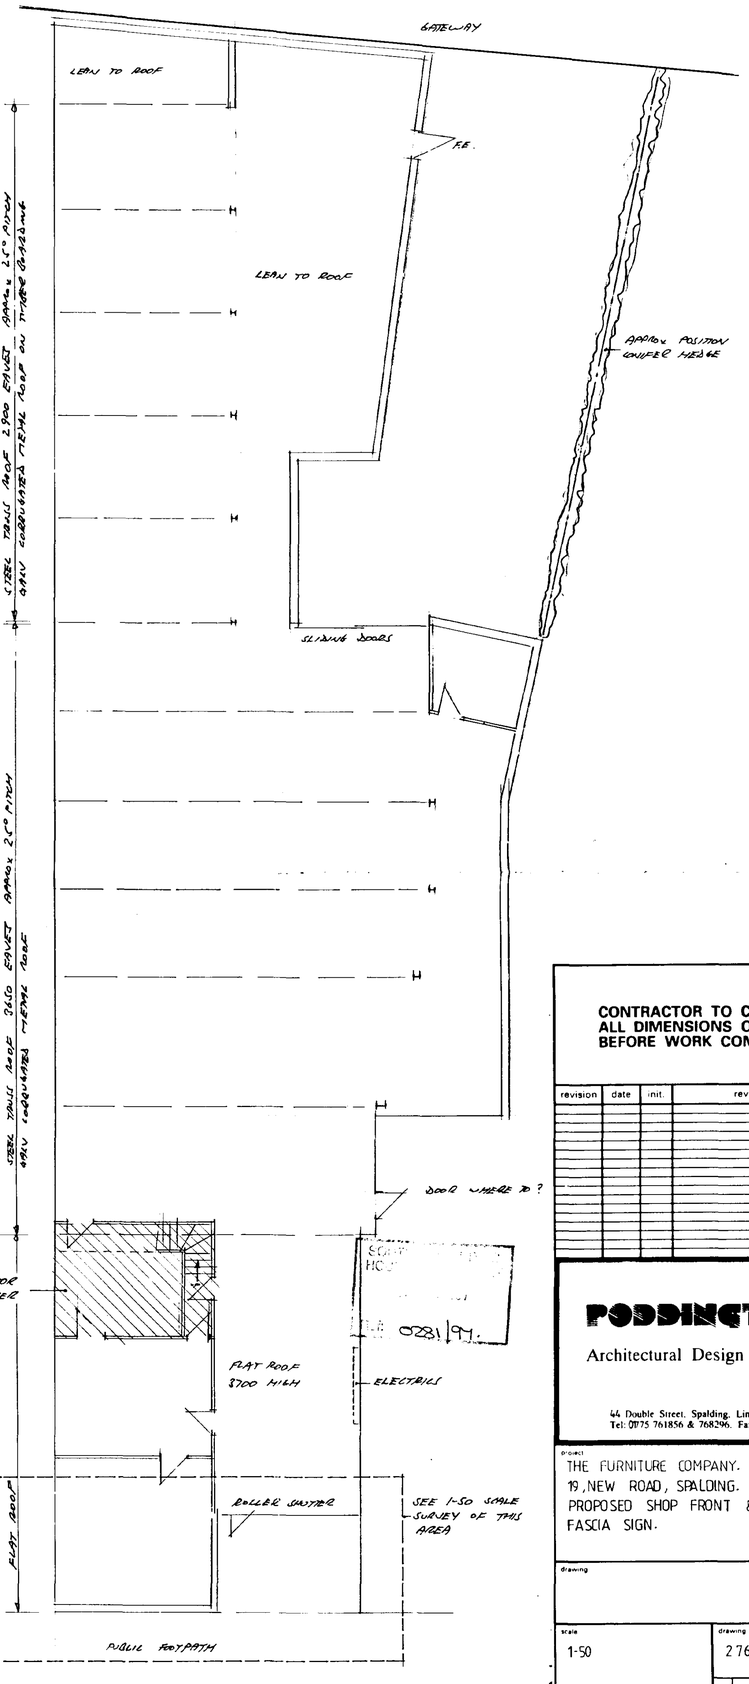


SKETCH PLAN AS EXISTING scale approx 1-100

MADE ON GEOGRAPHY SURVEY



LOCATION PLAN scale 1-2500

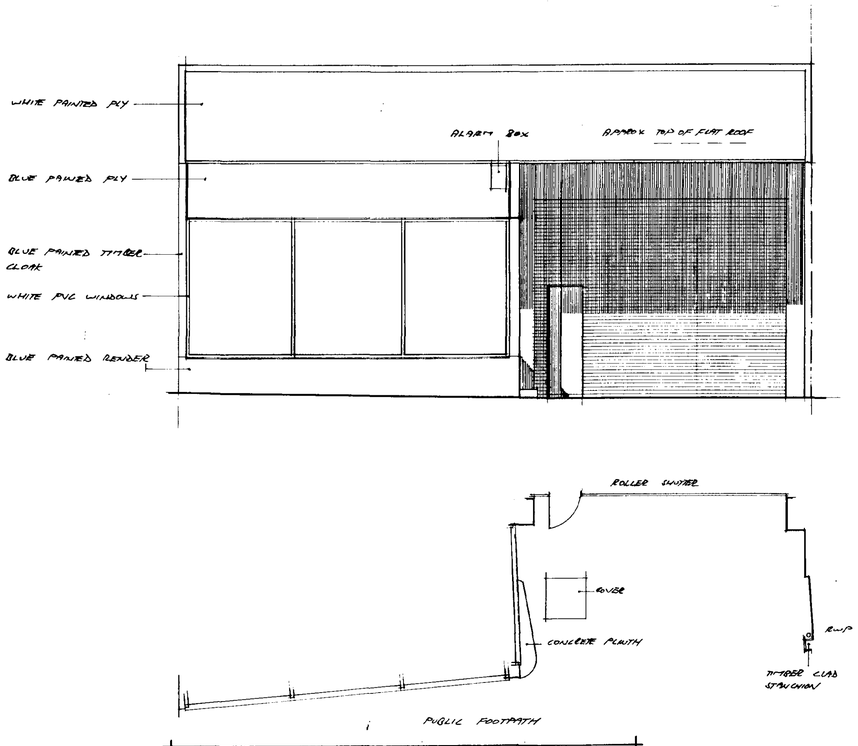

PLAN & ELEVATION AS EXISTING scale 1-50

FULLY SURVEYED

CONTRACTOR TO CHECK ALL DIMENSIONS ON SITE BEFORE WORK COMMENCES.

revision	date	init.	revision details

PODDINGTONS
Architectural Design Consultants
44 Double Street, Spalding, Lincs. PE11 2AB
Tel: 01775 761856 & 768296. Fax: 01775 710218

project
THE FURNITURE COMPANY.
19, NEW ROAD, SPALDING.
PROPOSED SHOP FRONT & FASCIA SIGN.

drawing

scale	drawing no
1-50	2765-2
date: MARCH 97	drawn: RJ Sec 2
	checked

0281/97