



Council Offices, Priory Road, Spalding,
Lincolnshire PE11 2XE

This copy has been produced specifically for the map return SHDC
scheme purposes only. No further copies may be made. Planning & Development


This map is reproduced from Ordnance Survey material with
permission of Ordnance Survey on behalf of Her Majesty's
Stationary Office (c) Crown copyright. Unauthorised reproduction
infringes Crown copyright and may lead to prosecution or civil
proceedings. South Holland District Council LA079413 2002

9 MAR 2002

Scale
1:2500

0282/02



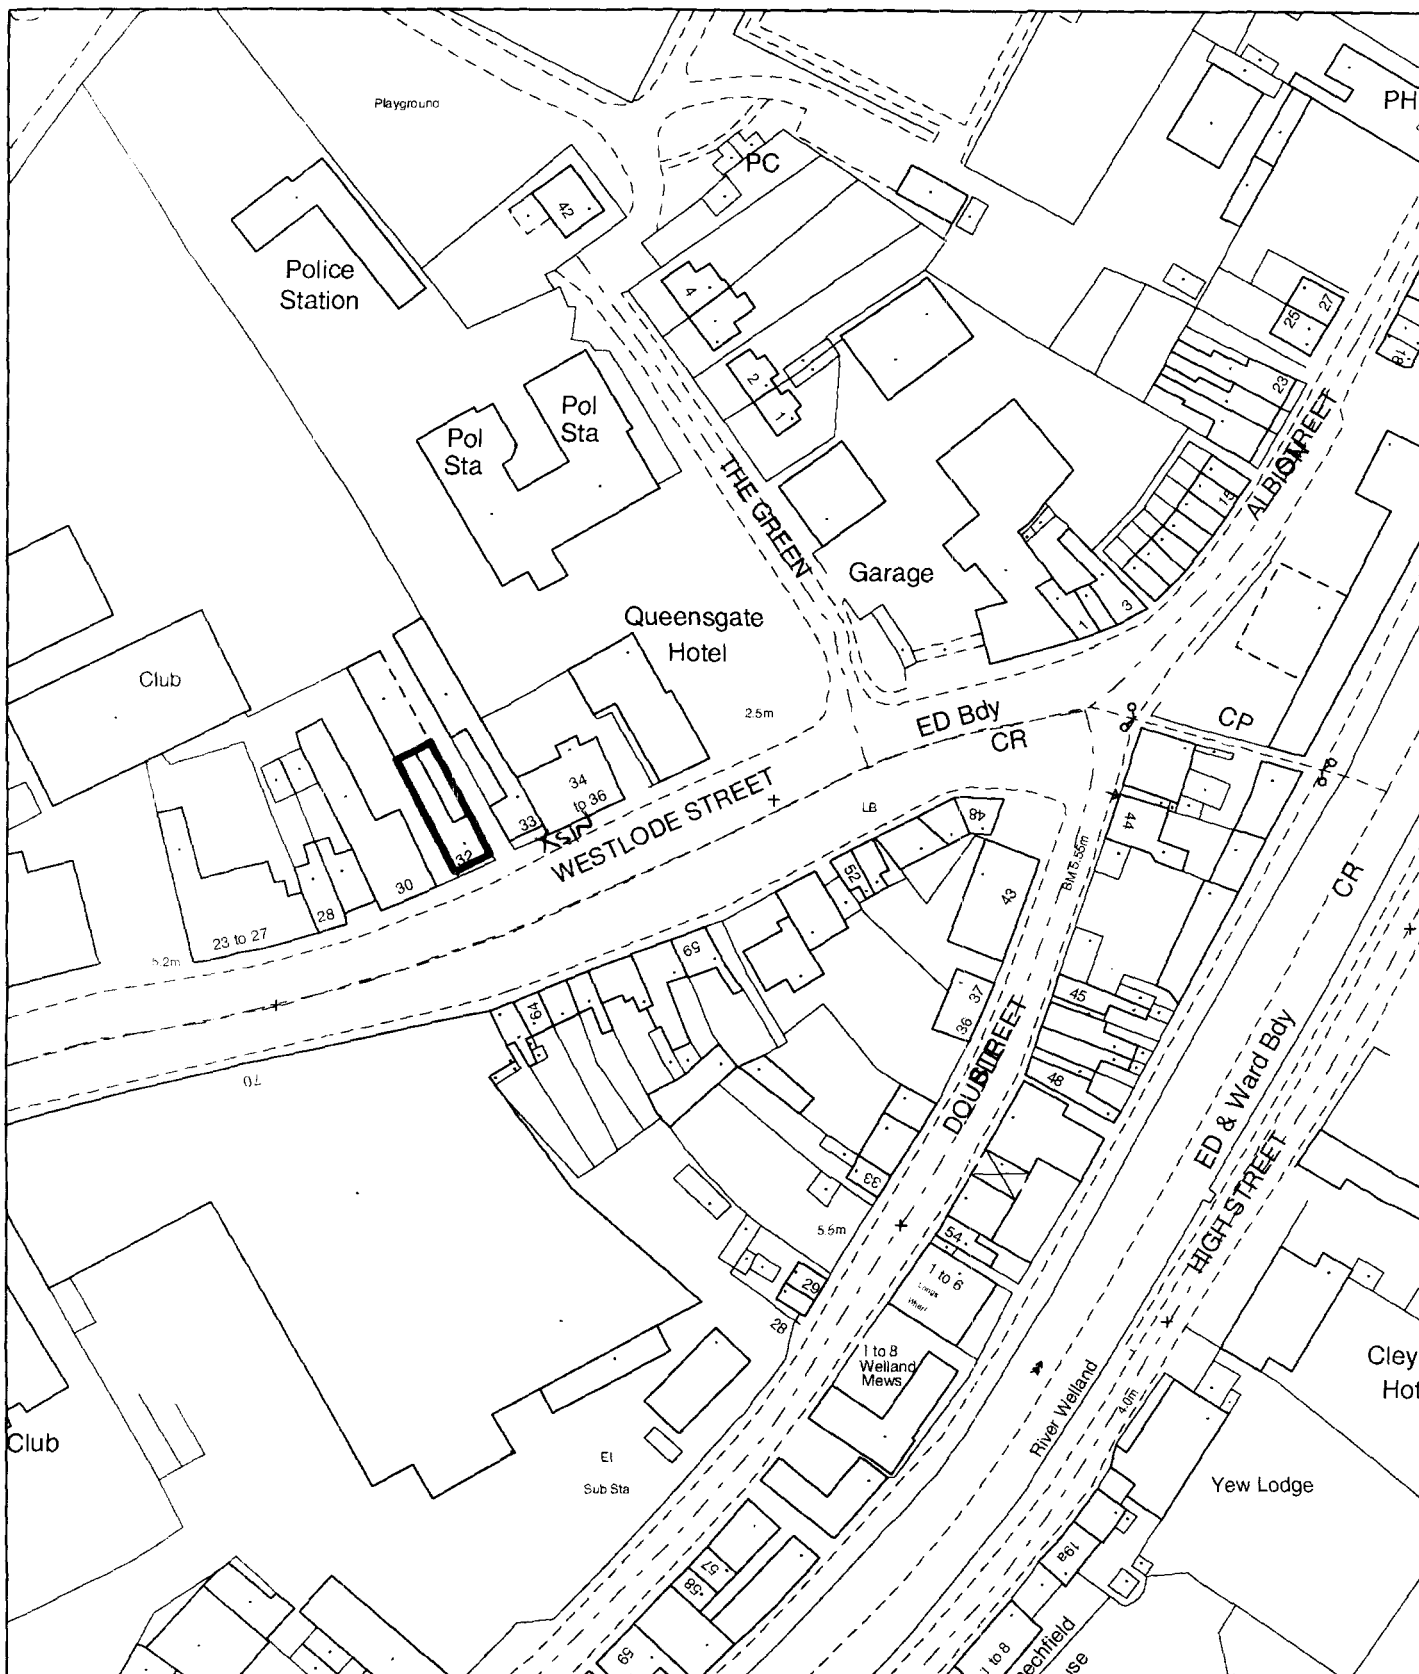

**Planning Application Location Plan
Ward Member Notification**

H16/0282/02

Scale: 1:1250

PLEASE DO NOT COPY THIS PLAN

This map is reproduced from Ordnance Survey material with permission of Ordnance Survey on behalf of Her Majesty's Stationery Office (c) Crown copyright. Unauthorised reproduction infringes Crown copyright and may lead to prosecution or civil

Planning and Development

Council Offices, Priory Road, Spalding, Lincolnshire

