



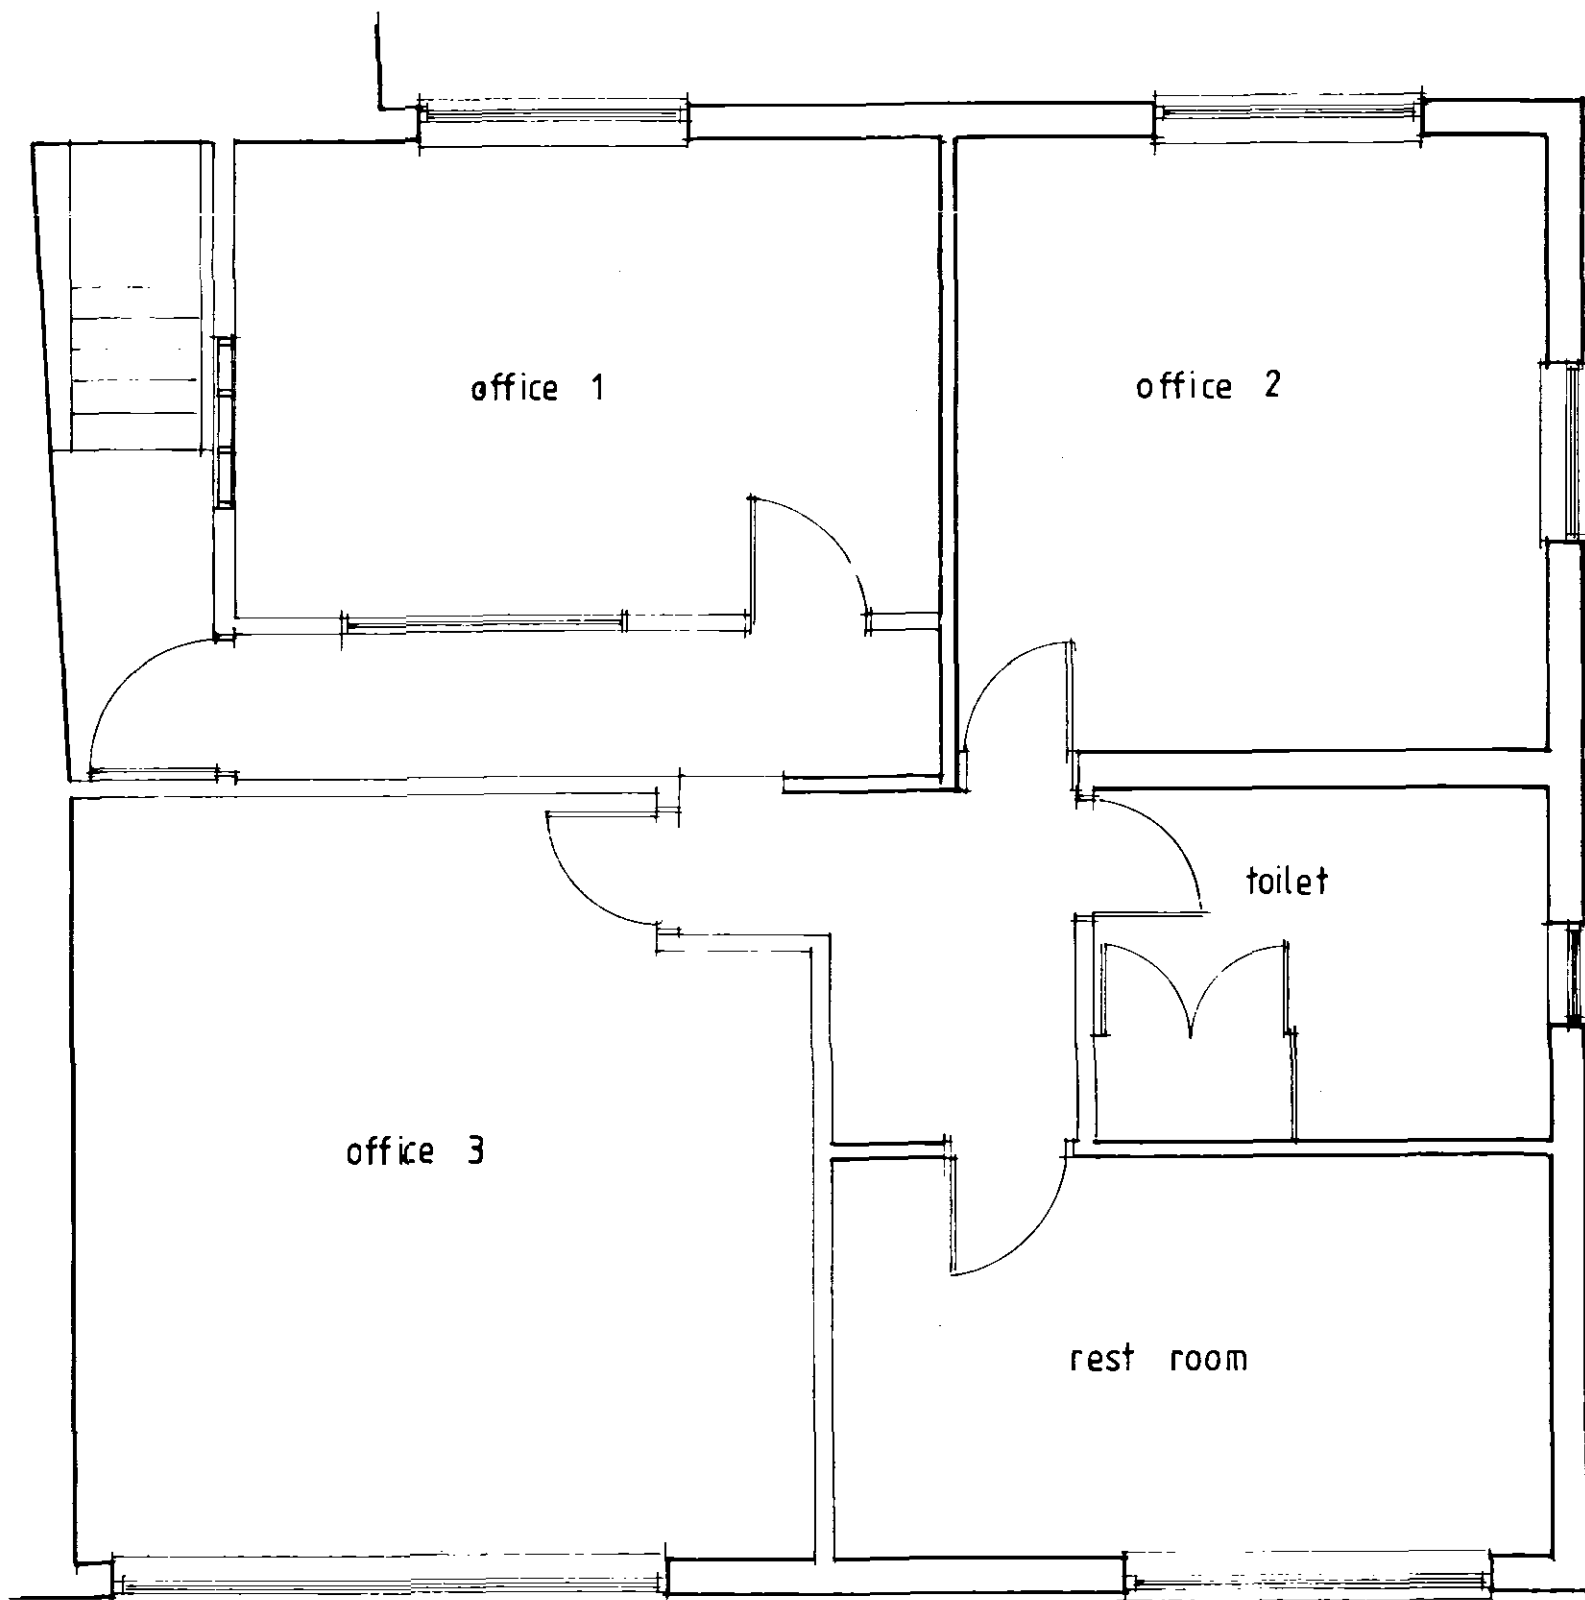

PART FIRST FLOOR 1:50

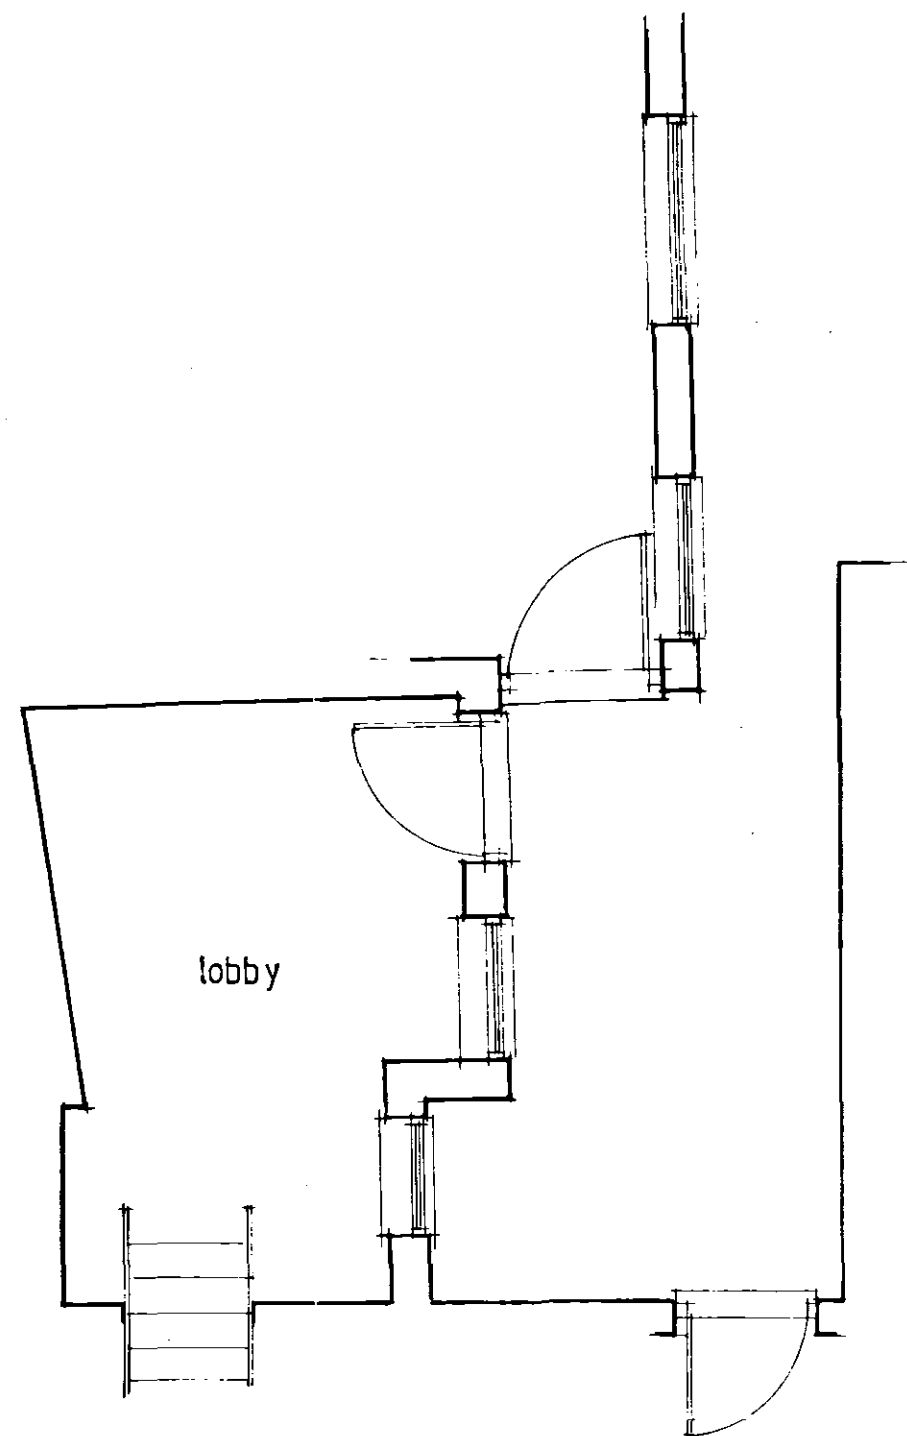

PART GROUND FLOOR 1:50

Prop. 2 MAR 04
Ref. 0283/04

**DETERMINED
PLAN**

Contractor To Check All Dimensions
On Site Before Work Commences.

Rev.	Date.	Init.	Revision Details.

PODDINGTONS

Architectural Design Consultants

Unit 7, The Flaxmill, Flaxmill Lane, Pinchbeck,
Spalding, Lincs. PE11 3XQ
Tel: 01775 720866 Fax: 01775 720877

Project.
HEX HOLDINGS LTD.
PROPOSED CHANGE OF USE.
FLAT 30a, WESTLODE STREET,
SPALDING.

Drawing.
PLAN AS PROPOSED

Scale. AS SHOW Drawing. No. 3163-2

Drawn. Date. FEB 2004 Rev.