


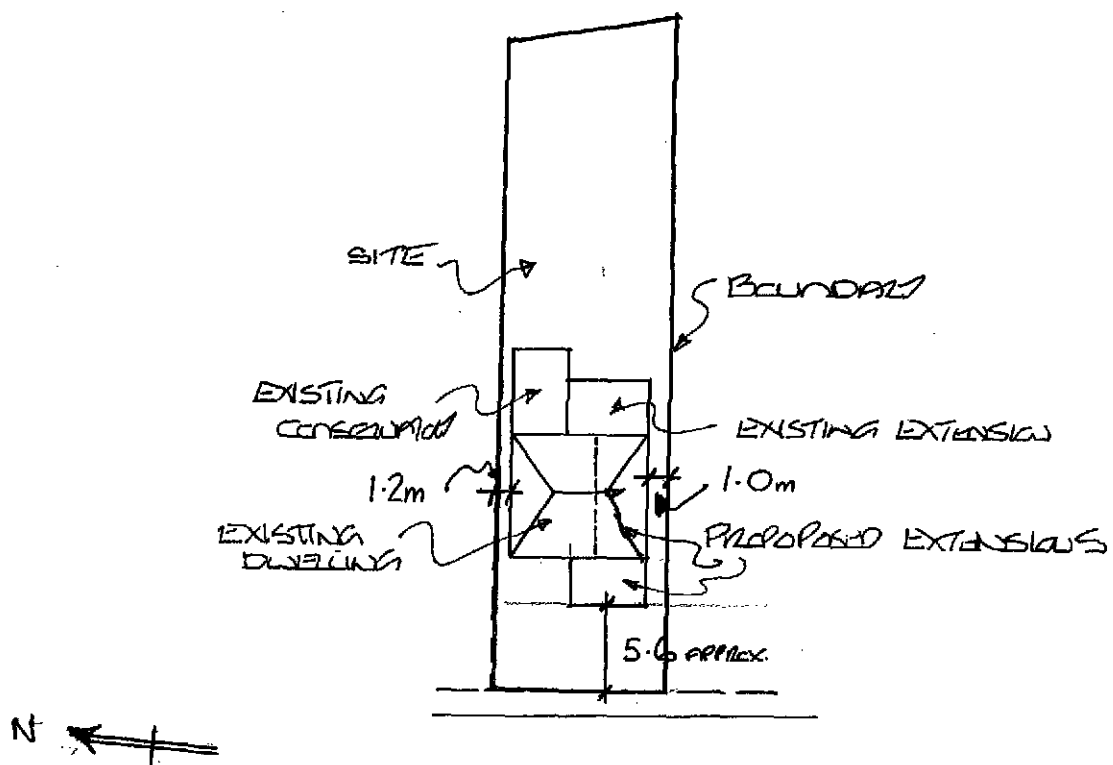

BLOCK PLAN

SCALE 1:50


MR & MRS WOODS, 18, EXETER DRIVE, SPALDING, Lincs -

SHDC
Planning & Development
13 APR 2011
Ref: 0283 -11

DRAWN No 007/2011



PROPOSED FRONT ELEVATION
(SCALE 1:100)

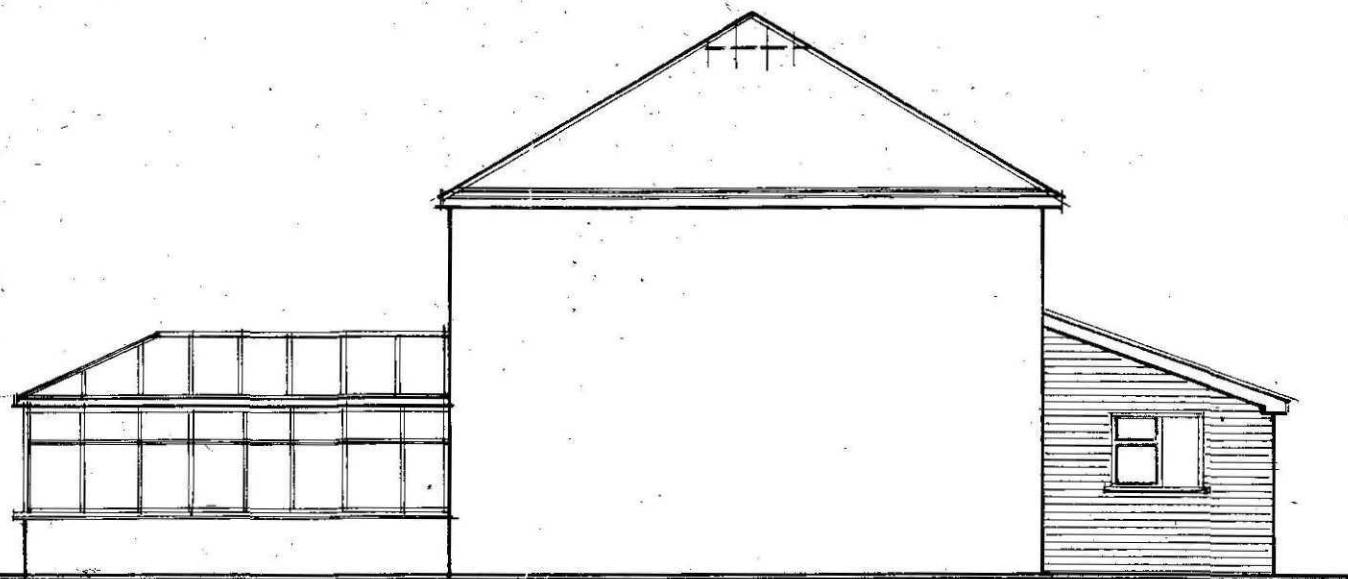

PROPOSED SIDE ELEVATION

SHDC
Planning & Development
13 APR 2011
Ref. 0283-11




PROPOSED REAR ELEVATION



PROPOSED SIDE ELEVATION



EXISTING FRONT ELEVATION

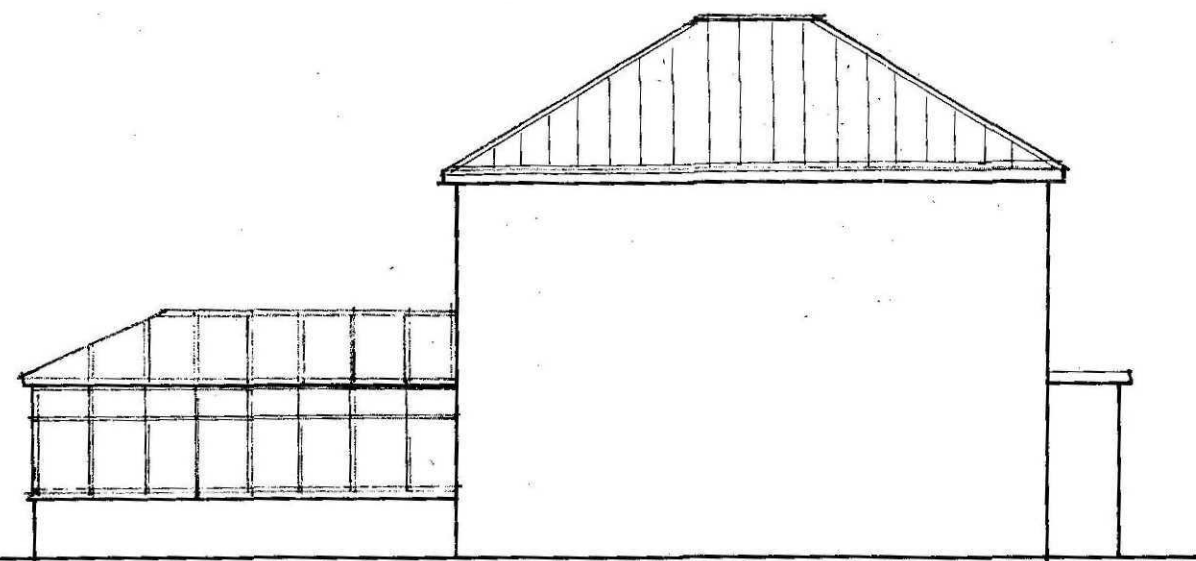

PROPOSED SIDE ELEVATION




EXISTING REAR ELEVATION




EXISTING SIDE ELEVATION

SHDC
Planning & Development
10 APR 2011
0283-11

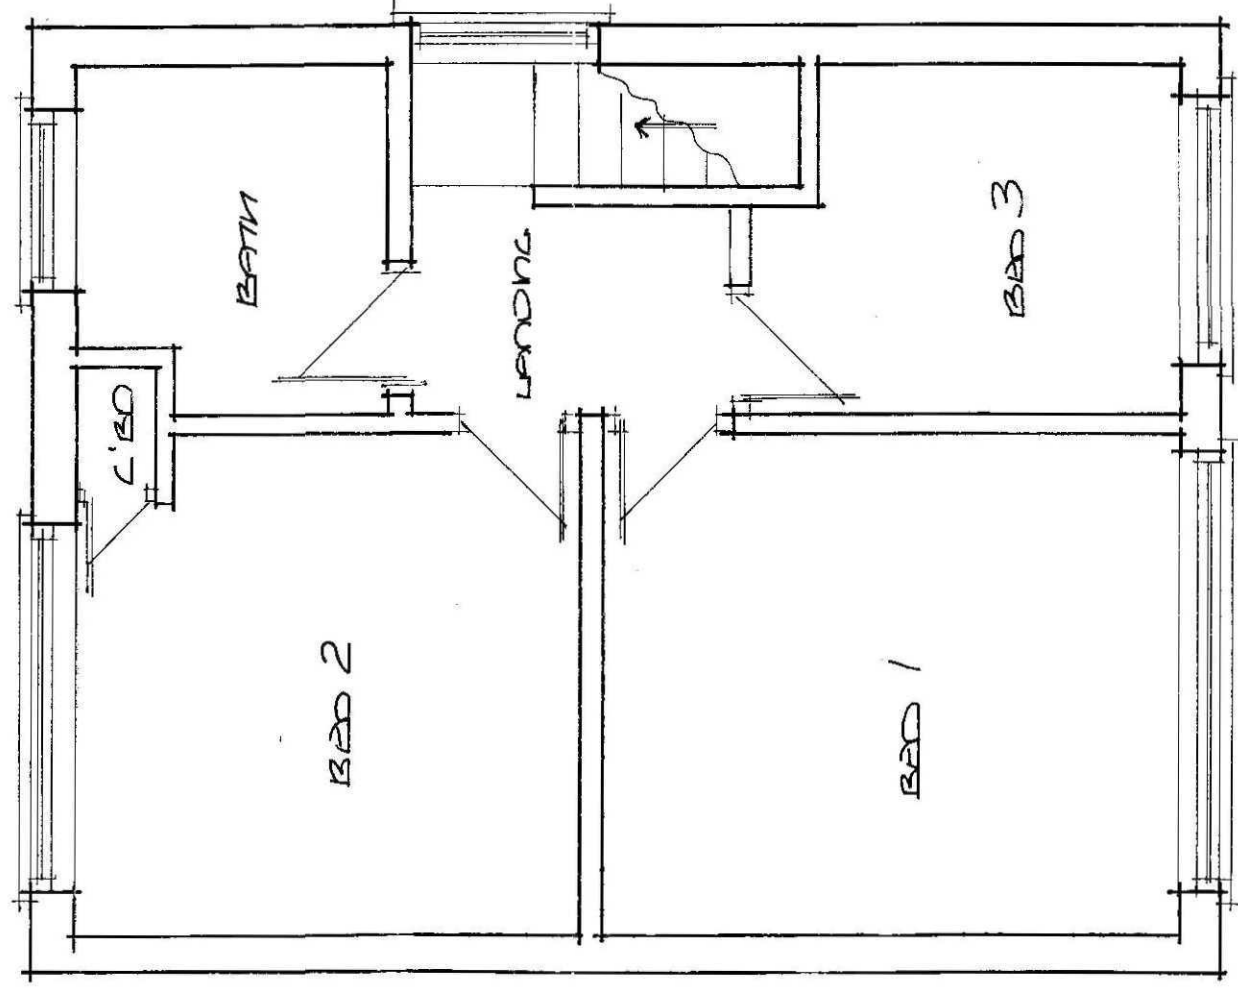


EXISTING FIRST FLOOR LAYOUT
(SCALE 1:50)

SHDC
Planning & Development
13 APR 2011
Ref: 0283-11

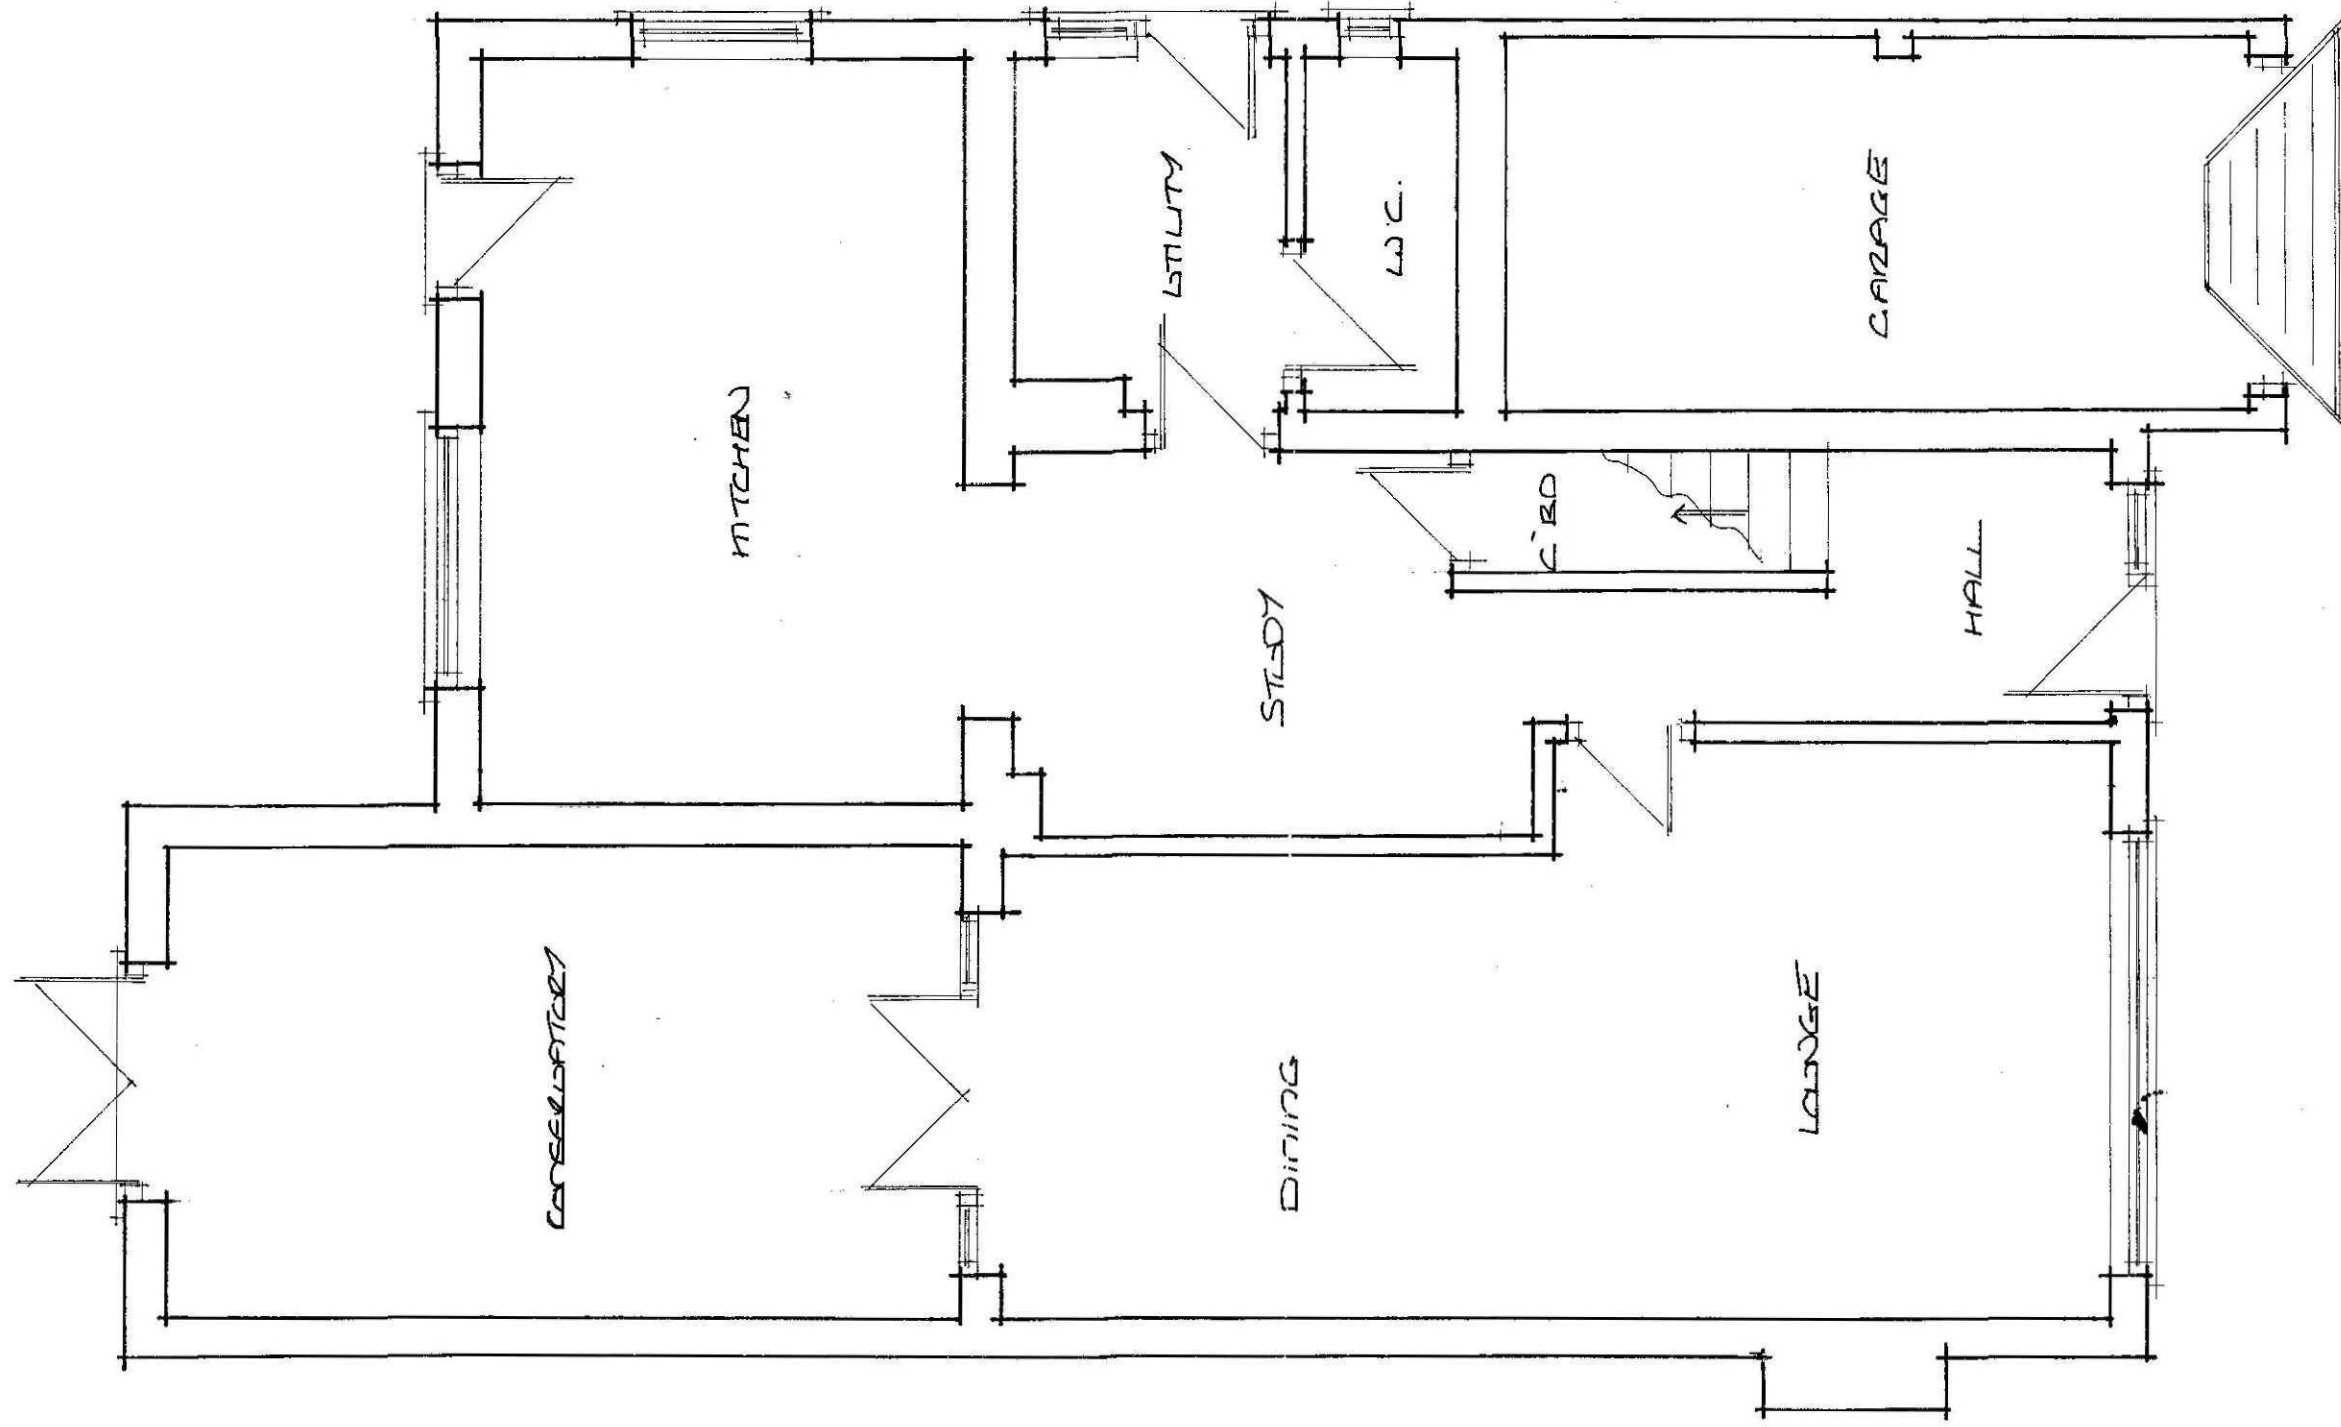


EXISTING GROUND FLOOR LAYOUT
(SCALE 1:50)

SHDC
Shropshire Housing Development
0283-11

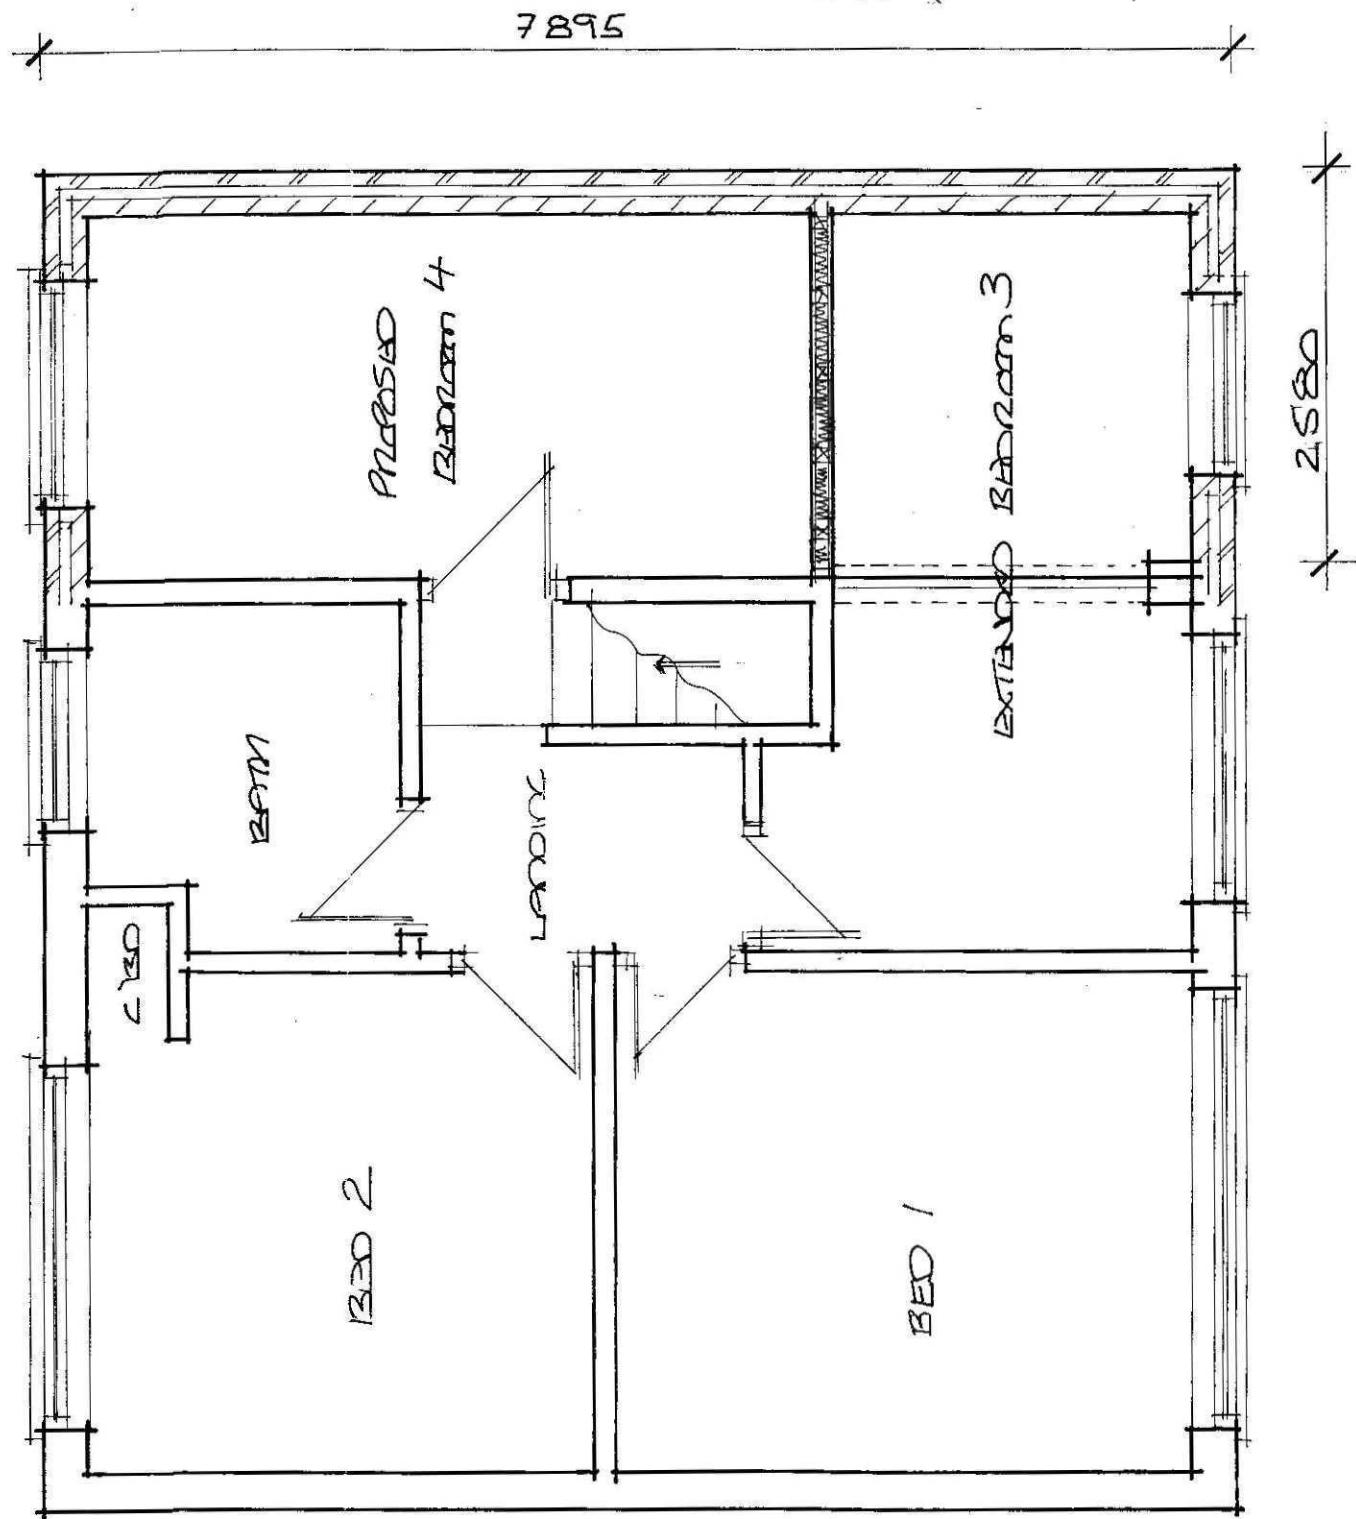

SHDC
Planning & Development
15 APR 2011
Ref: 0283-11

PROPOSED FIRST FLOOR LAYOUT
(SCALE 1:50)

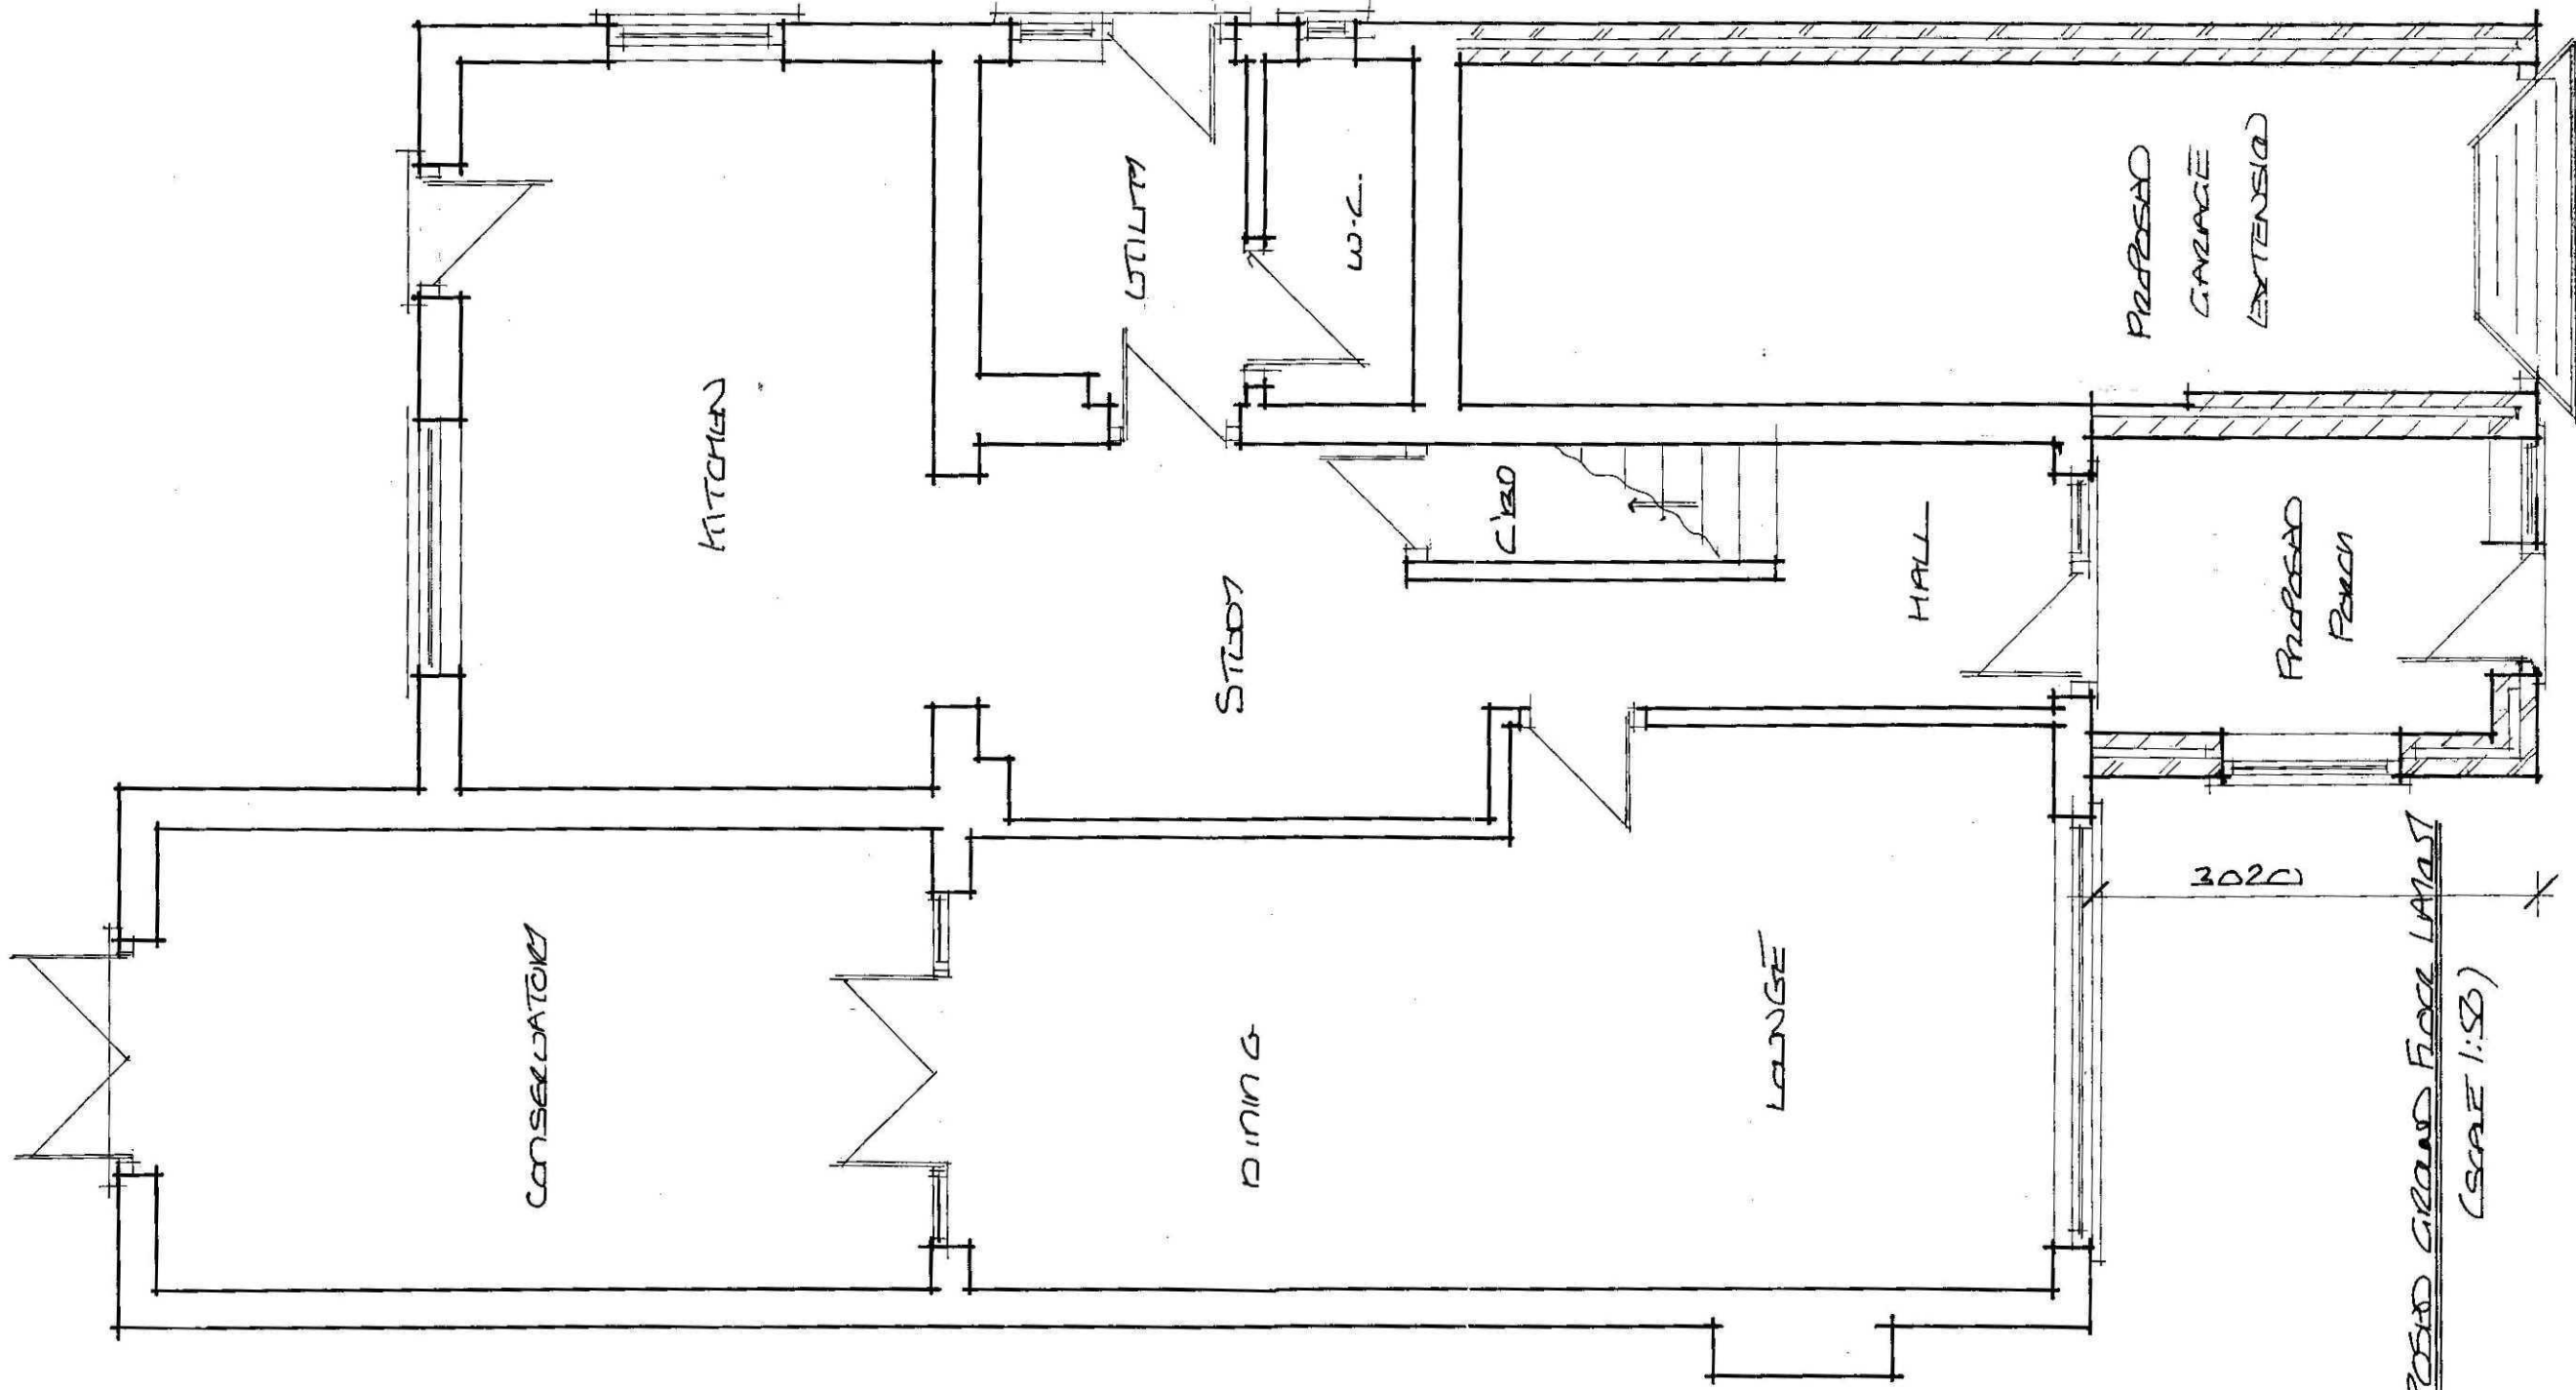

SHDC
Planning & Development
18 APR 2011
Ref: 0283-11

PROPOSED GROUND FLOOR LAYOUT
(SCALE 1:50)

5100

2100

3020

MR & MRS WOODS, 18, BRETHER DOWIE, SPALONG LMS.

DRAWG No 002/20