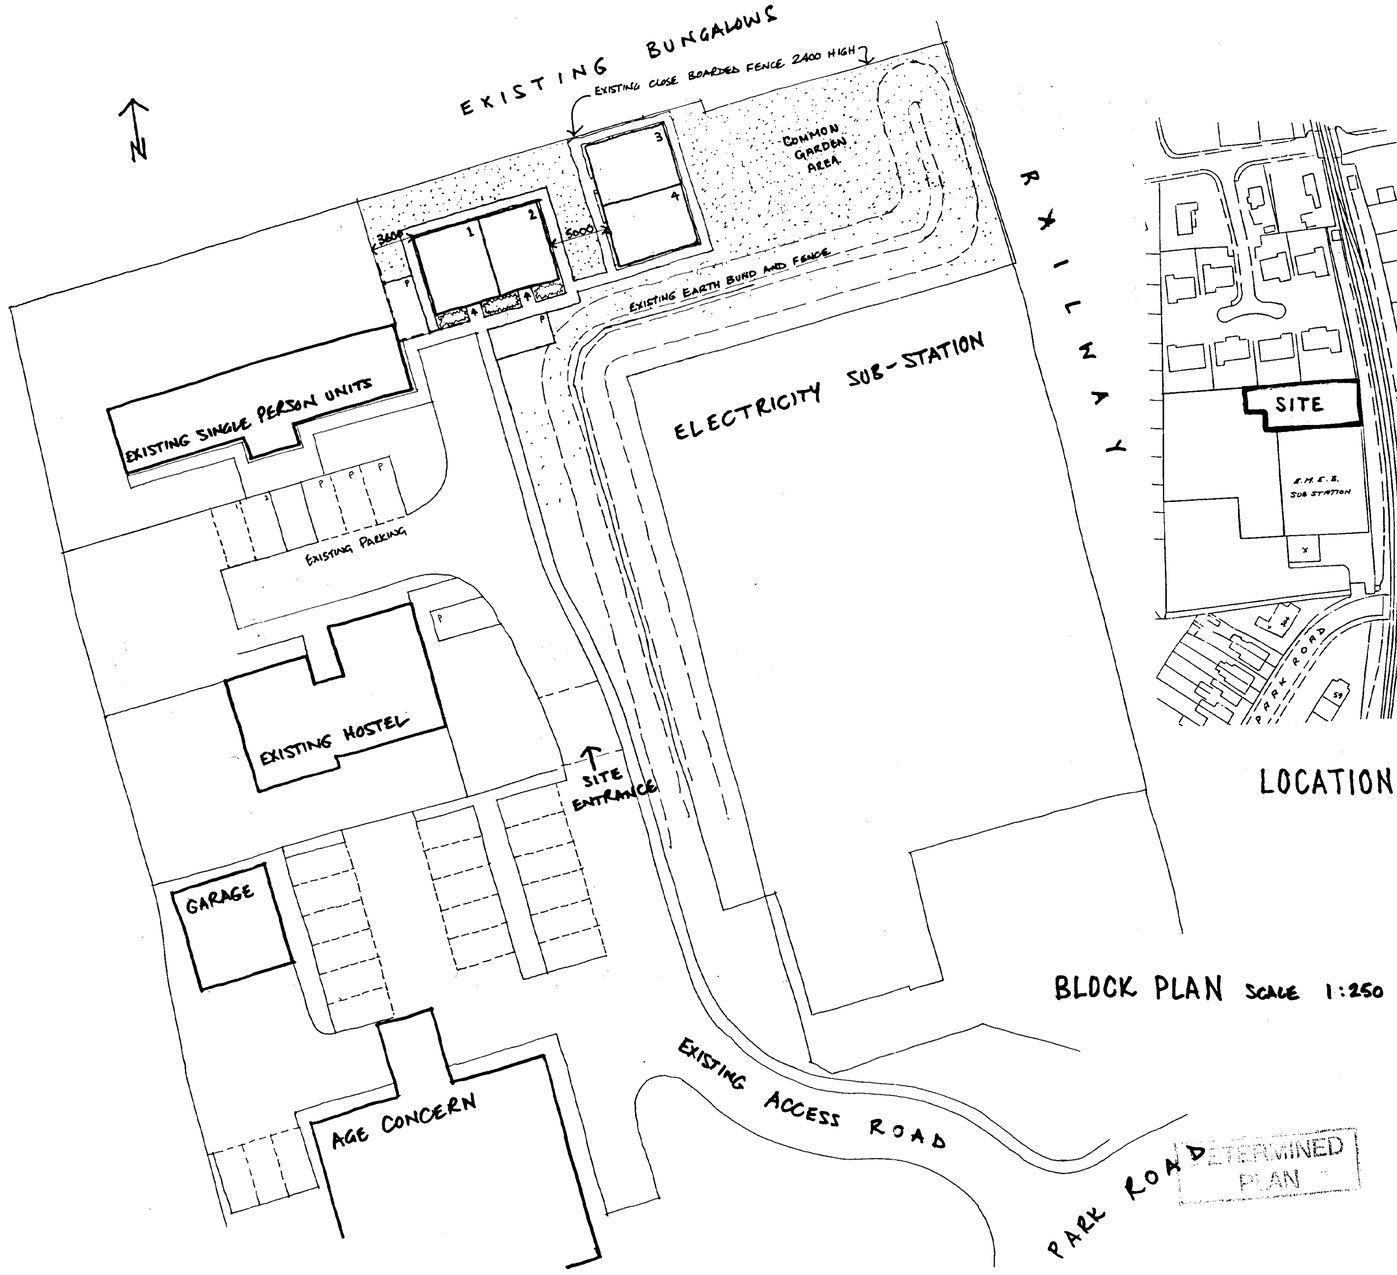


BLOCK PLAN SCALE 1:250

LOCATION PLAN SCALE 1:1250.

Revisions

Client
ST.MATTHEW SOCIETY


Job
PROPOSED SINGLE PERSON LIVING UNITS & COMMUNAL FACILITIES.
THE MEADOWS.
PARK ROAD, SPALDING.

SCALE - AS SHOWN
DATE - MAR 2003


Drawing
BLOCK AND LOCATION PLANS

DETERMINED PLAN


SHDC
Planning Development
-7 MAR 2003
Ref 0284/03

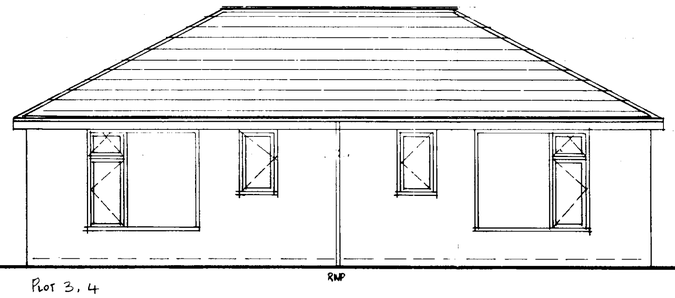

PLOT 3, 4
REAR

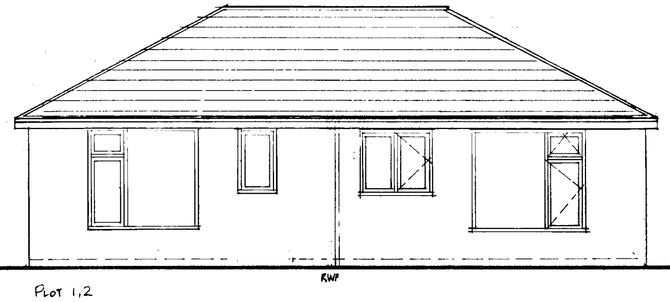


PLOT 1,2
REAR

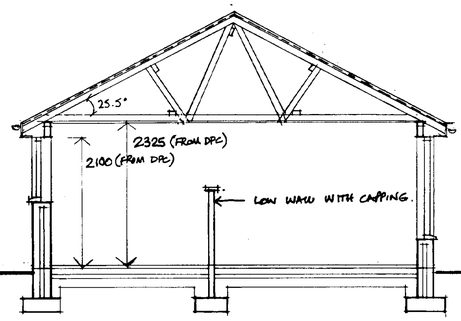


SECTION




PLOT 3,4
FRONT

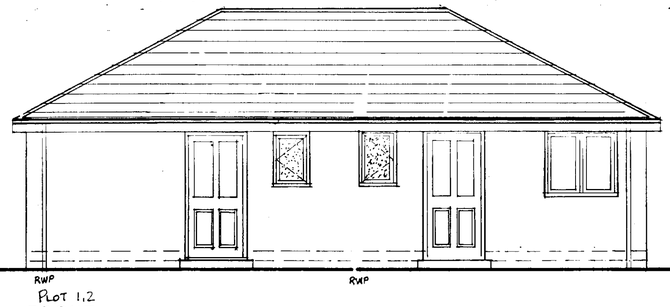

PLOT 1,2
FRONT

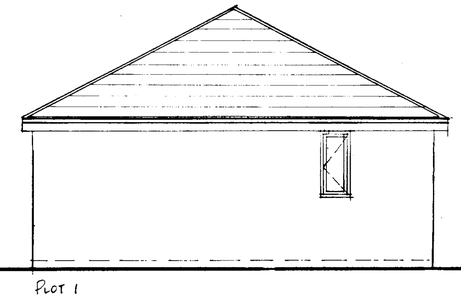


PLOT 1

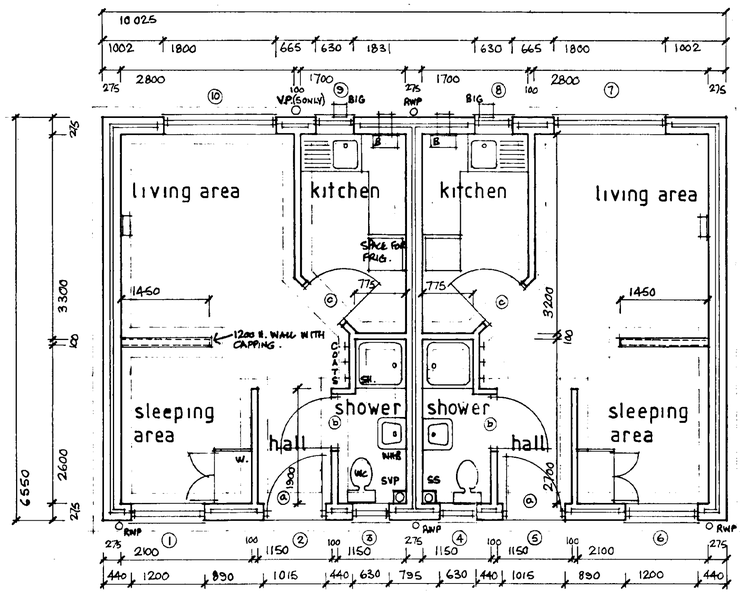

PLOT 3.

PLOT 4

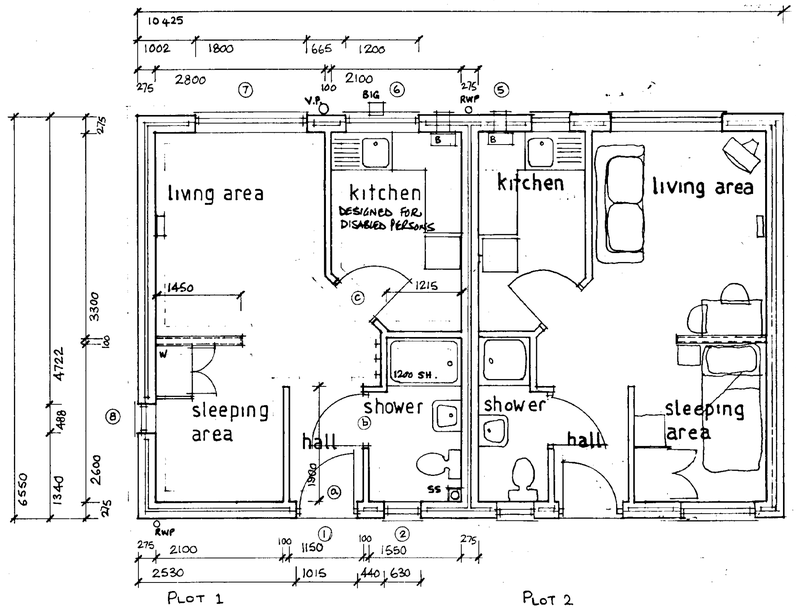

PLOT 1

PLOT 2

NOTES.

1. ALL GLAZING TO BE LOW E GLASS.
2. BOILERS TO HAVE SATISFACTORY EFFICIENCY TO COMPLY WITH PART L1 REV. 2002.

Plan... ...ent
- 7 MAR 2003
0284/03

PROJECT TITLE

ST. MATTHEW SOCIETY
PROPOSED SINGLE PERSON LIVING UNITS WITH COMMUNAL FACILITIES, THE MEADOWS, PARK ROAD, SPALDING.

DRAWING

PLANS SECTIONS & ELEVATIONS

DETERMINED
PLAN

REV	DESCRIPTION	DATE

SCALE 1:50

DRAWN

DATE 08/02

DRAWING No.