




DO NOT SCALE THIS DRAWING. THE CONTRACTOR IS DEEMED TO HAVE CHECKED ALL DIMENSIONS ON SITE AND REPORT ANY DISCREPANCIES TO OGLESBY & LIMB LTD.
THE CONTENTS OF THIS DRAWING ARE COVERED BY COPYRIGHT AND REMAIN THE PROPERTY OF OGLESBY & LIMB LTD. WRITTEN APPROVAL MUST BE OBTAINED FROM OGLESBY & LIMB LTD PRIOR TO DUPLICATION OR REPRODUCTION OF THIS DRAWING OR ITS CONTENTS.
ANY DIMENSIONS NOT SHOWN ARE TO BE CHECKED AND AGREED WITH OGLESBY & LIMB LTD.

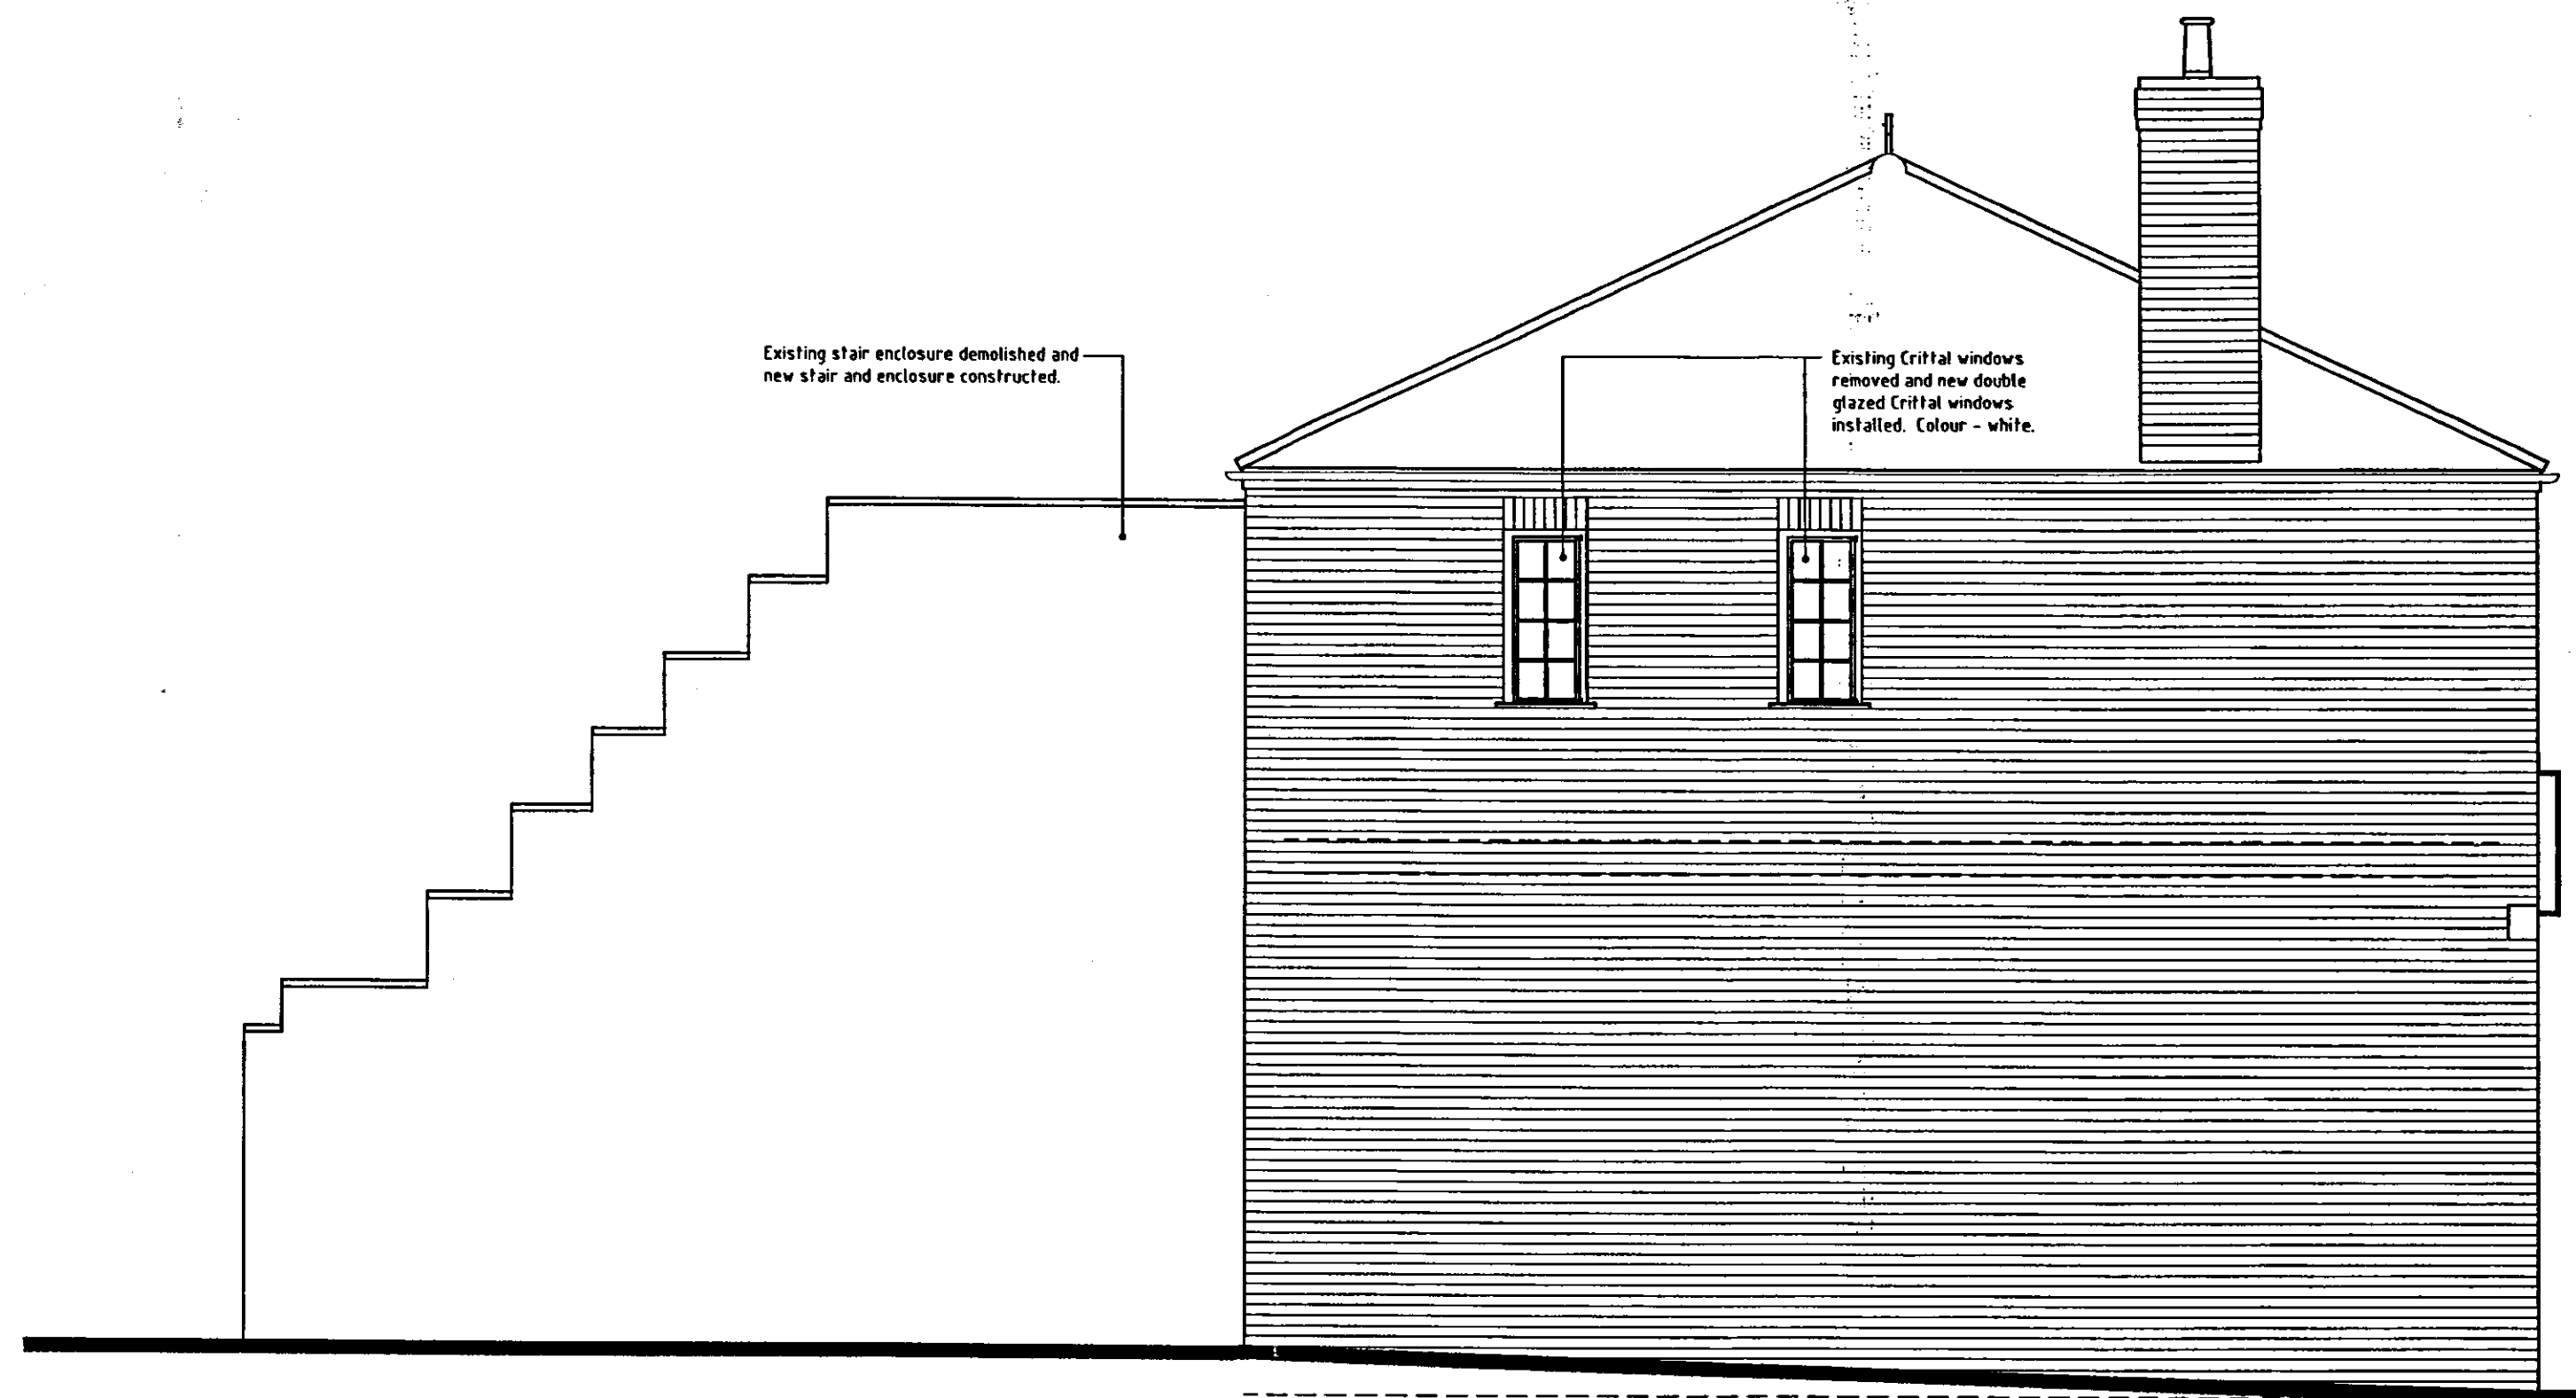


Side Elevation (facing passage) as proposed
Scale 1:50

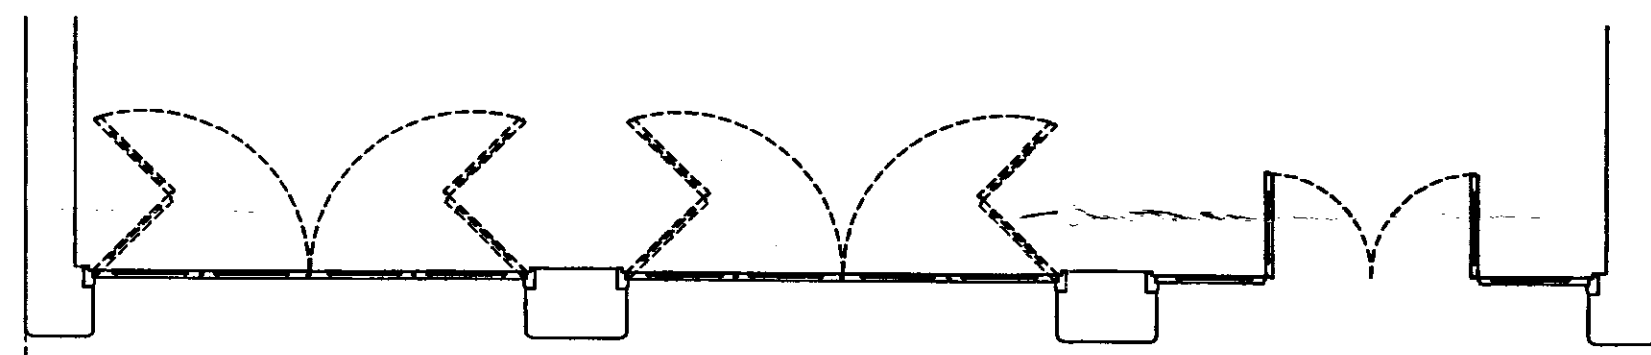

Part plan relating to elevation to road as proposed
Scale 1:50

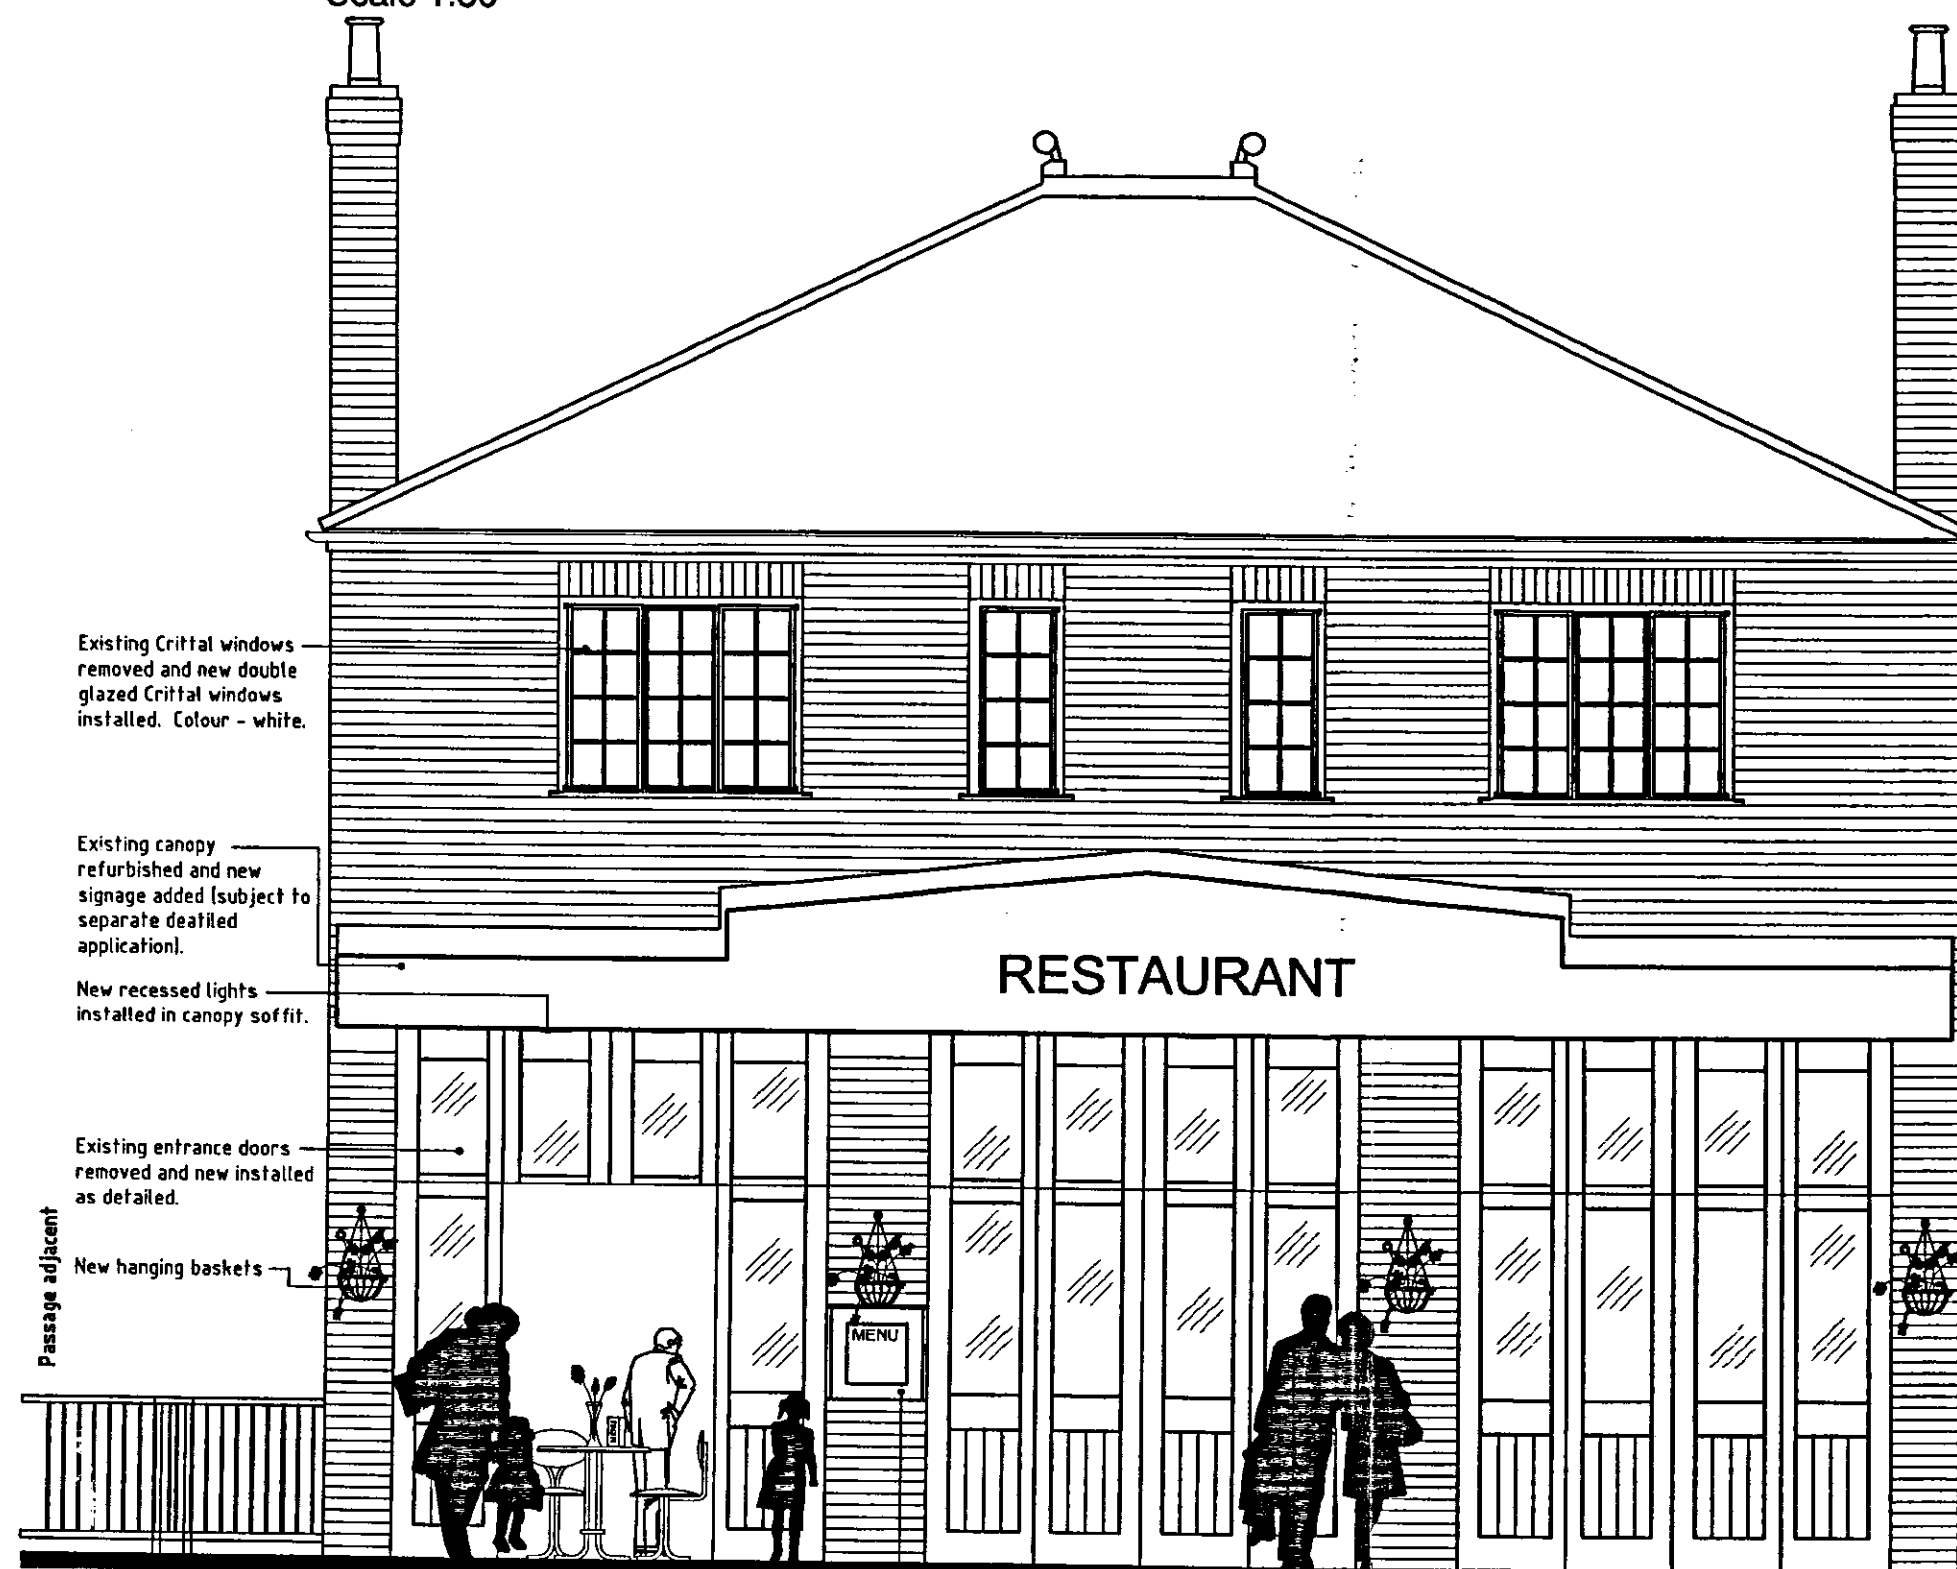

Elevation to road as proposed
Scale 1:50

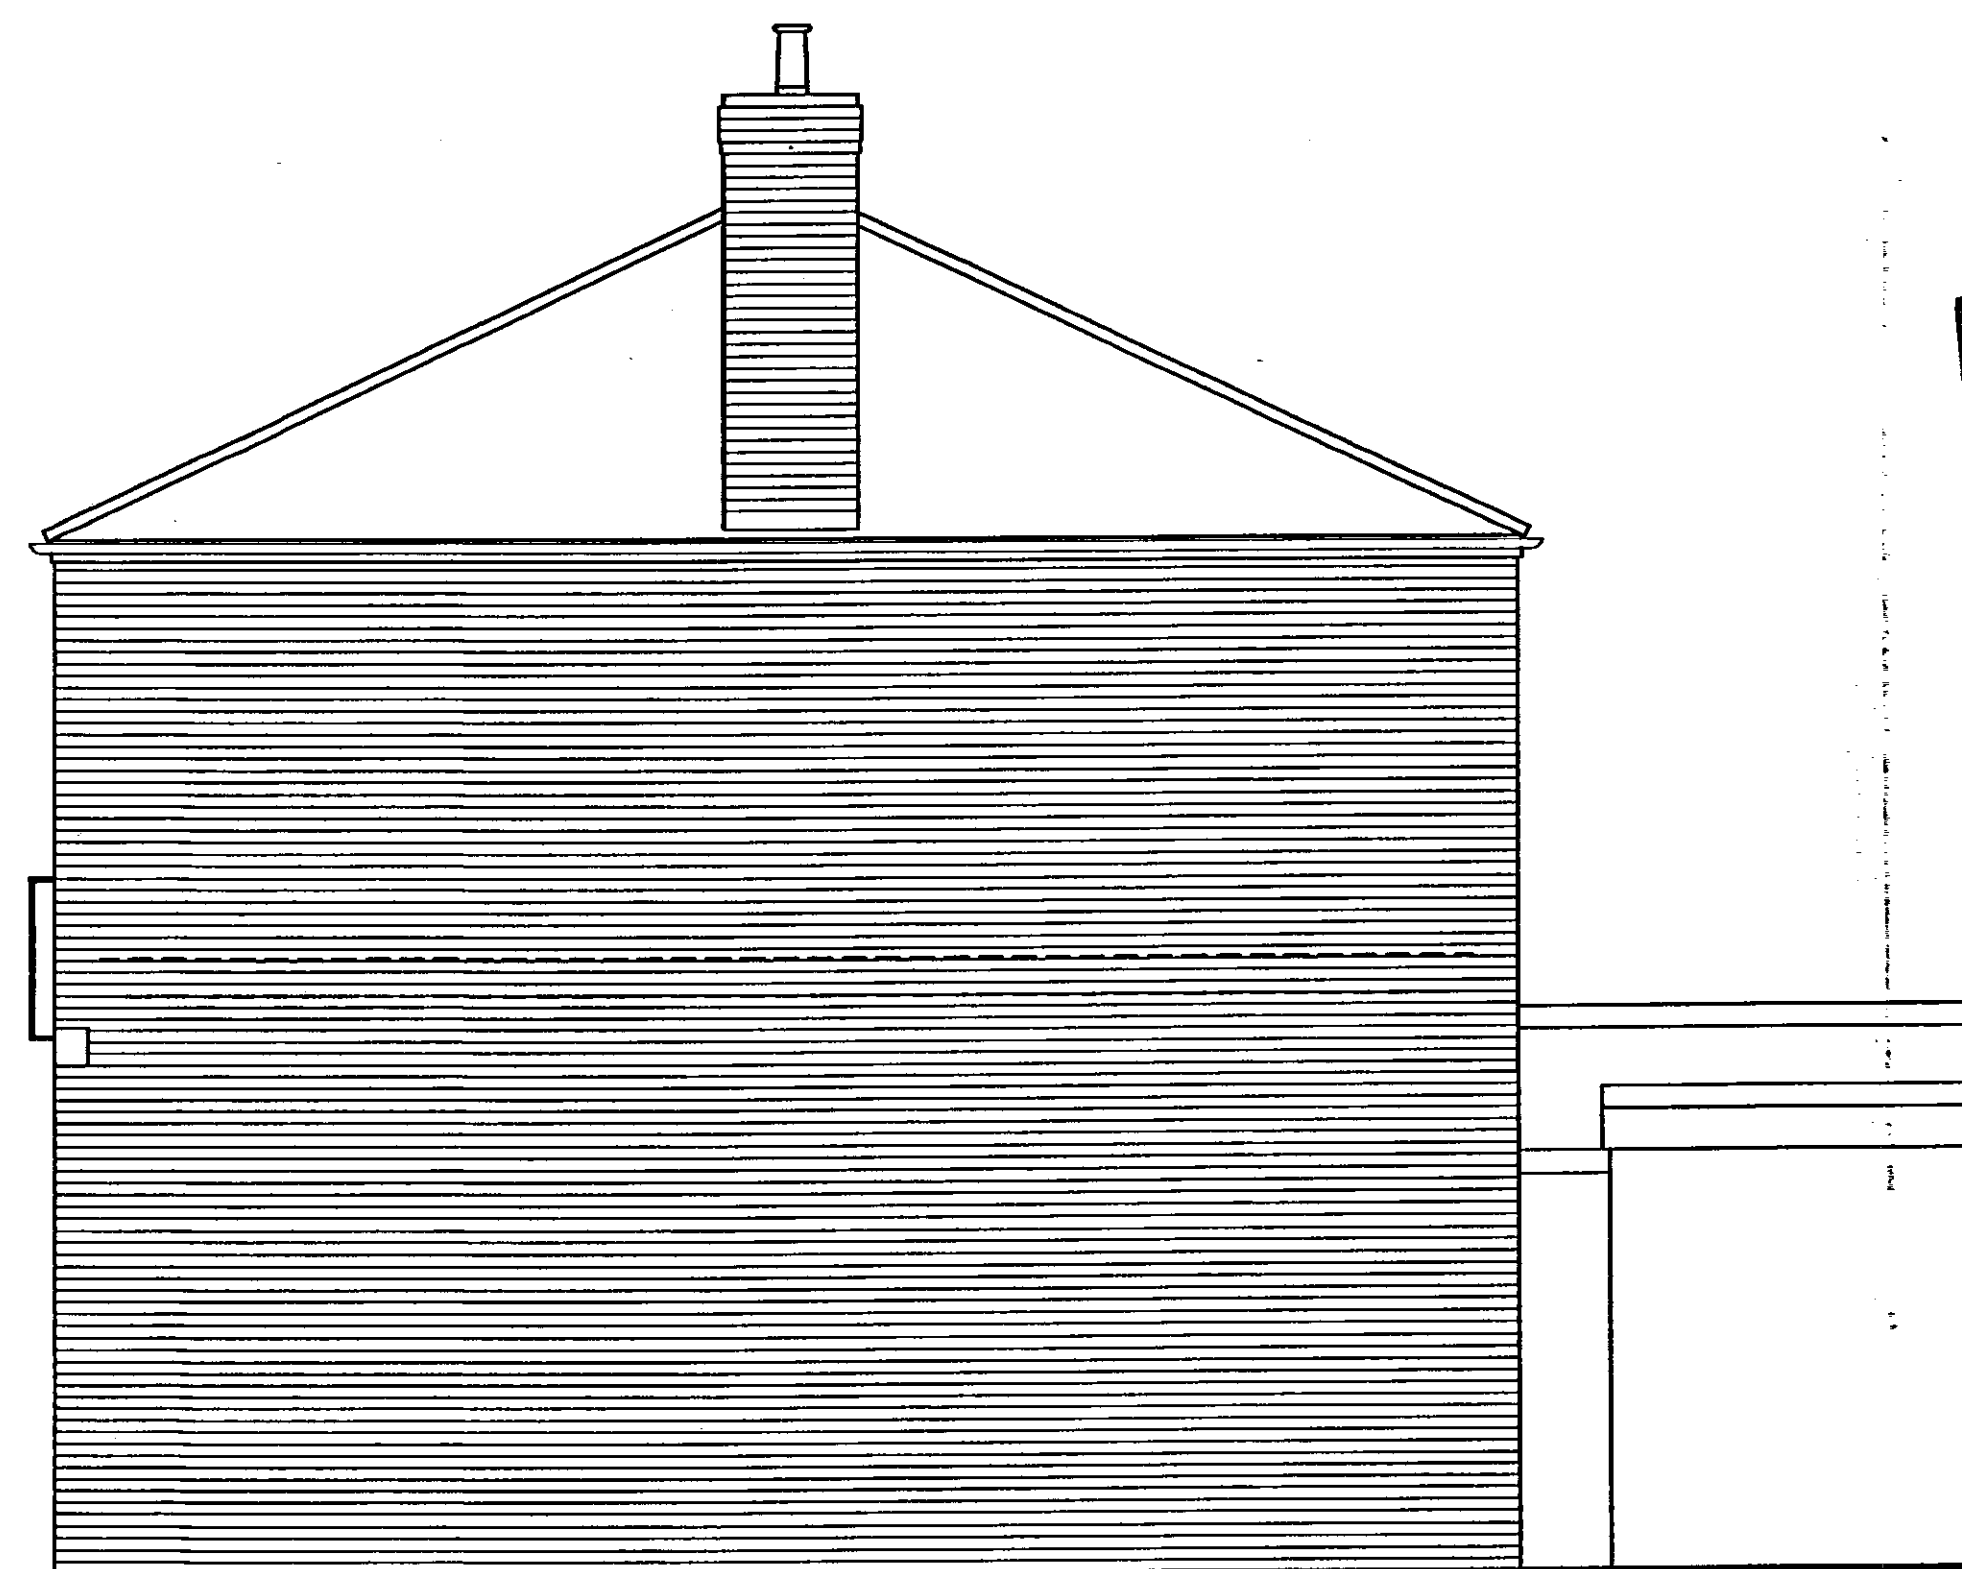

Side Elevation (facing Joe's) as proposed
Scale 1:50

SUPERSEDED

SHDC
Planning & Development
- 3 MAR 2008
Ref: 0284/08

Oglesby & Limb Ltd

Chartered Architects
and Building Surveyors

67 London Road
Newark, Notts
NG24 1RZ

Tel: 01636 702030
Fax: 01636 701740
e-mail: design@o-l-bd.co.uk



Client:

Ark Properties Ltd

Project:

Proposed Conversion of Former Fire
Station
Westside Street / Double Street,
Spalding

Drawing Title:

Front Block
Elevations as proposed

PLANNING APPLICATION ISSUE

Date:

Feb. 2008

Scale:

As shown

Drawn by:

A.Oglesby

Checked by:

DAL

Drawing Number:

A0753 - 22

Rev: