

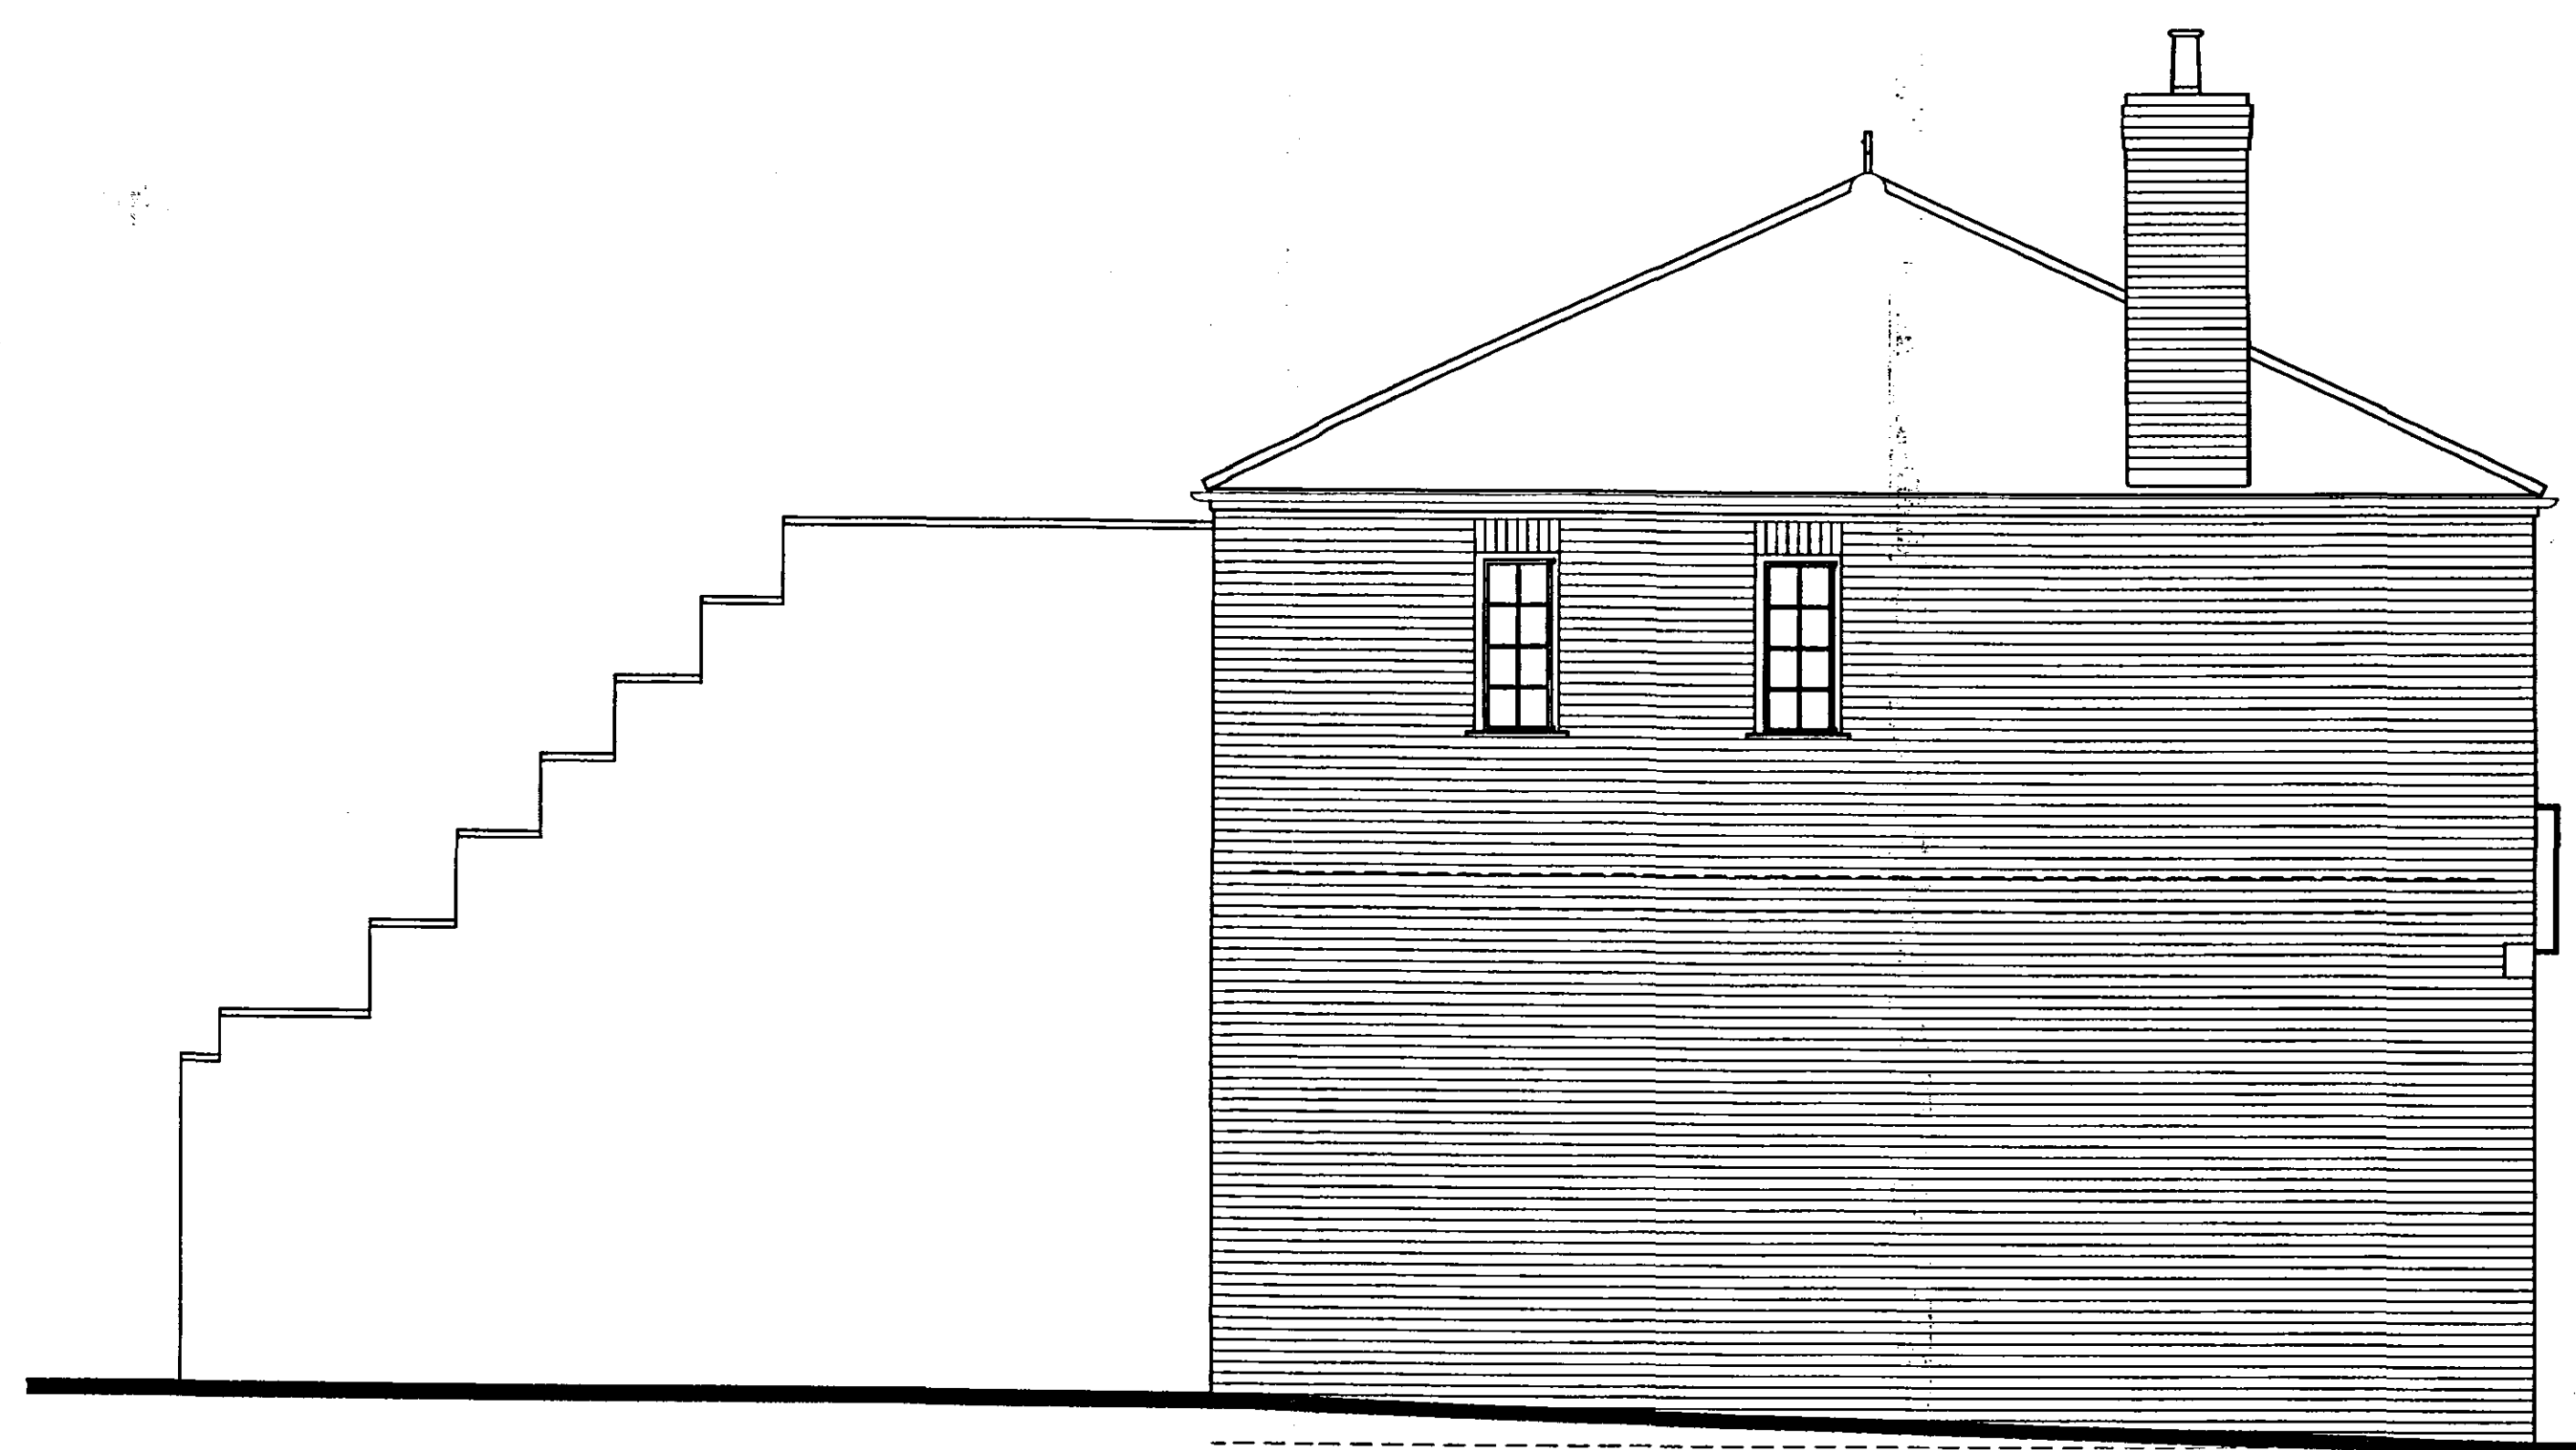



DO NOT SCALE THIS DRAWING. THE CONTRACTOR IS DEEMED TO HAVE CHECKED ALL DIMENSIONS ON SITE AND REPORT ANY DISCREPANCIES TO OGLESBY & LIMB LTD.
 THE CONTENTS OF THIS DRAWING ARE COVERED BY COPYRIGHT AND REMAIN THE PROPERTY OF OGLESBY & LIMB LTD. WRITTEN APPROVAL MUST BE OBTAINED FROM OGLESBY & LIMB LTD PRIOR TO DUPLICATION OR REPRODUCTION OF THIS DRAWING OR ITS CONTENTS.
 ANY DIMENSIONS NOT SHOWN ARE TO BE CHECKED AND AGREED WITH OGLESBY & LIMB LTD.

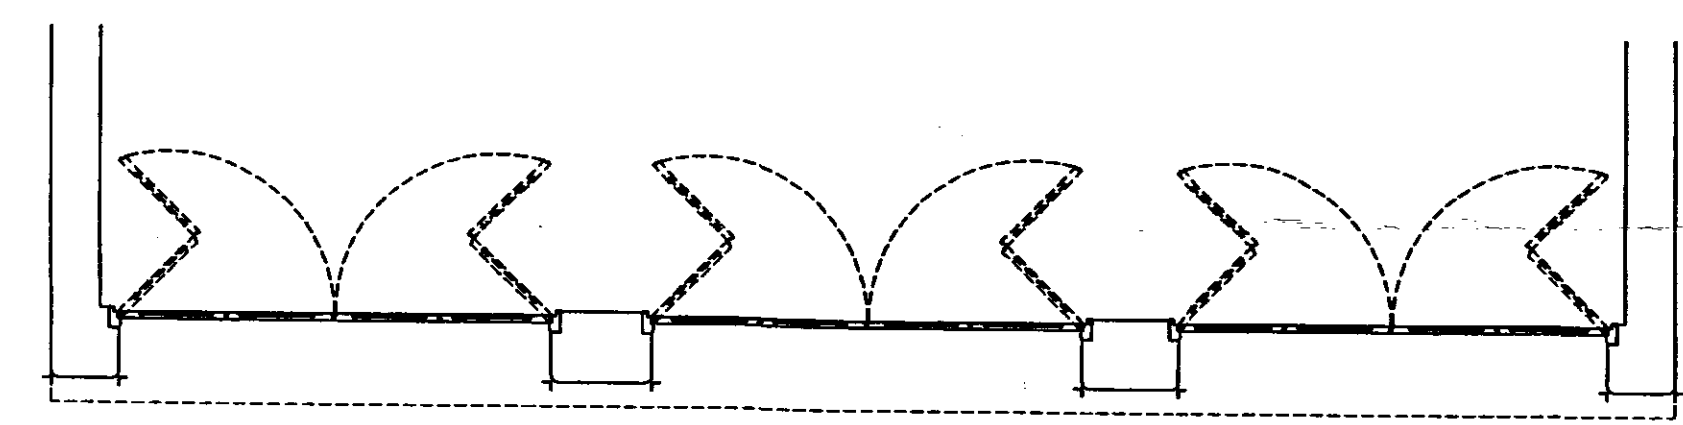

Side Elevation (facing passage) as existing
 Scale 1:50

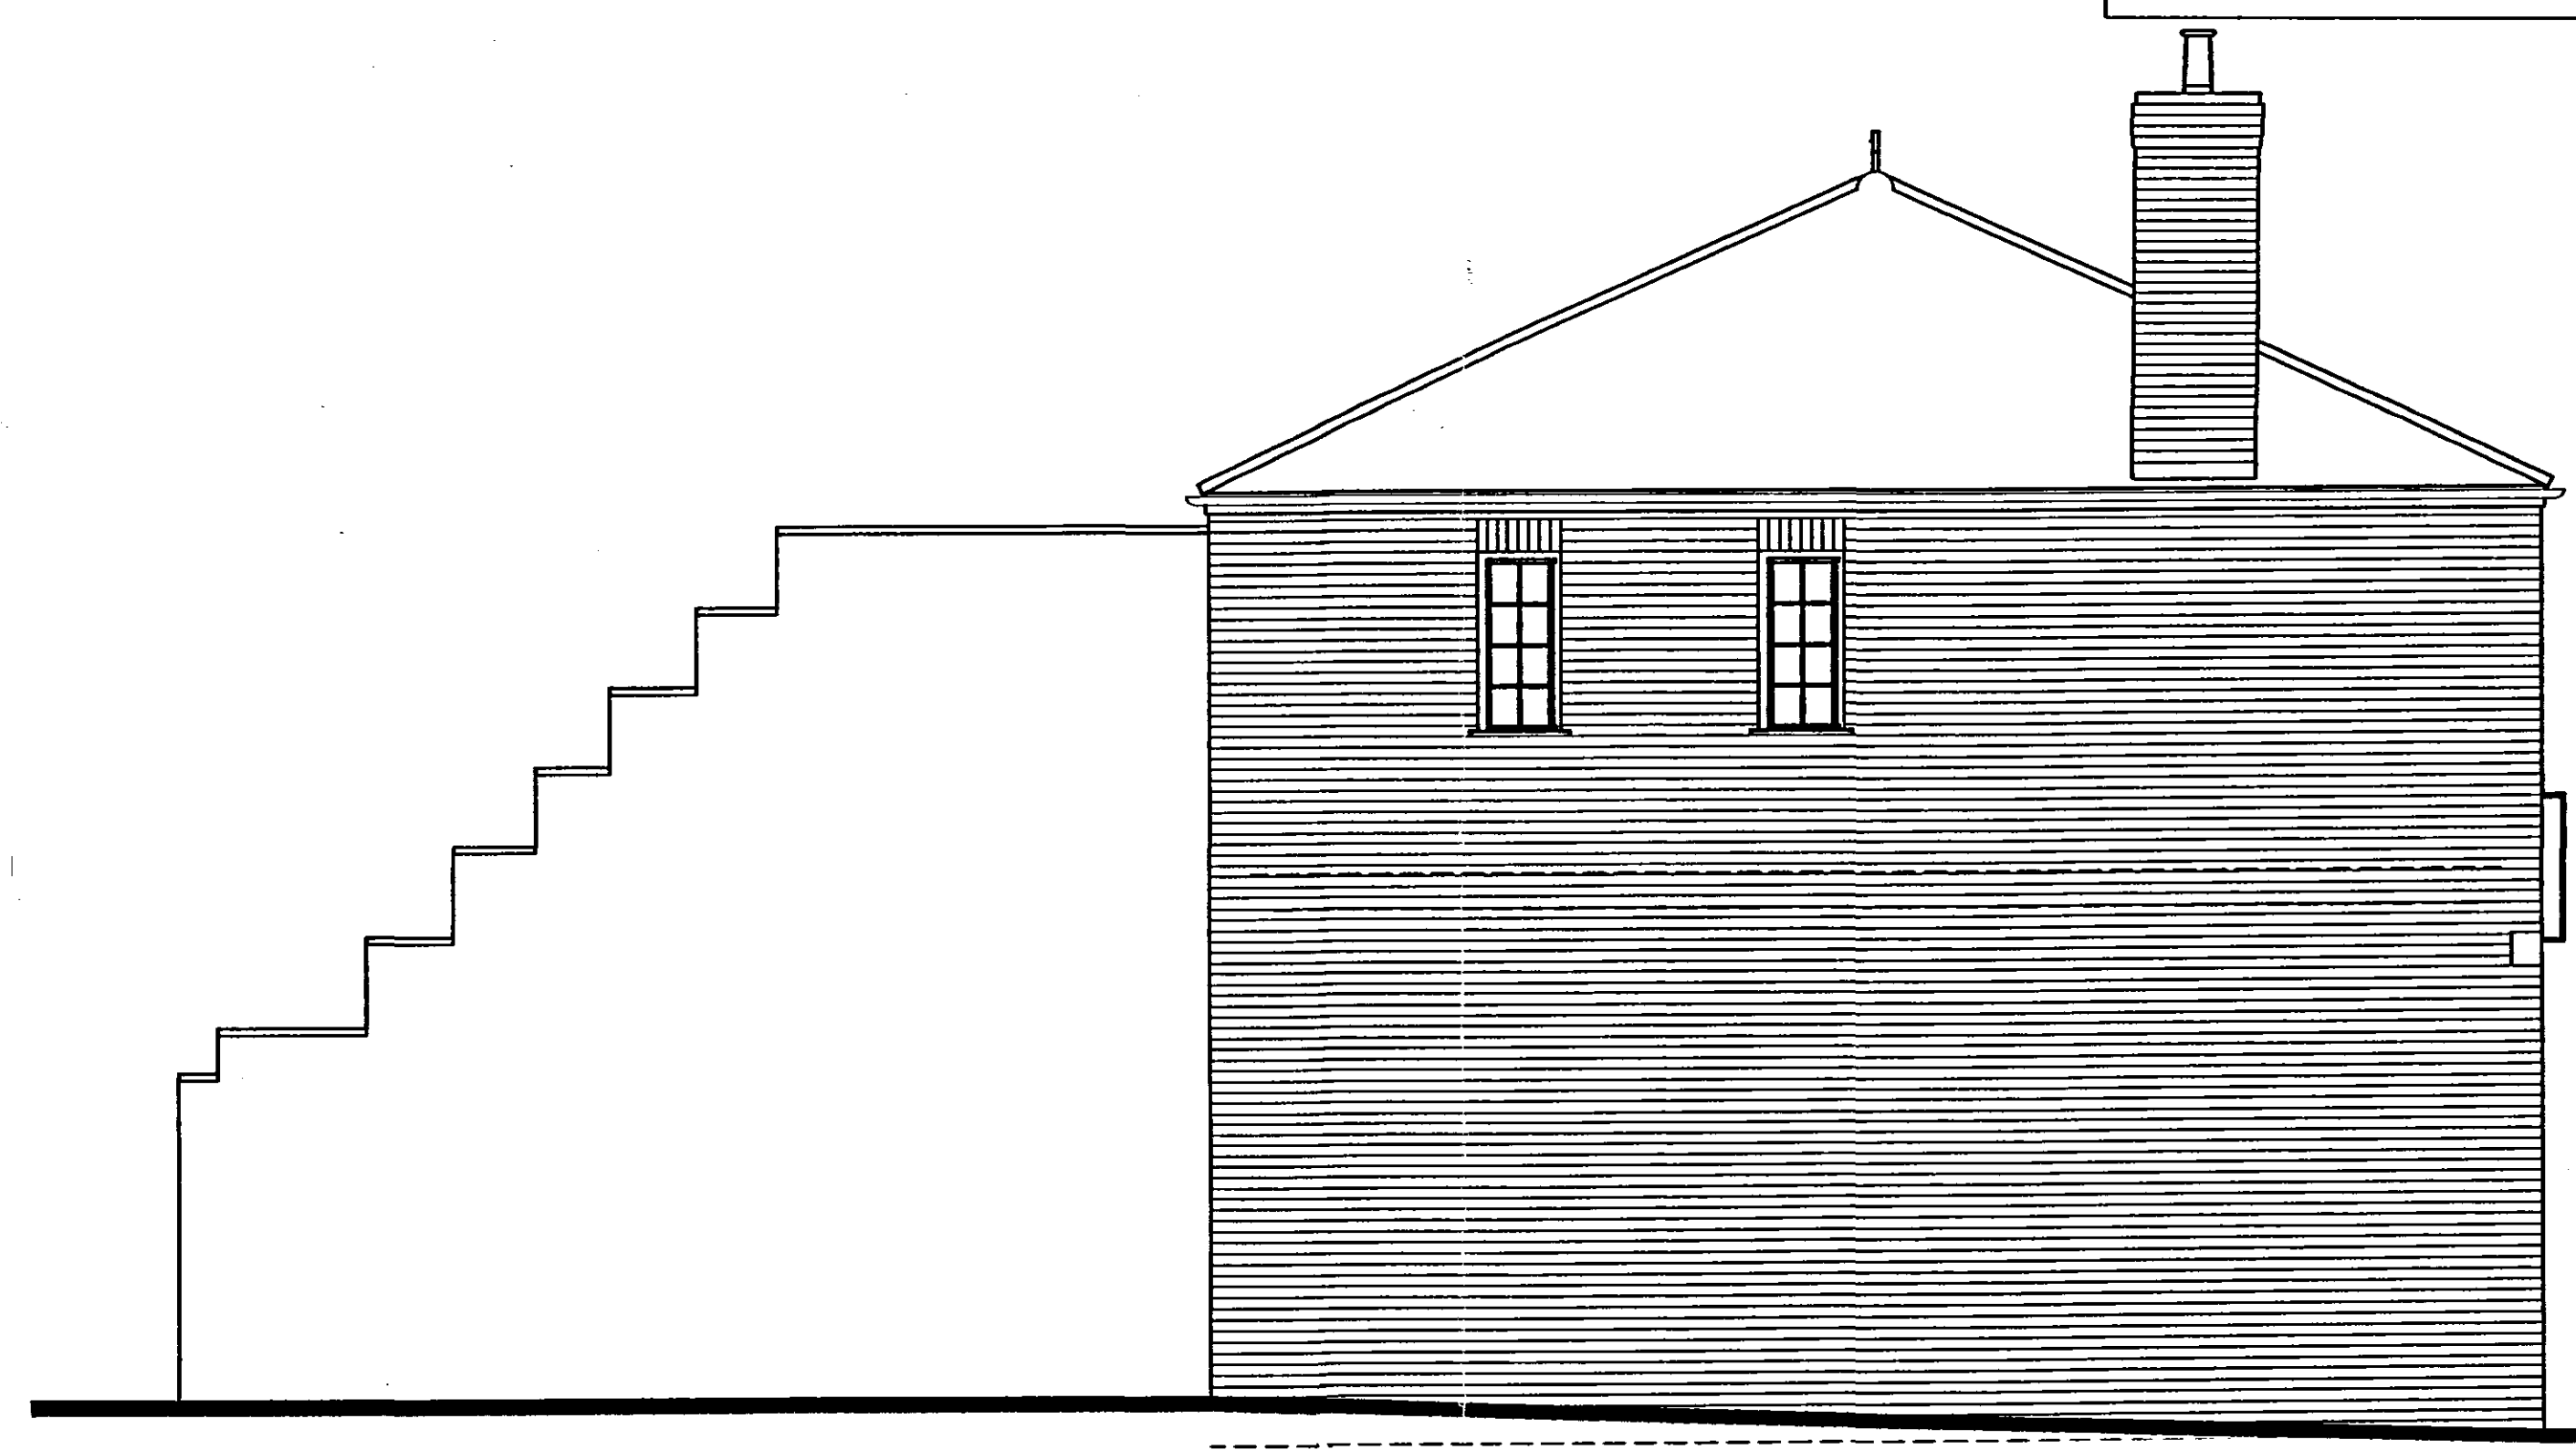


Part plan relating to elevation to road as existing
 Scale 1:50

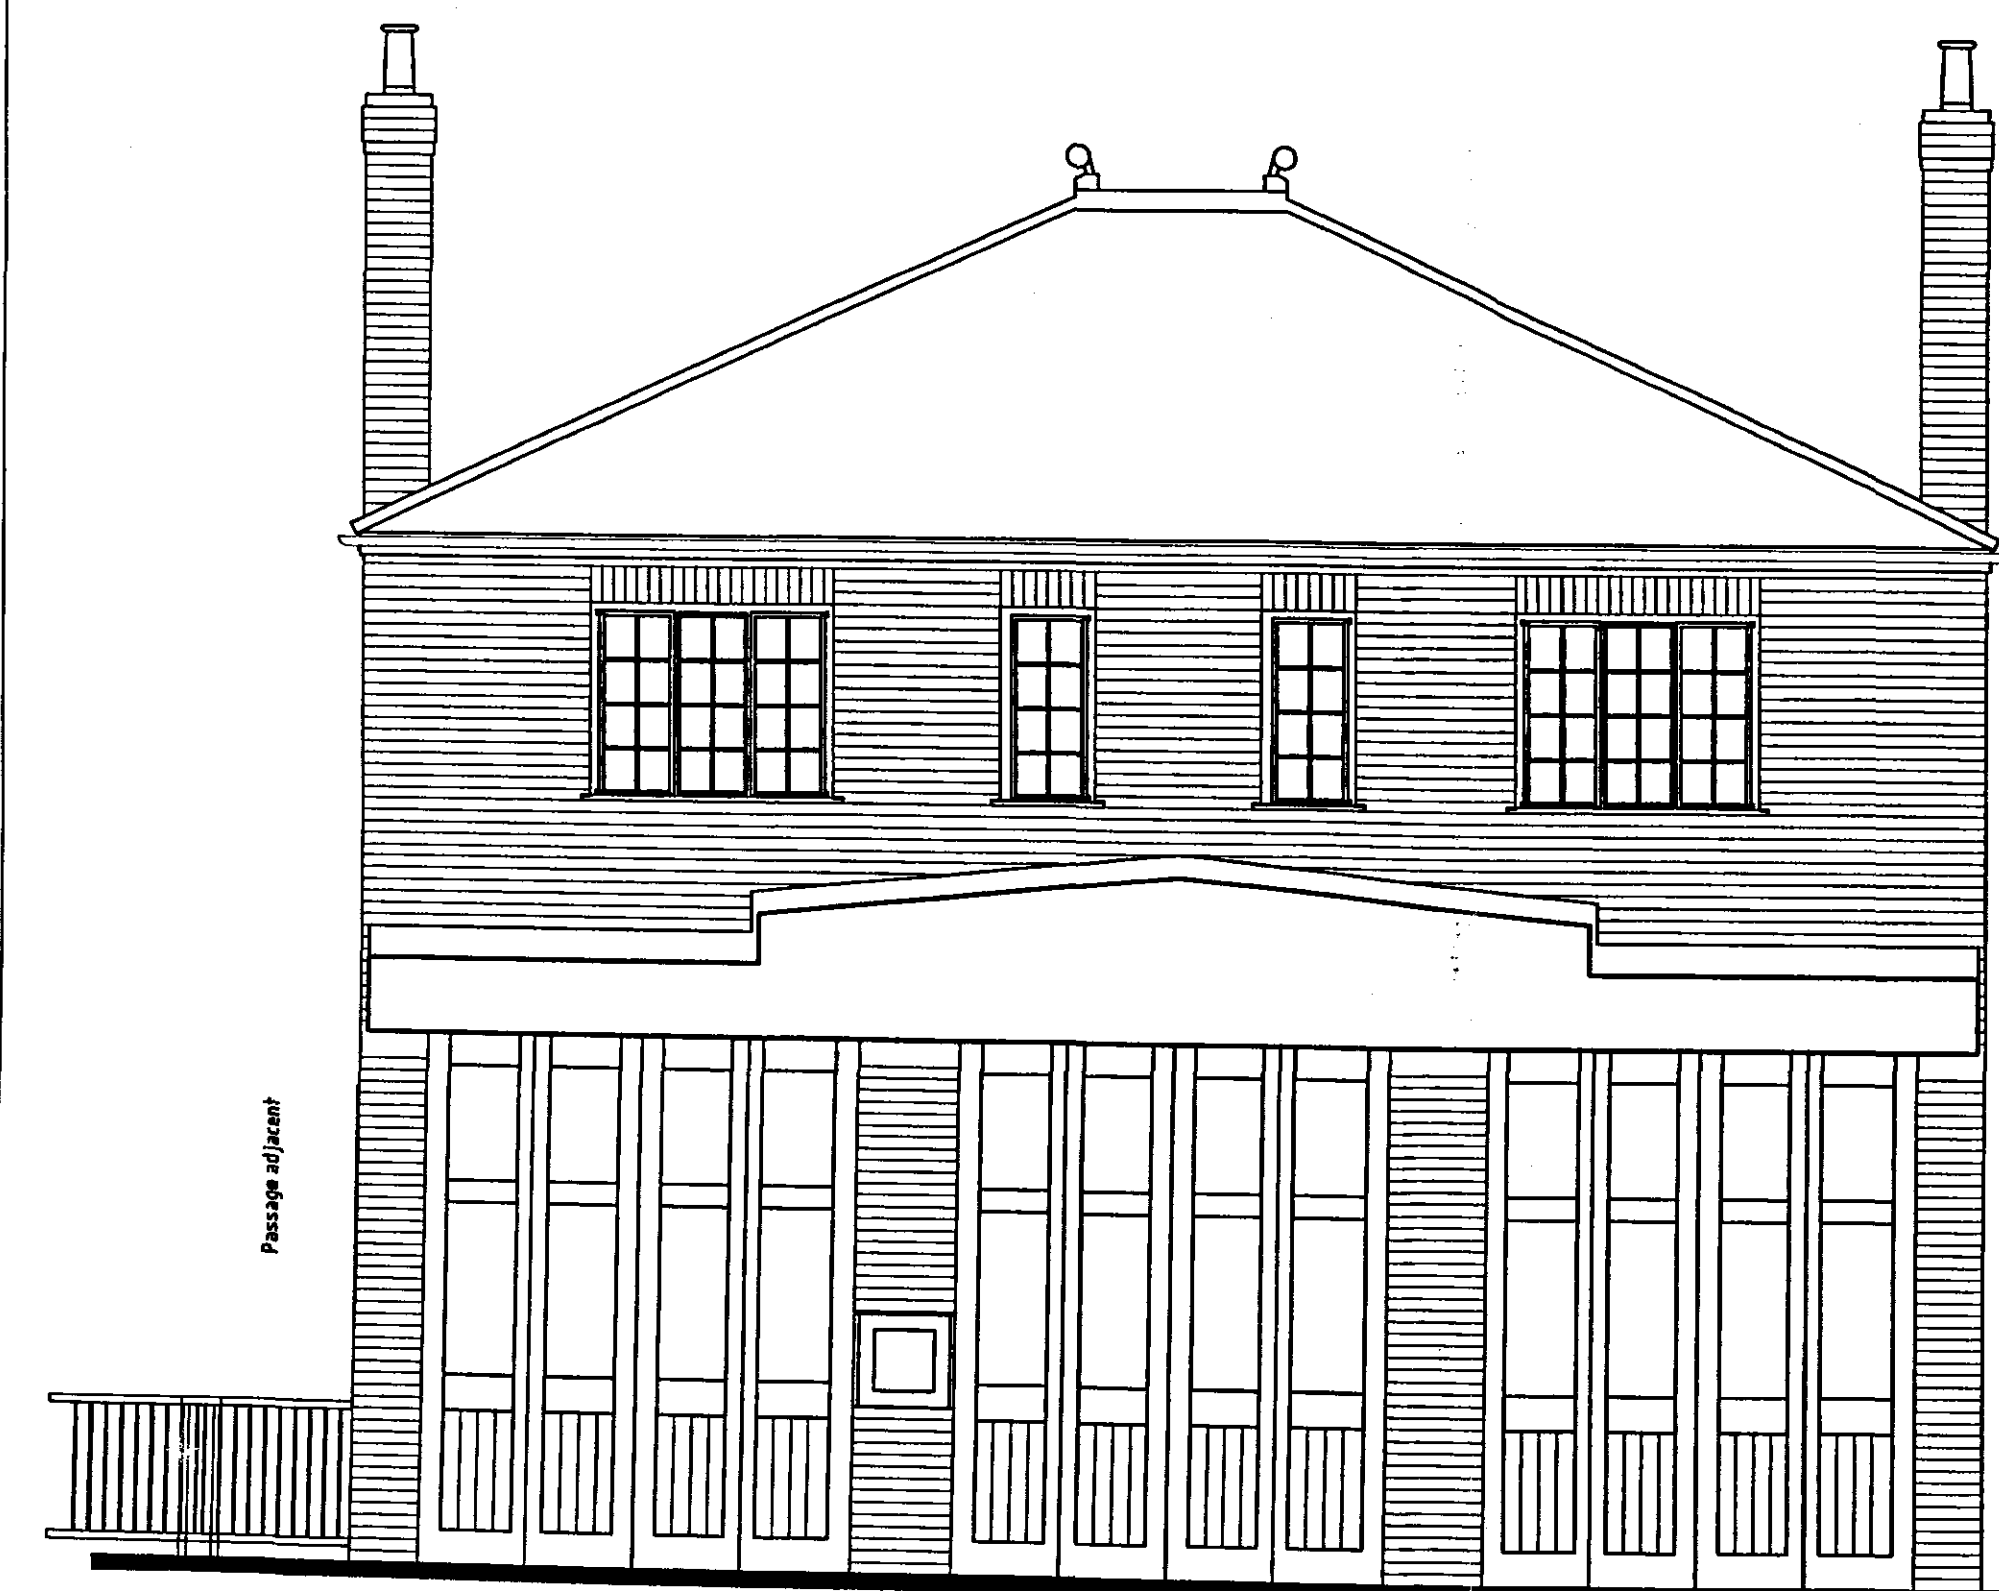

Elevation to road as existing
 Scale 1:50

Indicative line of 'Joe's' Restaurant adjacent

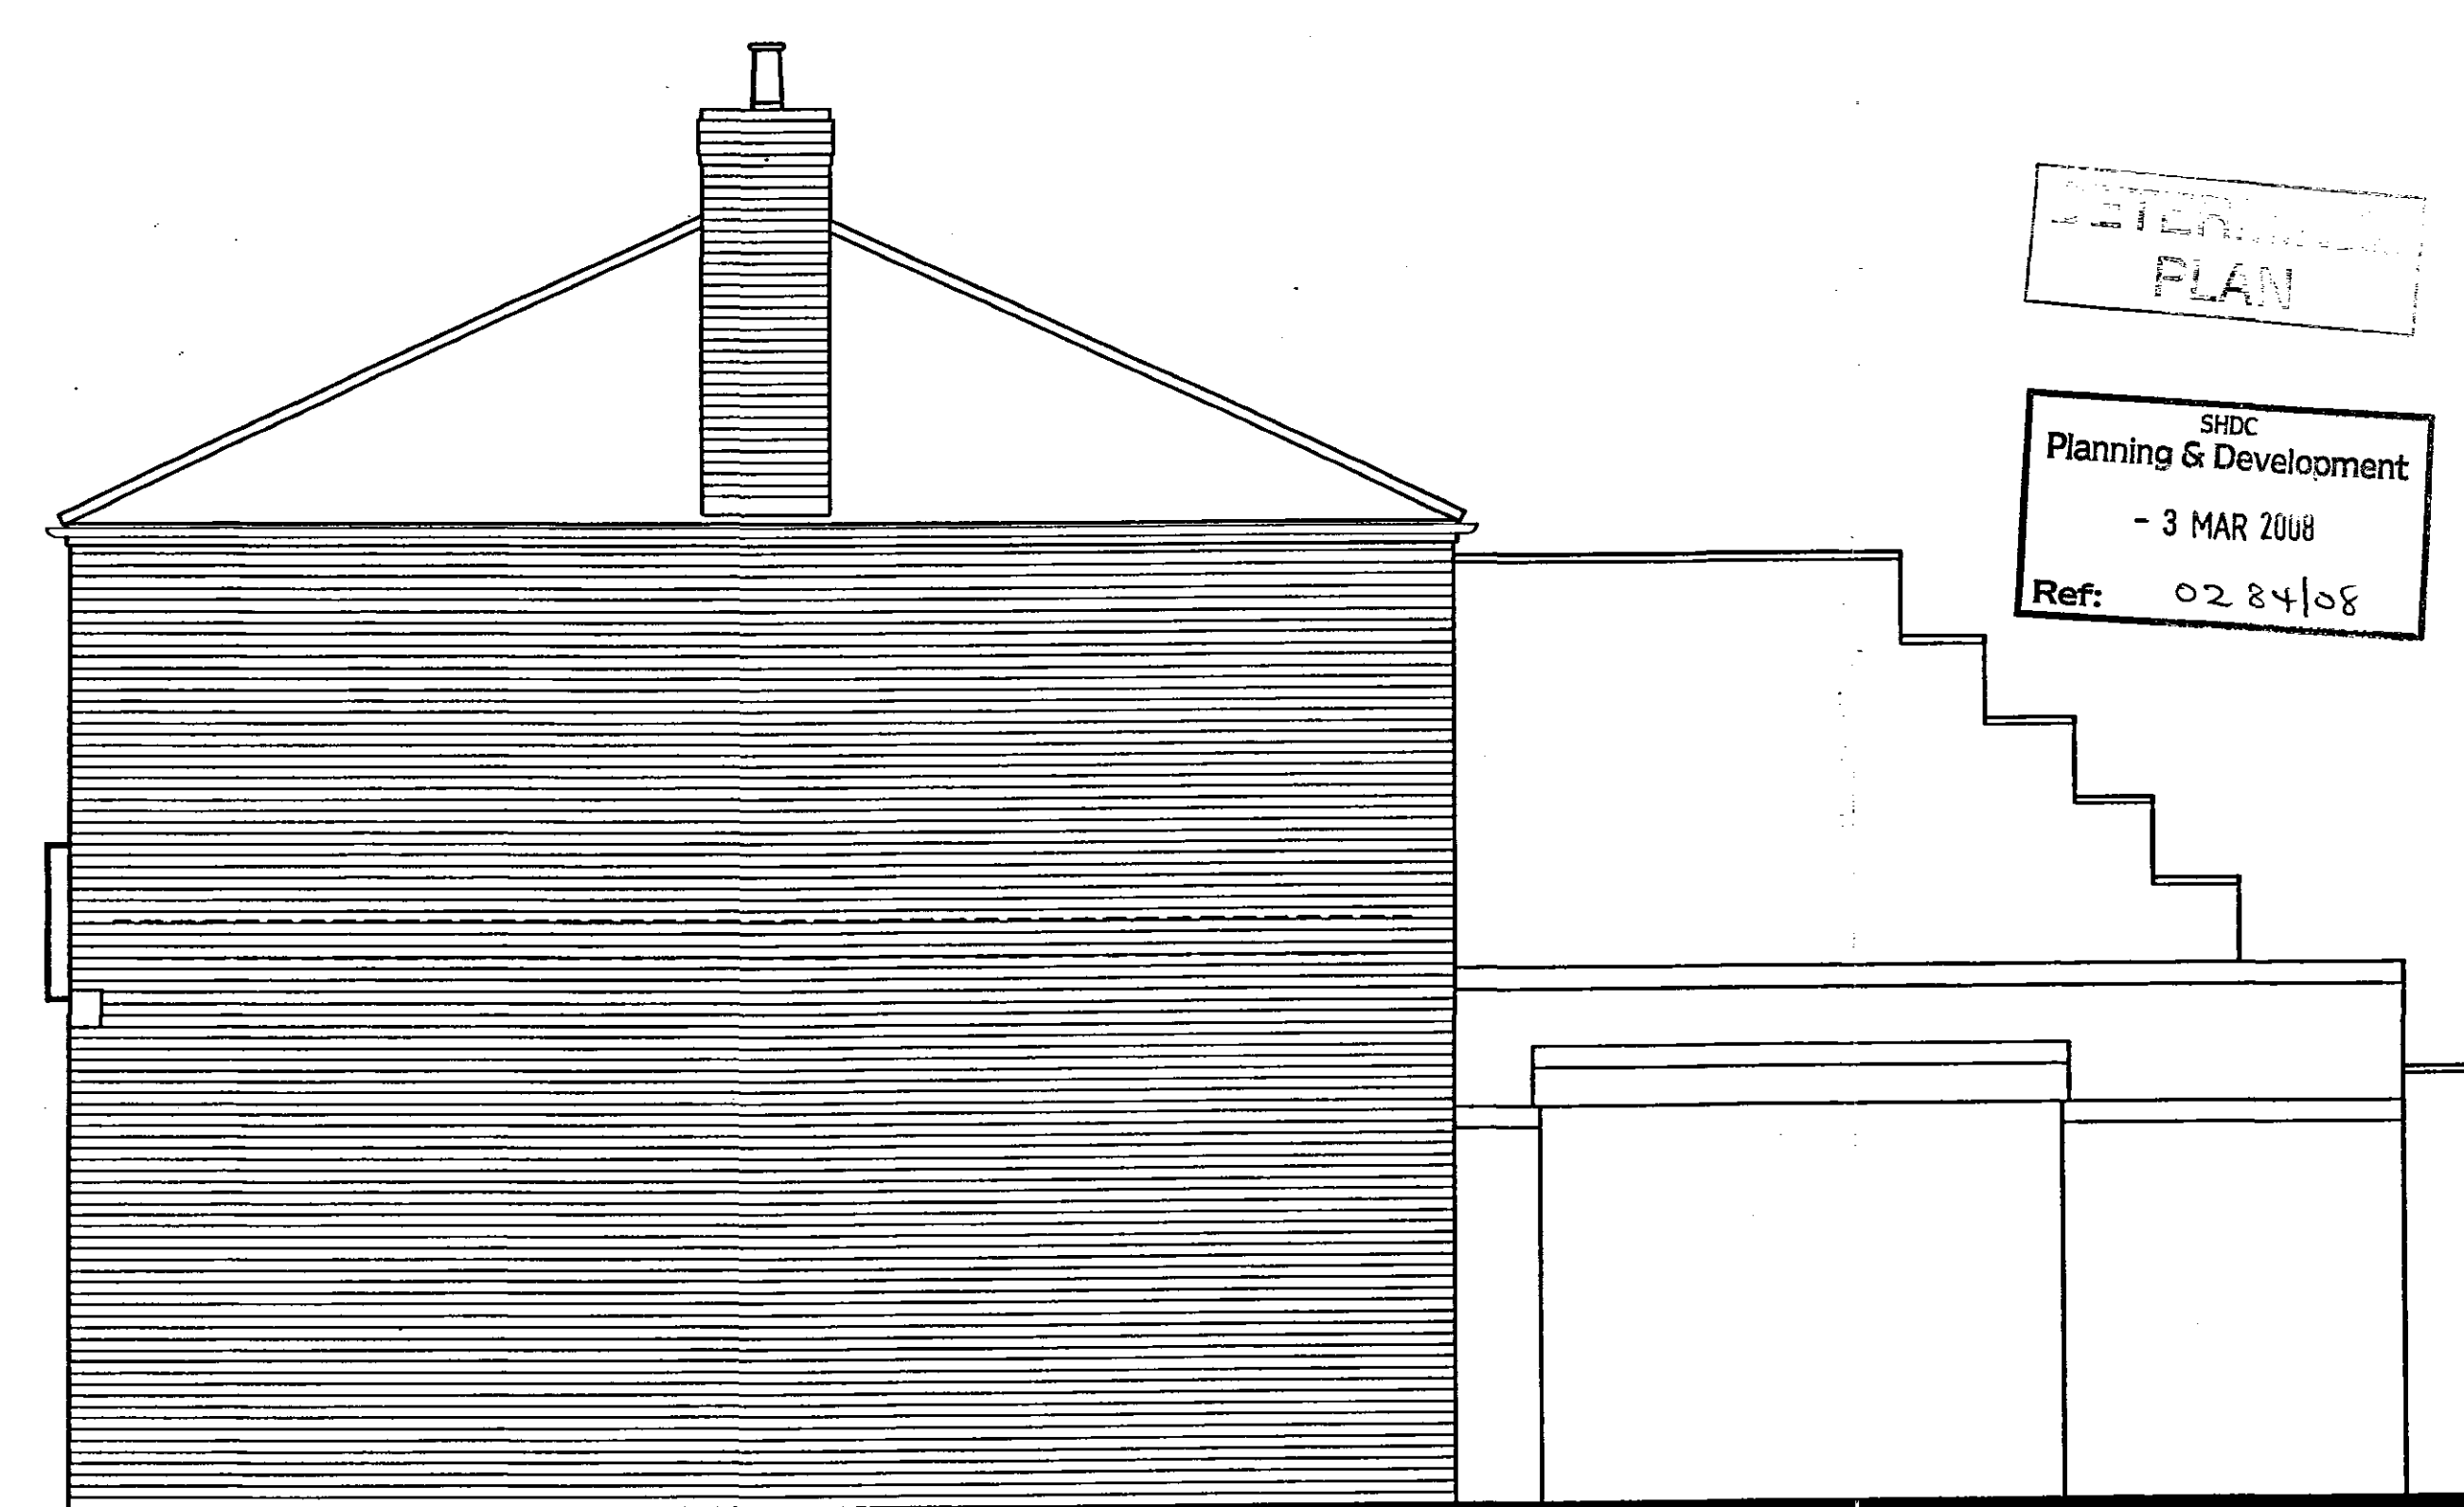

Side Elevation (facing Joe's) as existing
 Scale 1:50

INTERIM
 PLAN
 SHDC
 Planning & Development
 - 3 MAR 2008
 Ref: 02 84/08

Ref:	Date:	Description:	By:
Revisions			
Oglesby & Limb Ltd Chartered Architects and Building Surveyors 67 London Road Newark, Notts NG24 1RZ Tel: 01636 707030 Fax: 01636 703740 e-mail: design@o-l-ltd.co.uk O&L			
Client:			
Ark Properties Ltd			
Project:			
Proposed Conversion of Former Fire Station Westlode Street / Double Street, Spalding			
Drawing Title:			
Front Block Elevations as existing			
PLANNING APPLICATION ISSUE			
Date:	Feb. 2008	Scale:	As shown
Drawn by:	A.Oglesby	Checked by:	DAL
Drawing Number:		Rev:	
A0753 - 20			