


DO NOT SCALE THIS DRAWING. THE CONTRACTOR IS DEEMED TO HAVE CHECKED ALL DIMENSIONS ON SITE AND REPORT ANY DISCREPANCIES TO OGLESBY & LIMB LTD. THE CONTENTS OF THIS DRAWING ARE COVERED BY COPYRIGHT AND REMAIN THE PROPERTY OF OGLESBY & LIMB LTD. WRITTEN APPROVAL MUST BE OBTAINED FROM OGLESBY & LIMB LTD PRIOR TO DUPLICATION OR REPRODUCTION OF THIS DRAWING OR ITS CONTENTS. ANY DIMENSIONS NOT SHOWN ARE TO BE CHECKED AND AGREED WITH OGLESBY & LIMB LTD.


Entrance Doors - general notes:

Existing timber single glazed entrance doors and frames to be removed and new installed. Upper glazed panels and surrounding frame of new doors to be fixed, opening below. Lower section to be finished externally in vertical tongued and grooved boards as existing. Rear of boarding to be insulated. New doors to be double glazed and fitted with draft seals and base weather drip section. Thresholds to be flush, with wheelchair user accessible threshold strip. Doors finished in gloss paint, colour - black (as existing). Frames in gloss paint, colour - white (as existing). All hinges in steel. Glazing to be in accordance with Approved Document N of the Building Regulations.

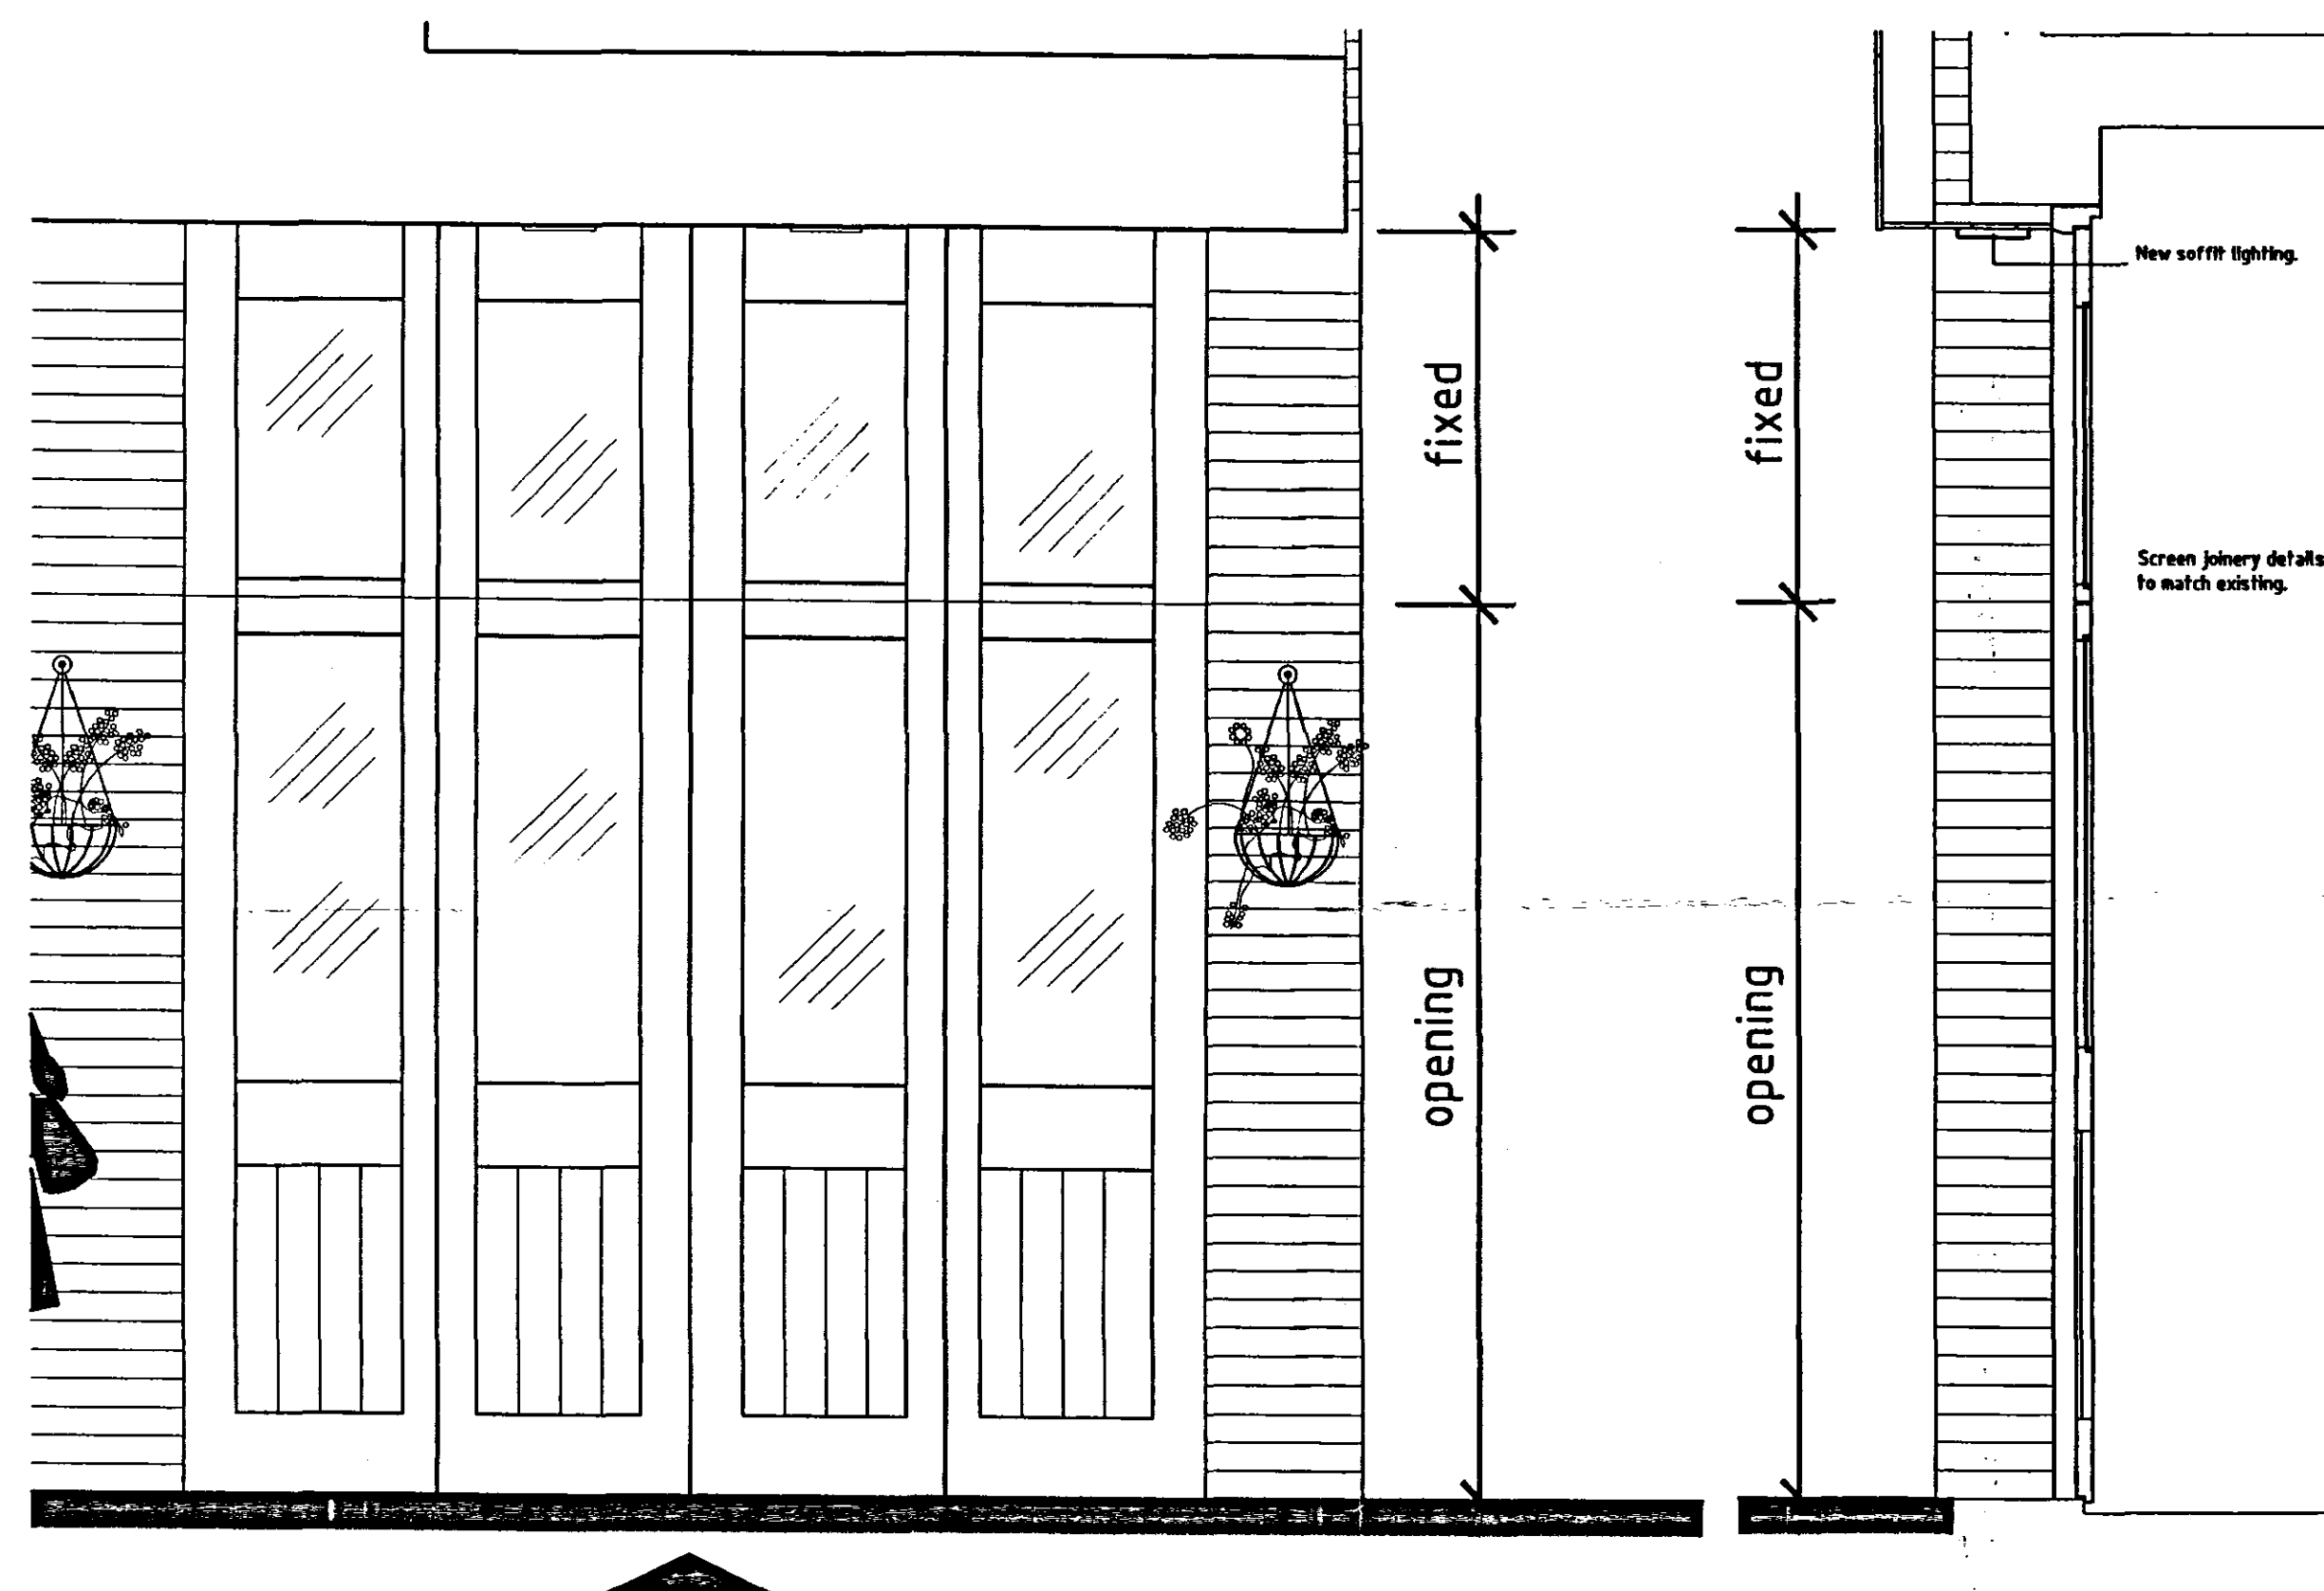


Elevation of entrance doors as proposed (typical)
Scale 1:20

Vertical Section through doors
as proposed
Scale 1:20

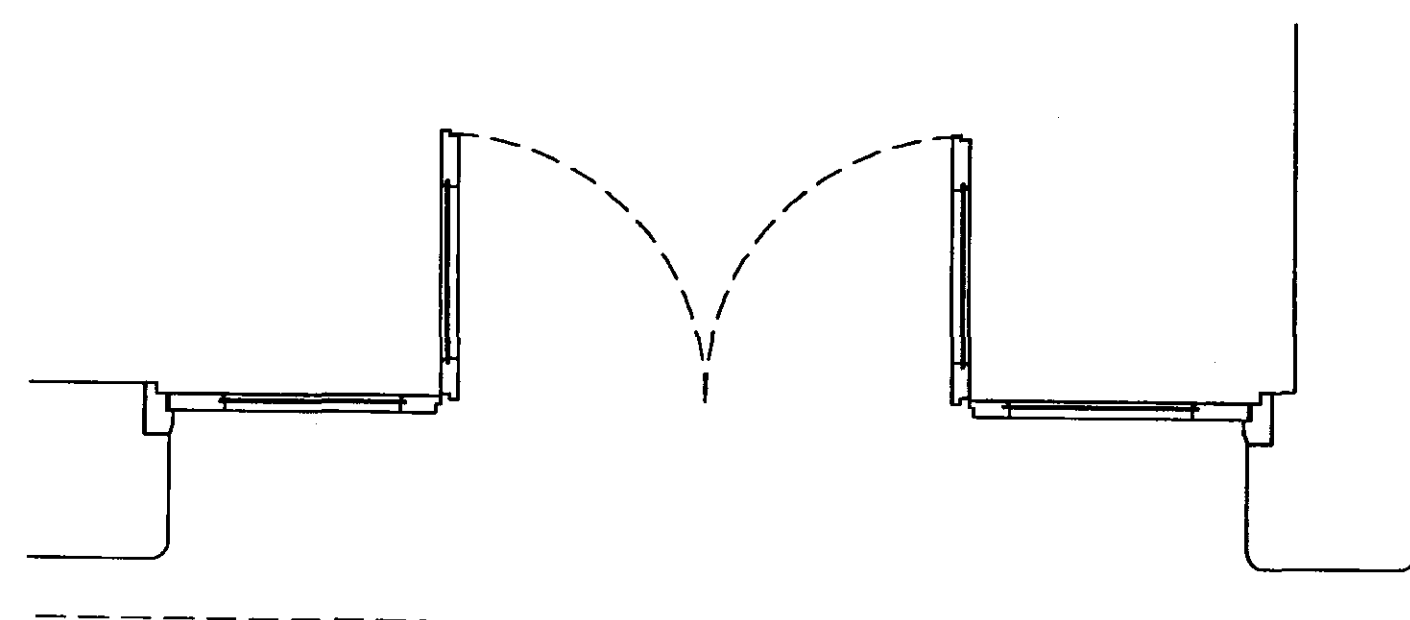


Side doors to be fixed on main entrance, but openable to others (ie left and centre bay).


Part plan of main entrance doors as proposed
Scale 1:50

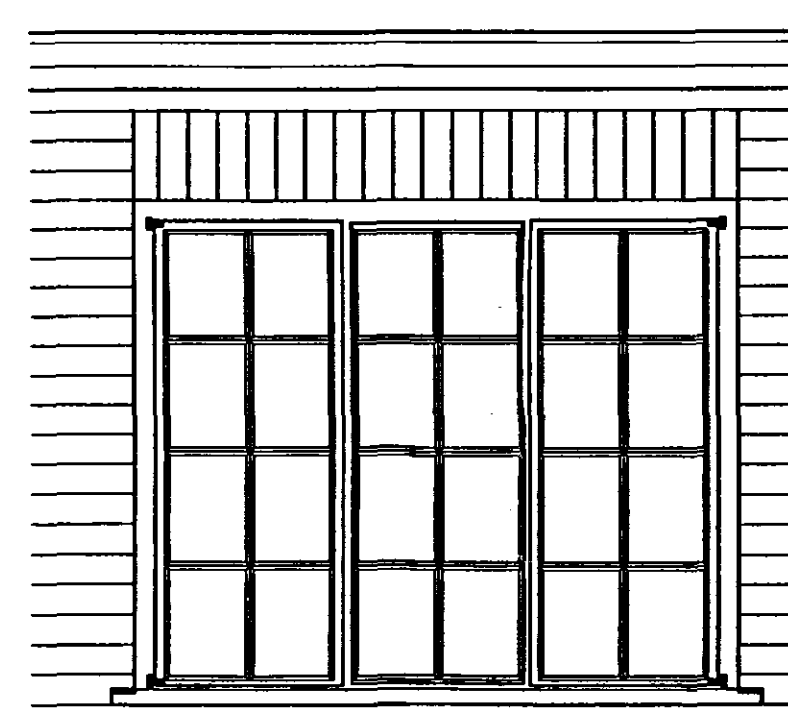

WF04 as proposed
Scale 1:20

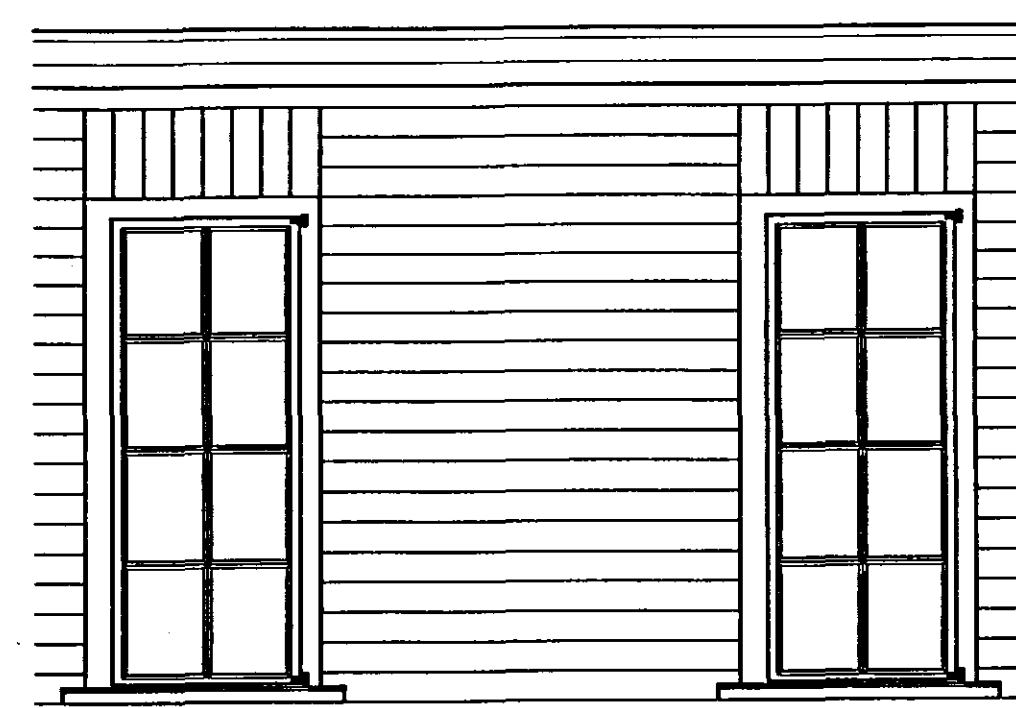

WF03 and WF02 as proposed
Scale 1:20

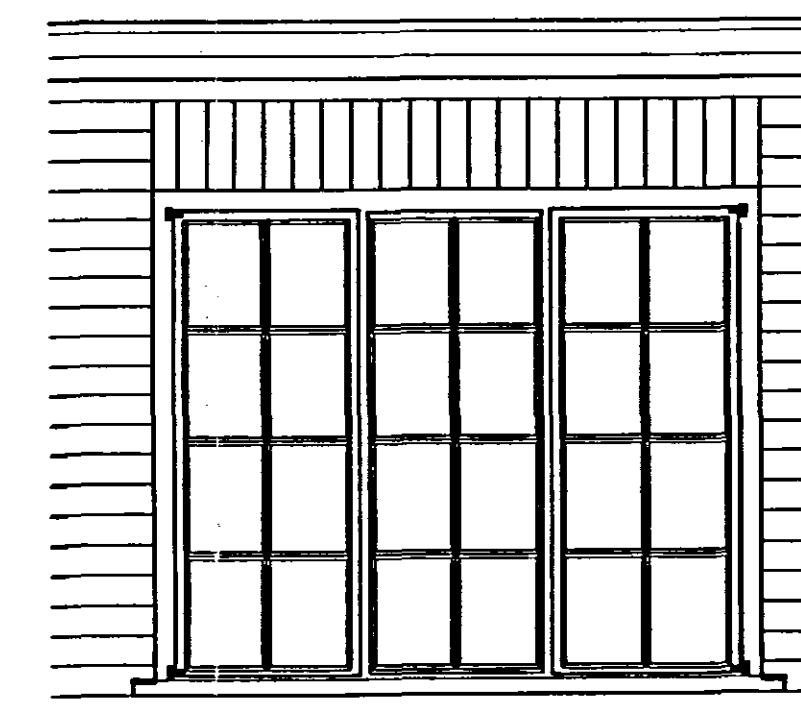

WF01 as proposed
Scale 1:20




WF06 and WF05 as proposed
Scale 1:20

Windows - general notes:

All existing Crittal windows, together with painted softwood sub-frames and cills to be carefully removed. New timber subframes and cills to be installed with white gloss paint finish (as existing). New double glazed Crittal steel windows to be installed in design, detail and finish to match existing (as close as possible).

DETERMINED
PLAN


SHDC
Planning & Development
- 3 MAR 2008
Ref: 0284/08

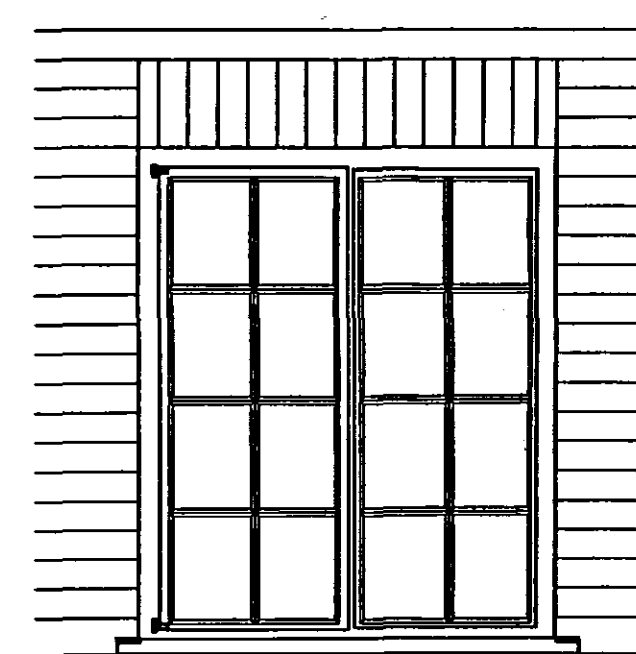


WF10 as proposed
Scale 1:20



WF09 as proposed
Scale 1:20

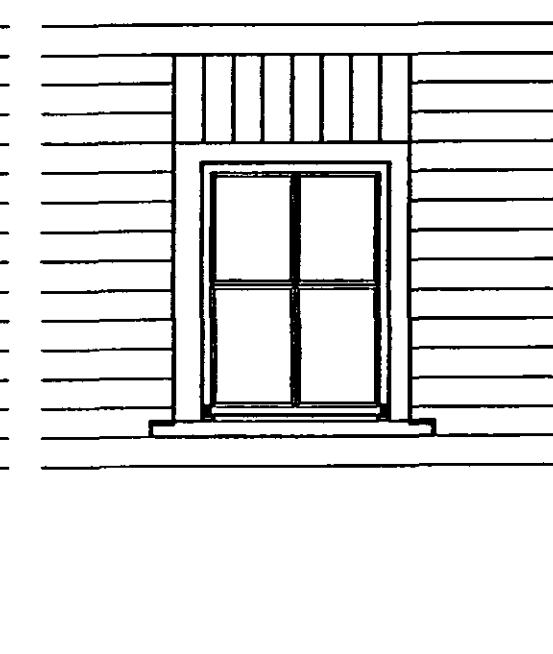

WF08 as proposed
Scale 1:20

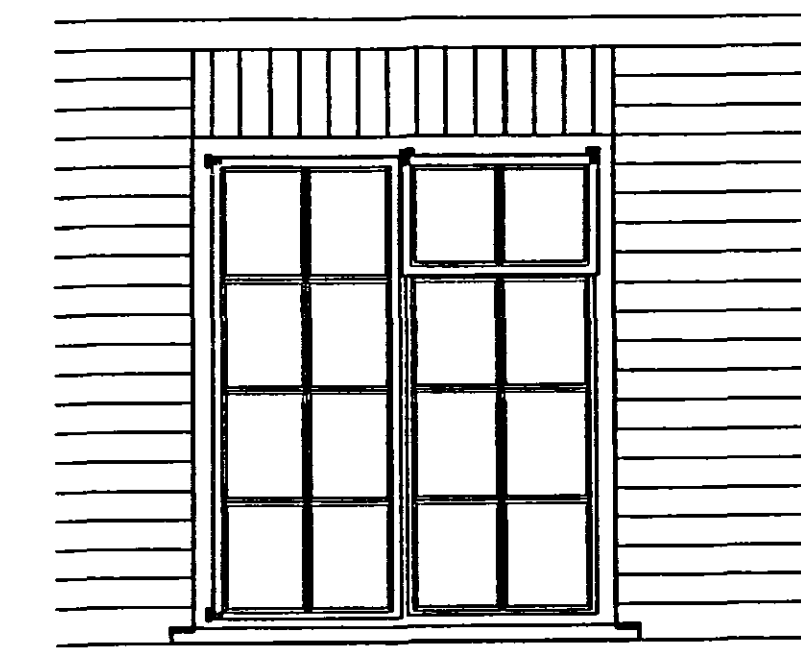

WF07 as proposed
Scale 1:20

Ref	Date	Description	By

Oglesby & Limb Ltd
Chartered Architects
and Building Surveyors
67 London Road
Newark, Nottingham
NG24 1RZ
Tel: 01636 702030
Fax: 01636 701740
e-mail: design@o-l-ltd.co.uk



Client:
Ark Properties Ltd

Project:
Proposed Conversion of Former Fire
Station
Westlode Street / Double Street,
Spalding

Drawing Title:
Front Block
Door and window details
as proposed
PLANNING APPLICATION ISSUE

Date:	Feb. 2008	Scale:	As shown
Drawn by:	A.Oglesby	Checked by:	DAL

Drawing Number:	Rev:
A0753 - 23	