
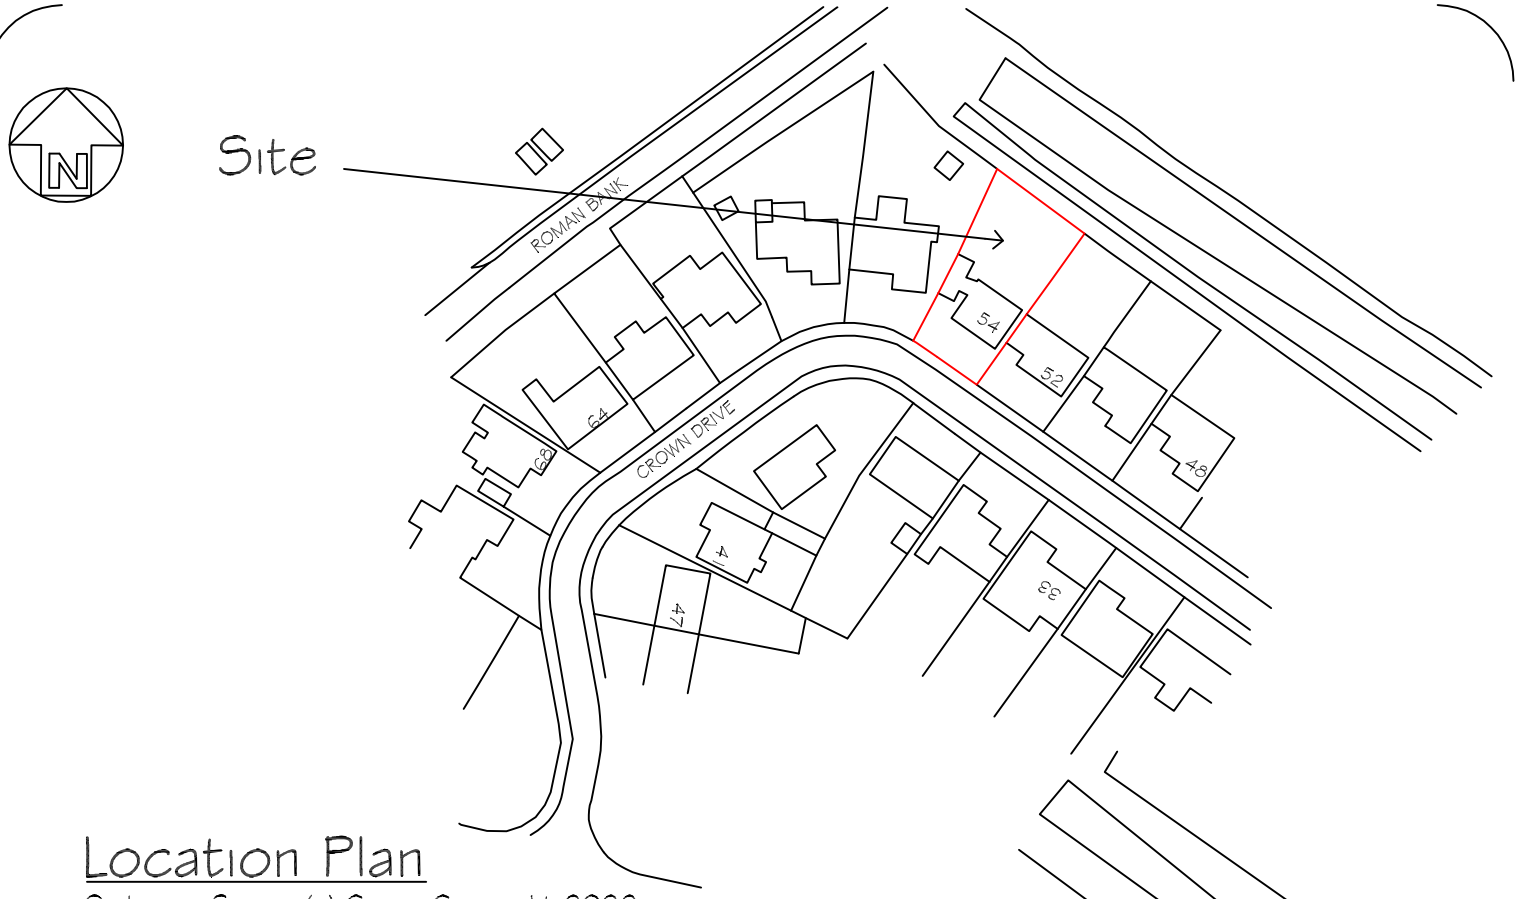


Location Plan

Ordnance Survey (c) Crown Copyright 2022
All rights reserved. Licence number 100022432

0 10 20 30 40 50m

Scale Bar 1/1250

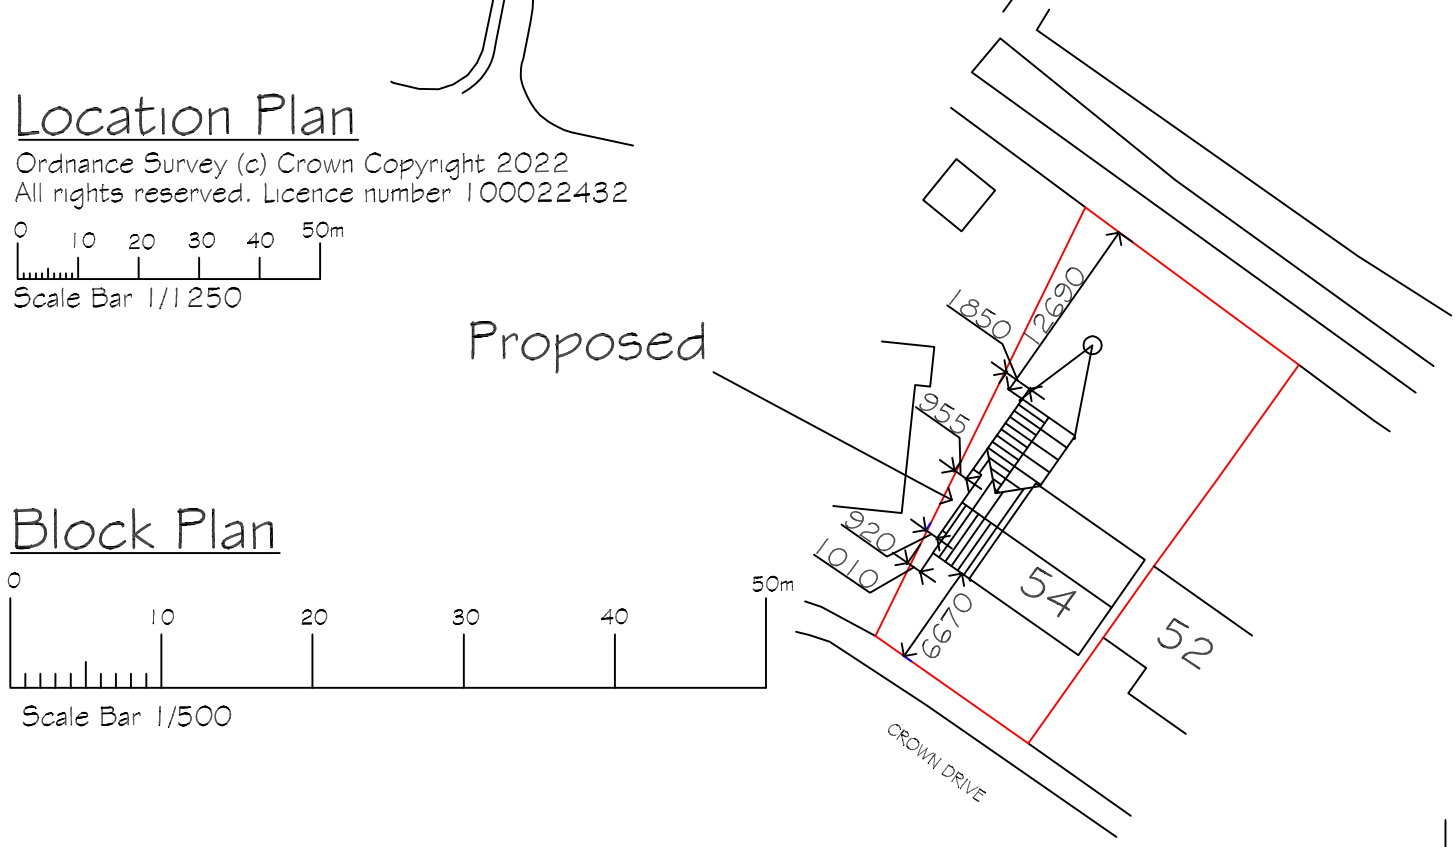

Block Plan

0 10 20 30 40 50m

Scale Bar 1/500

REVISIONS	BY	DATE

DRAWN	MJW	DATE	14/3/22
SCALE	As Shown	CHECKED	

CLIENT
Mrs. B. Hughes
54 Crown Drive
Spalding
Lincs
PE11 2HU

PROJECT
Proposed ground floor side and rear extension inc. internal alterations to existing dwelling

DETAILS
Location & Block Plan

Malcolm Watson
architectural - detailing services
Residential - Commercial - Industrial - Agricultural
Planning & Building Regulations Submissions

13 Wimberley Way, Pinchbeck, Spalding, Lincs. PE11 3RY.
Tel / Fax : 01775 767650
email : mjw.13@btinternet.com

partner LABC

DRWG No. 630/LP/BP/2022

A4