



SIDE (NORTH-EAST) ELEVATION

SCALE 1:50

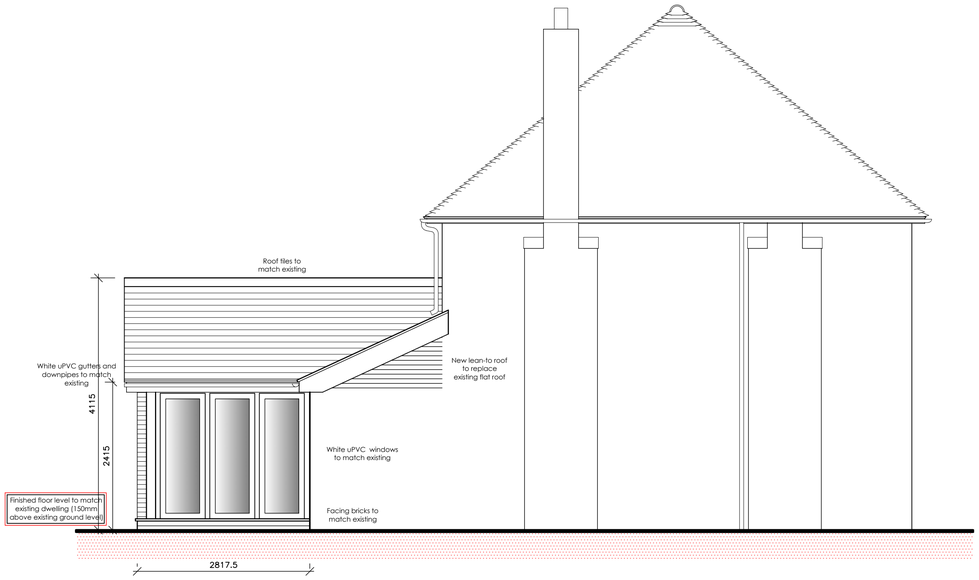

BLOCK PLAN

SCALE 1:500

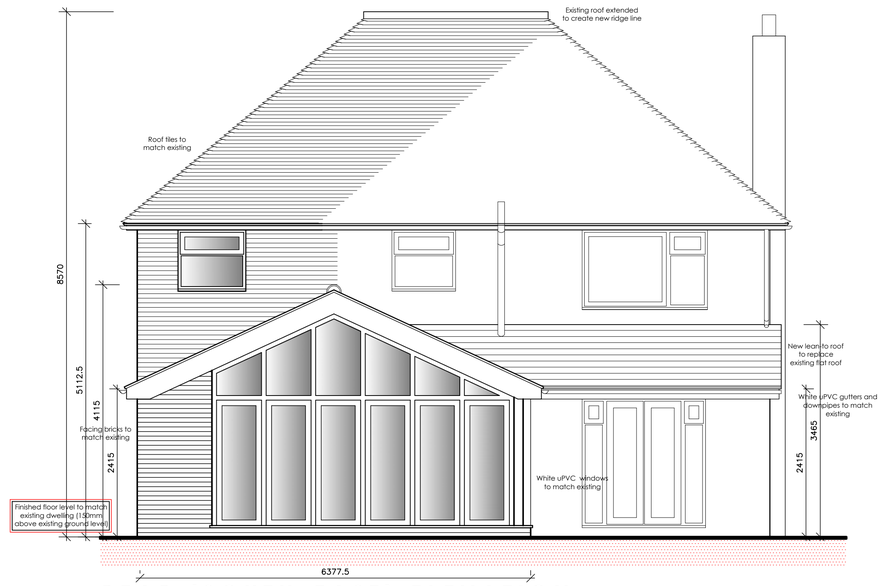

REAR (SOUTH-EAST) ELEVATION

SCALE 1:50

© All rights reserved. No part of this drawing may be reproduced in any material form or transmitted to any other person without prior written permission of Studio 21 Design Ltd.
Do not scale this drawing, use figured dimensions only.
Contractors are responsible for taking and checking site dimensions.
Any discrepancies must be reported immediately.

A1

Residential | Commercial | Industrial

STUDIO21 DESIGN

ARCHITECTURAL SERVICES

Little Bishops Cottage Staunt Road Frithville Boston Lincolnshire PE22 7ED

T 01205 750890 M 07970 108502
E enquiries@studio21design.co.uk
W www.studio21design.co.uk

APPLICANT NAME:
Mr K Everett

PROPOSAL:
10 Link Way
Spalding
Lincolnshire
PE11 2ED

DATE:
March 2019

SCALE:
As Shown

DRAWING TITLE:
Proposed Elevations
Proposed Block Plan

DRAWING NO:
12-408-05

REVISION:
-