



SIDE (NORTH-EAST) ELEVATION
SCALE 1:50

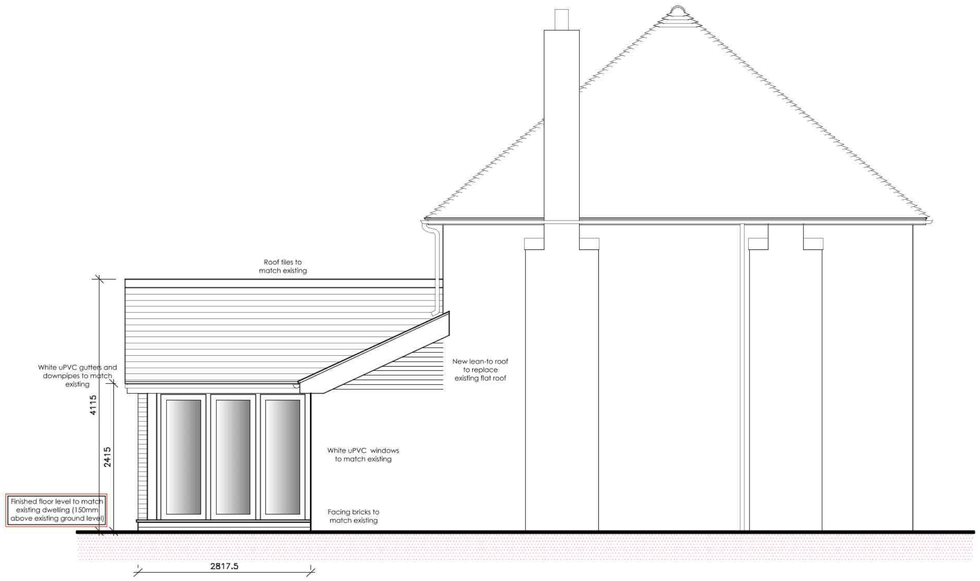

BLOCK PLAN
SCALE 1:500

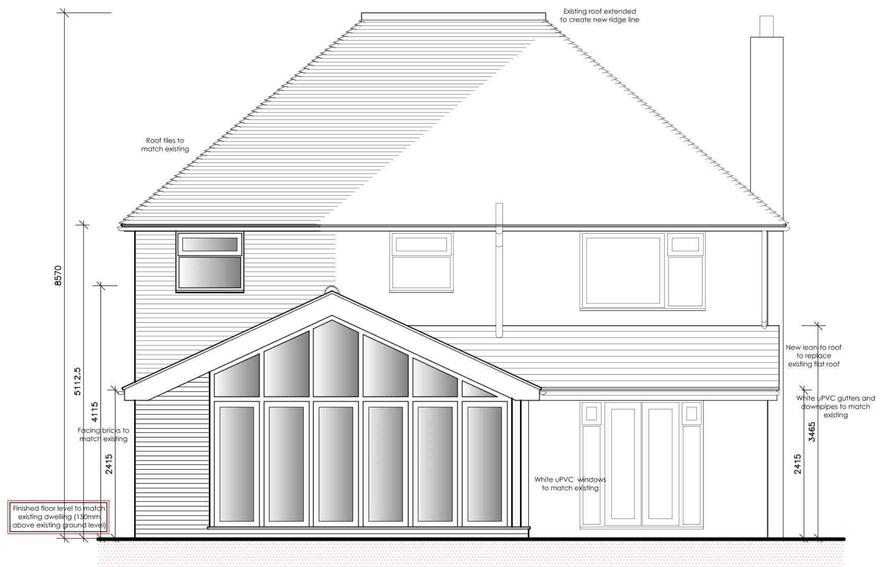

REAR (SOUTH-EAST) ELEVATION
SCALE 1:50

Rev A	Car parking amended	16-05-19

© All rights reserved. No part of this drawing may be reproduced in any material form or transmitted to any other person without prior written permission of Studio 21 Design Ltd.
Do not scale this drawing, use figured dimensions only.
Contractors are responsible for taking and checking site dimensions.
Any discrepancies must be reported immediately.

A1

Residential | Commercial | Industrial
STUDIO21 DESIGN
ARCHITECTURAL SERVICES
Little Bishops Cottage Staunt Road Frithville Boston Lincolnshire PE22 7ED
T 01205 750890 M 07970 108502
E enquiries@studio21design.co.uk
W www.studio21design.co.uk

APPLICANT NAME:
Mr K Everett

PROPOSAL:
10 Link Way
Spalding
Lincolnshire
PE11 2ED

DATE:
March 2019

SCALE:
As Shown

DRAWING TITLE:	DRAWING NO:	REVISION:
Proposed Elevations Proposed Block Plan	12-408-05	A