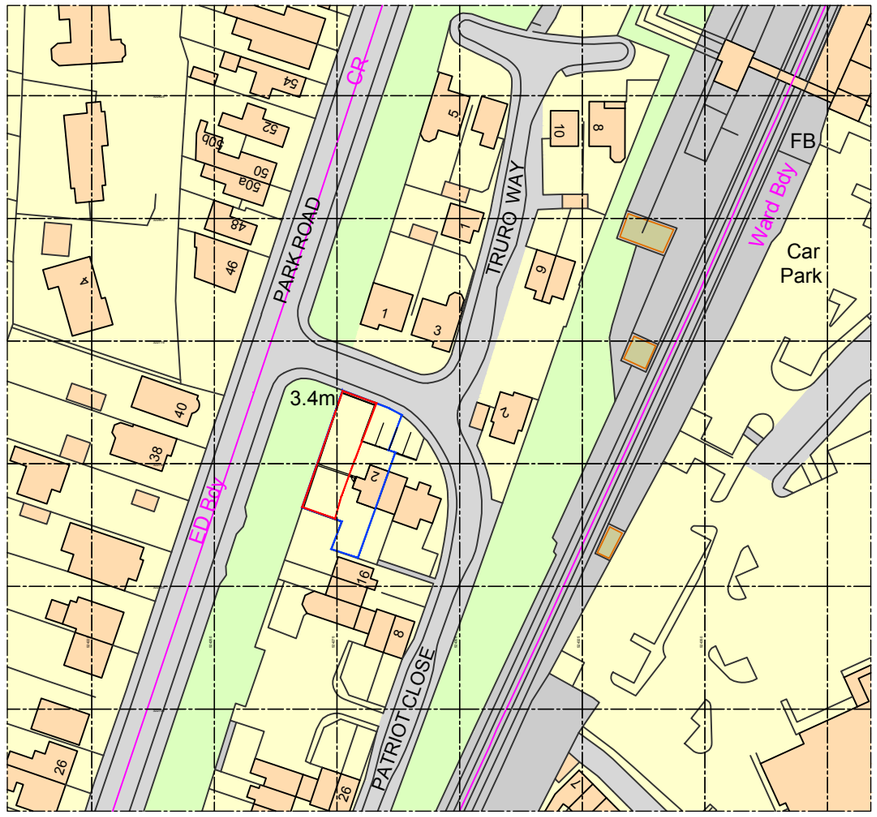


Ordnance Survey, (c) Crown Copyright 2018. All rights reserved. Licence number 100022432

Site Location Plan as existing

Scale 1:1250 @ A1


Site of works proposal outlined in red.

SCALE 1 : 1250

SCALE 1 : 1

0m 10m 20m 40m 60m 80m 100m 120m

0m 8mm 16mm 40mm 56mm 80mm 100mm

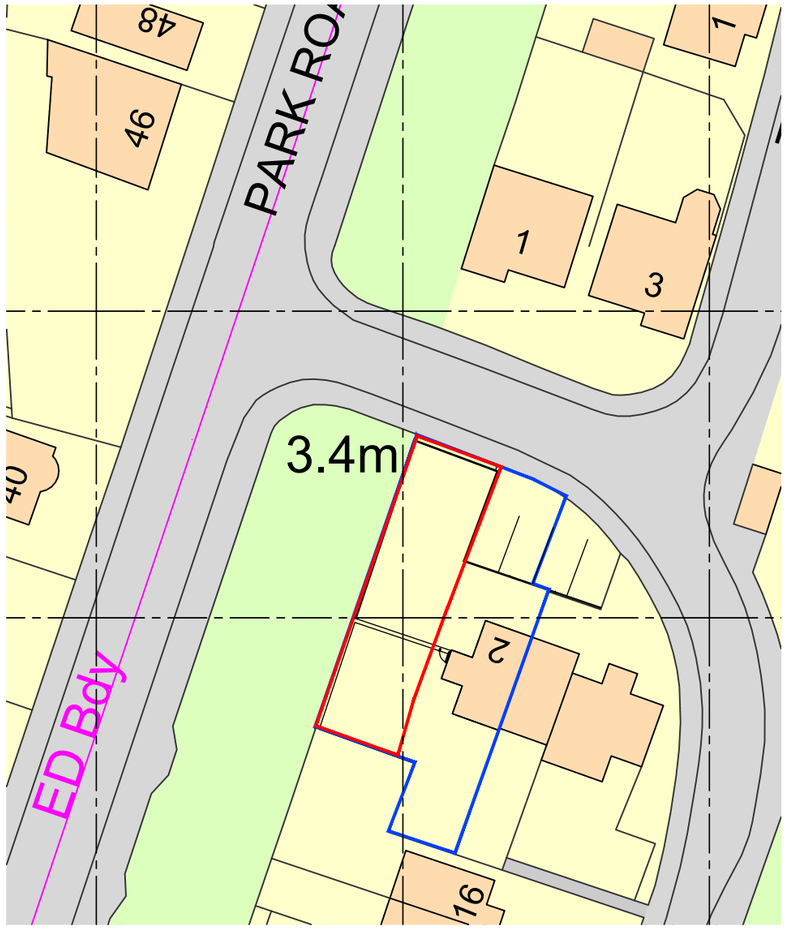

Site Block Plan as existing

Scale 1:500 @ A1

Site of works proposal outlined in red.

SCALE 1 : 500

SCALE 1 : 1

0m 5m 10m 20m 30m 40m 50m

0m 10mm 20mm 40mm 60mm 80mm 100mm

DO NOT SCALE THIS DRAWING. THE CONTRACTOR IS DEEMED TO HAVE CHECKED ALL DIMENSIONS ON SITE AND REPORT ANY DISCREPANCIES TO OGLESBY & LIMB LTD.
THE CONTENTS OF THIS DRAWING ARE COVERED BY COPYRIGHT AND REMAIN THE PROPERTY OF OGLESBY & LIMB LTD. WRITTEN APPROVAL MUST BE OBTAINED FROM OGLESBY & LIMB LTD PRIOR TO DUPLICATION OR REPRODUCTION OF THIS DRAWING OR ITS CONTENTS.
ANY DIMENSIONS NOT SHOWN ARE TO BE CHECKED AND AGREED WITH OGLESBY & LIMB LTD.

Ref.	Date	Description	Initial
-	-	-	RDL

Oglesby & Limb Ltd
Chartered Architect
Suites 4 & 5, Market Chambers
12 Market Place, Spalding, Lincs
PE11 1SL
Tel: 01775 761196
e-mail: design@o-l-ltd.co.uk

Client:
Mr & Mrs Enderby

Project:
Proposed residential development land adjacent 2 Patriot Close Spalding PE11 1YA

Drawing Title:
Site location & Block plan as existing

GENERAL ISSUE.

Date:	Scale:
FEB 2018	as shown @ A3
Drawn by: RDL	Checked by: AJO

Drawing Number:	Rev:
A1306 - 01	-