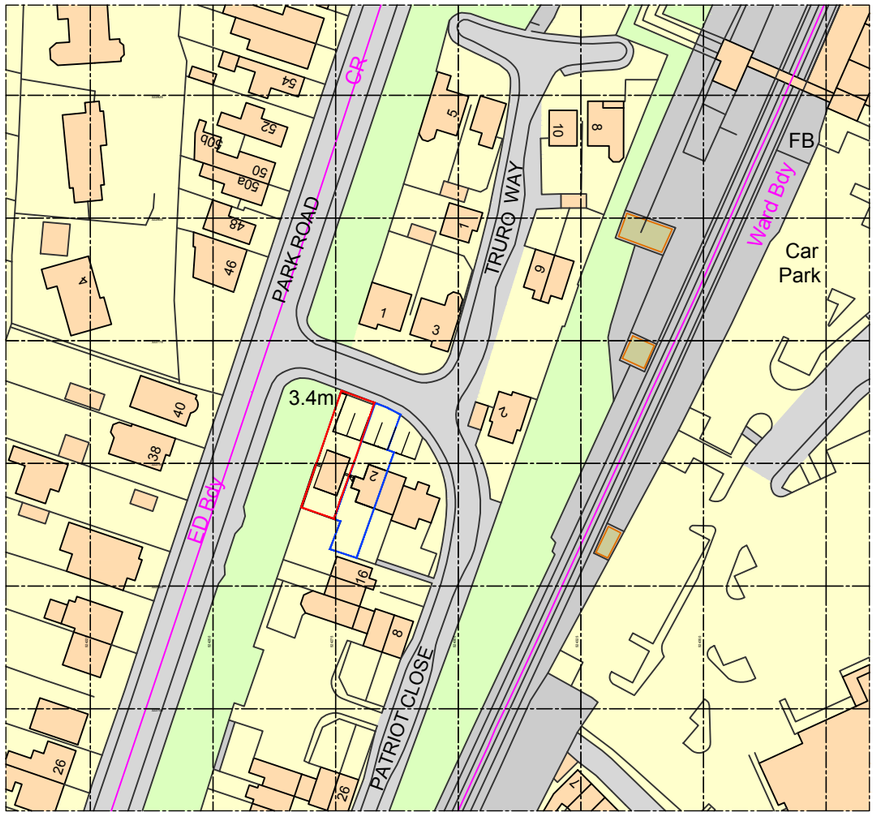


Ordnance Survey, (c) Crown Copyright 2018. All rights reserved. Licence number 100022432


Site Location Plan as proposed

Scale 1:1250 @ A1

Site of works proposal outlined in red.

SCALE 1 : 1250 — 0m 10m 20m 40m 60m 80m 100m 120m

SCALE 1 : 1 — 0m 8mm 16mm 40mm 56mm 80mm 100mm

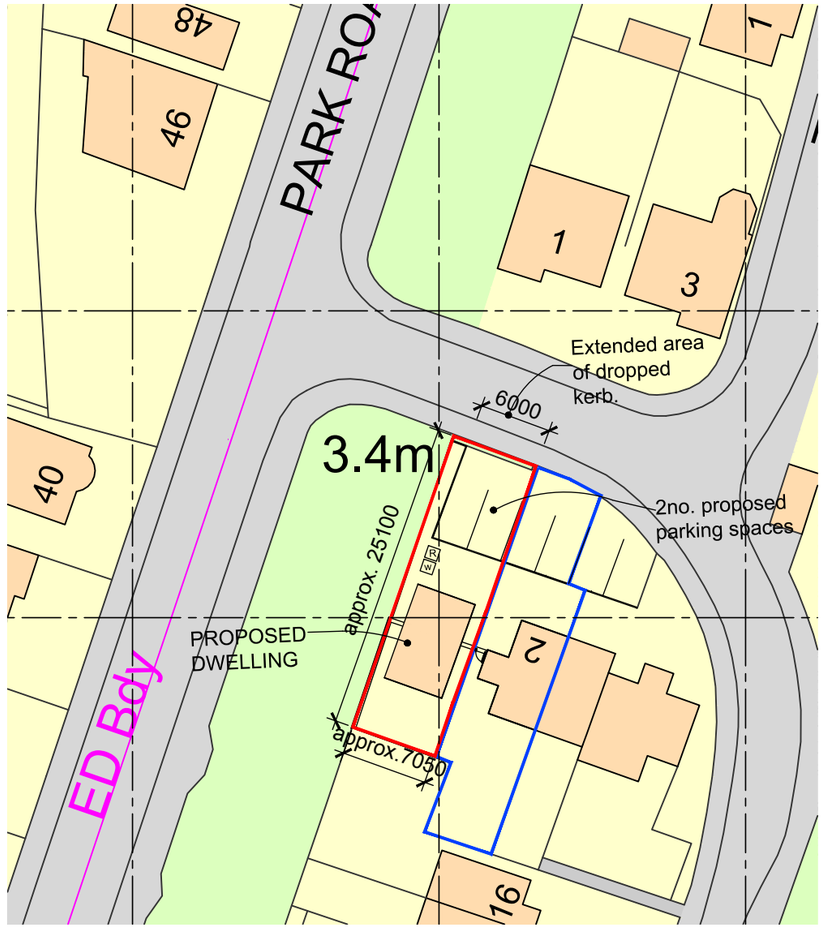

Site Block Plan as proposed

Scale 1:500 @ A1

Site of works proposal outlined in red.

SCALE 1 : 500 — 0m 5m 10m 20m 30m 40m 50m

SCALE 1 : 1 — 0m 10mm 20mm 40mm 60mm 80mm 100mm

DO NOT SCALE THIS DRAWING. THE CONTRACTOR IS DEEMED TO HAVE CHECKED ALL DIMENSIONS ON SITE AND REPORT ANY DISCREPANCIES TO OGLESBY & LIMB LTD.
THE CONTENTS OF THIS DRAWING ARE COVERED BY COPYRIGHT AND REMAIN THE PROPERTY OF OGLESBY & LIMB LTD. WRITTEN APPROVAL MUST BE OBTAINED FROM OGLESBY & LIMB LTD PRIOR TO DUPLICATION OR REPRODUCTION OF THIS DRAWING OR ITS CONTENTS.
ANY DIMENSIONS NOT SHOWN ARE TO BE CHECKED AND AGREED WITH OGLESBY & LIMB LTD.

R = Recycling Store
W = Waste Store

Ref.	Date	Description	Initial
-	-	-	RDL

Oglesby & Limb Ltd
Chartered Architect
Suites 4 & 5, Market Chambers
12 Market Place, Spalding, Lincs
PE11 1SL
Tel: 01775 761196
e-mail: design@o-l-ltd.co.uk

Client:
Mr & Mrs Enderby

Project:
Proposed residential development land adjacent 2 Patriot Close Spalding PE11 1YA

Drawing Title:
Site location & Block plan as proposed

GENERAL ISSUE.

Date:	Scale:
FEB 2018	as shown @ A3
Drawn by: RDL	Checked by: AJO

Drawing Number: **A1306 - 10**
Rev: **-**