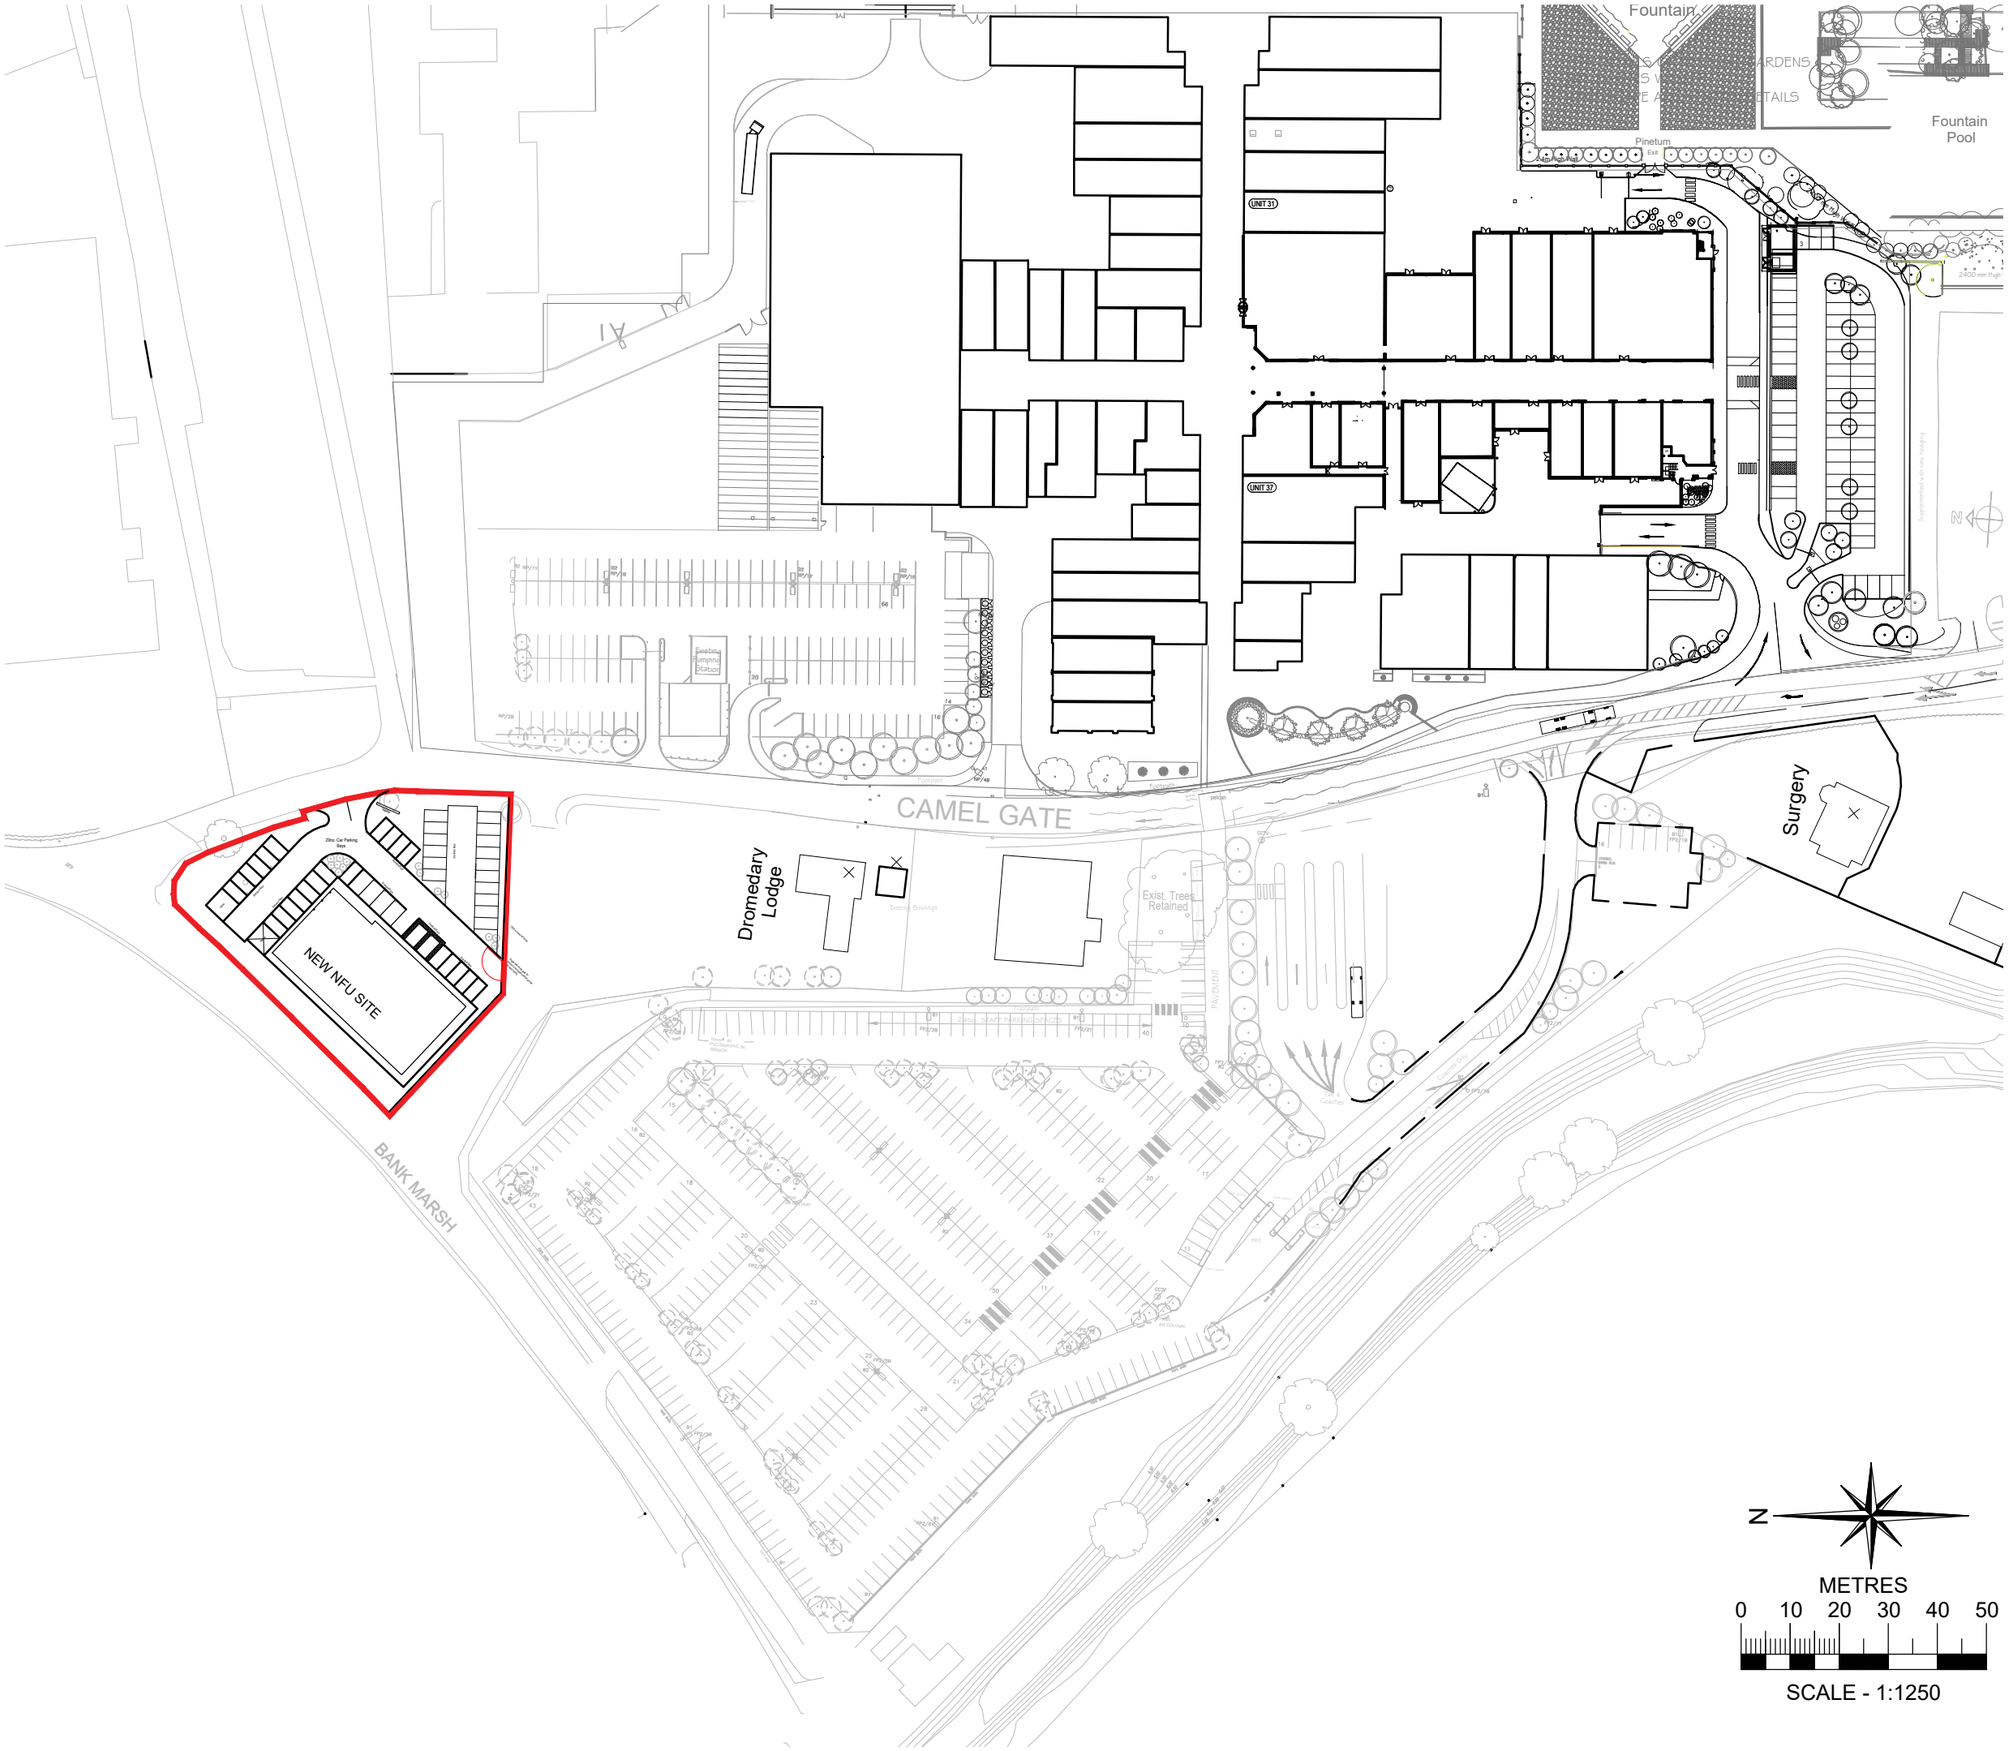


Revision: A Date: 28.02.15 Drawn: NjH Checked: AG

Car parking spaces marginally adjusted to align with Landscape architects proposal.

PLANNING ISSUE

Proposed Site Layout

Springfields Outlet Shopping Centre

Location:
Camel Gate
Spalding

Client:
UBS Triton Property Fund

Job No:	Drawing No:	Revision:	Scale:
3841-027	PL02	A	1:1250@A3

Date: 25-10-2017 Drawn: SB Checked: AG

CAD Ref: P\3841-27/ Cad

WATSON BATTY ARCHITECTS

Shires House, Shires Road
Guiseley, Leeds LS20 8EU
Leeds | Loughborough

T: 01943 876 665
E: enquiries@watsonbatty.com
W: www.watsonbatty.com

Note: Do not Scale from this drawing. All dimensions to be checked on site