
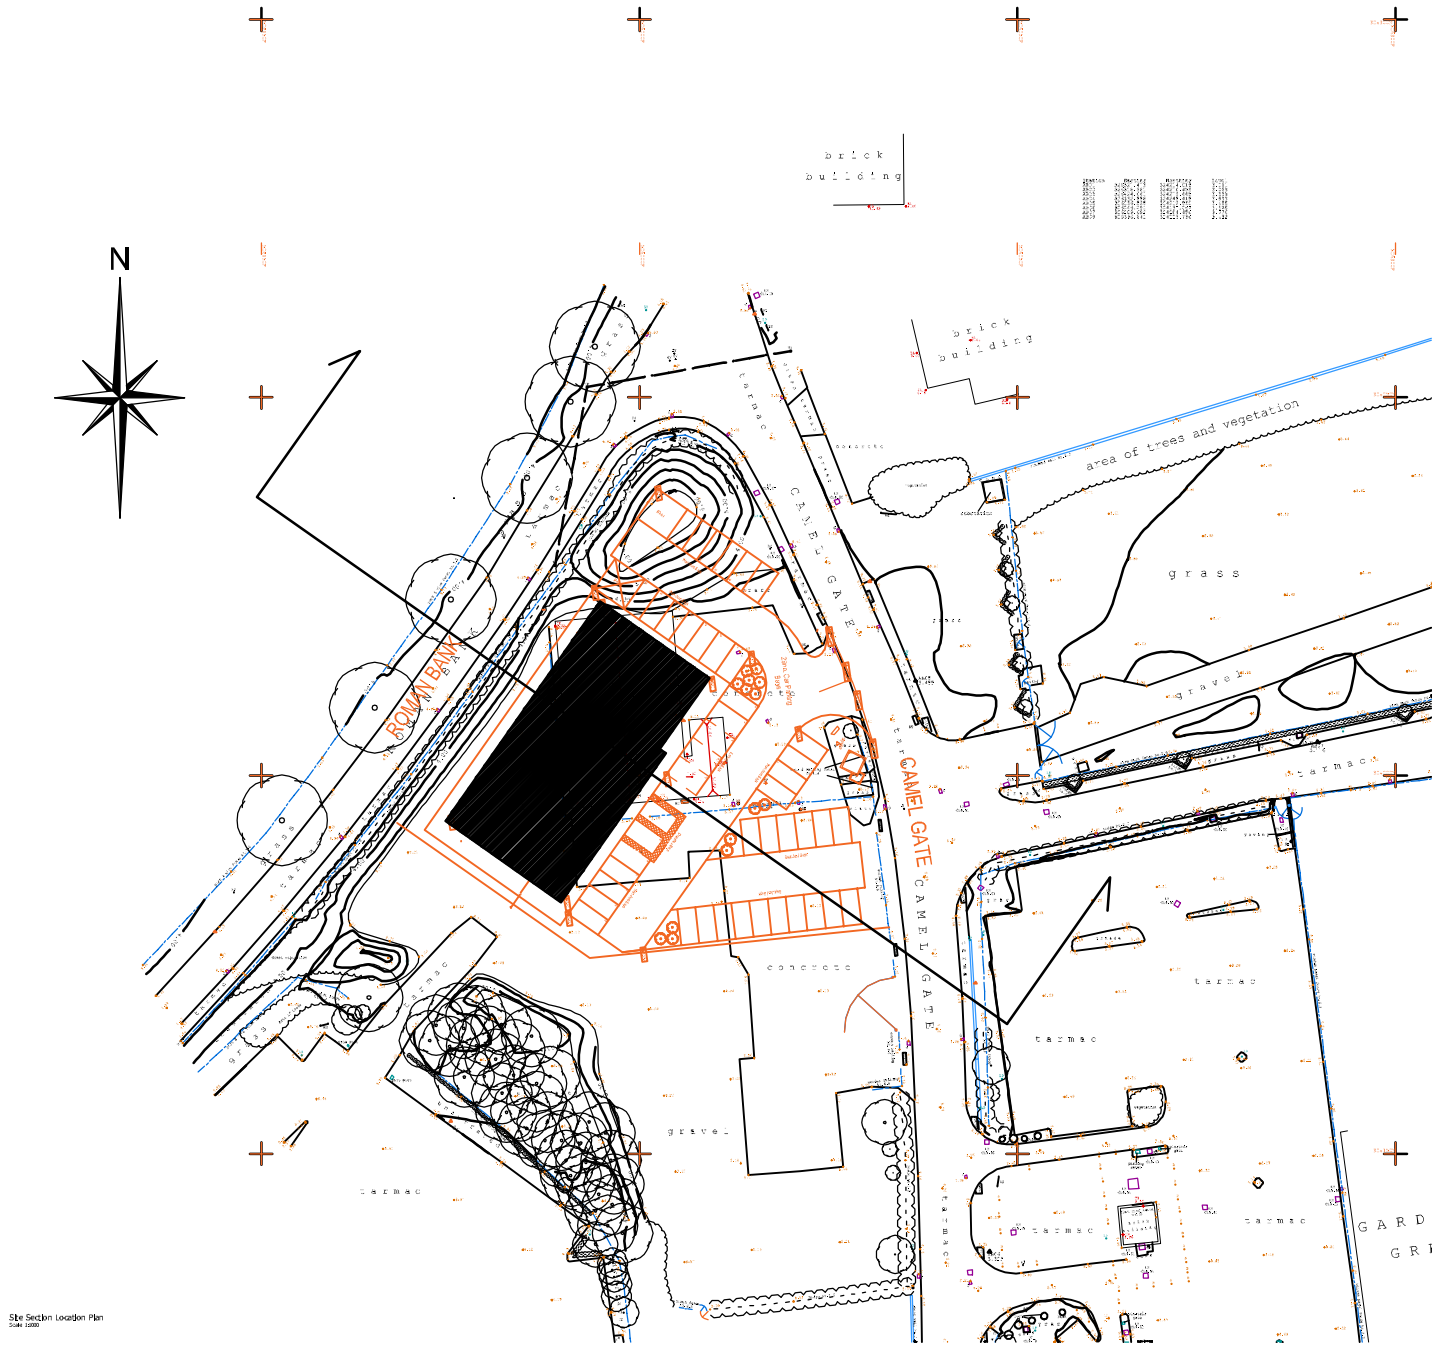


Site Section Location Plan
Scale 1:2000

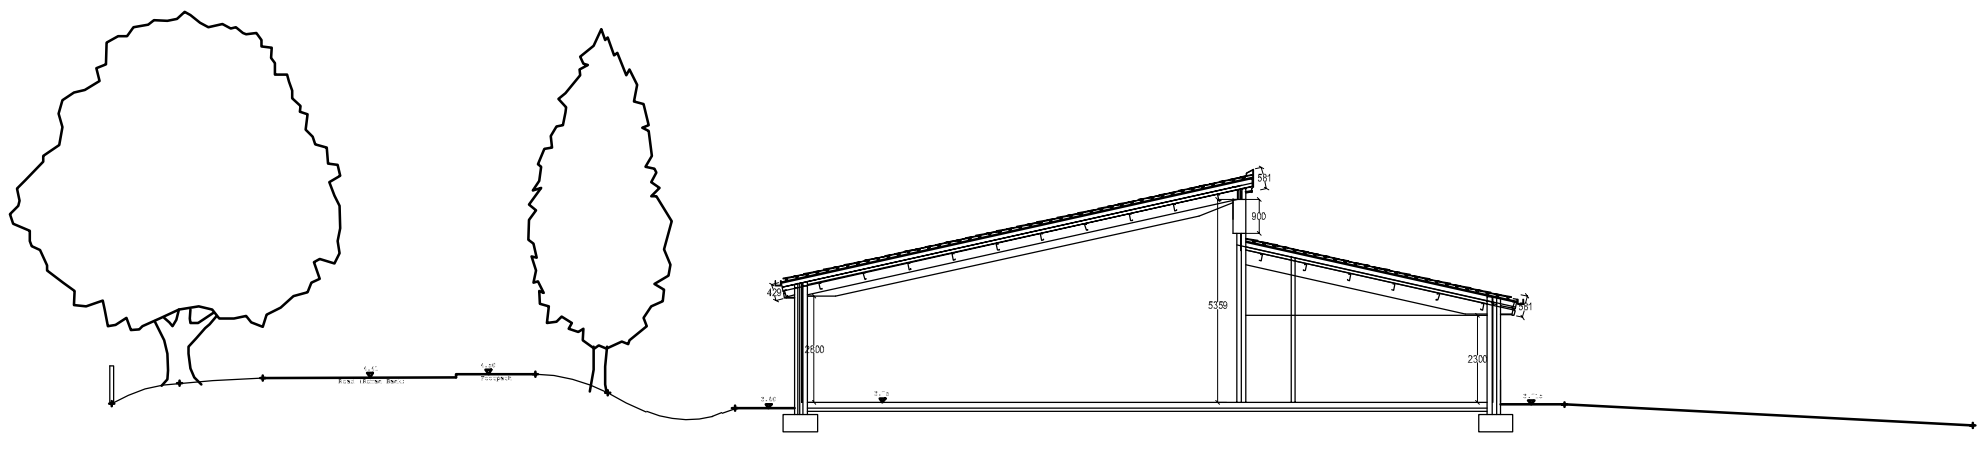

Site Section
Scale 1:200

PLANNING ISSUE

Proposed Site Section

Springfields Outlet Shopping Centre

Location:
Camel Gate
Spalding

Client:
UBS Triton Property Fund

Job No:	Drawing No:	Revision:	Scale:
3841-027	PL08	-	Varies @A3

Date: 18-02-2019 Drawn: NjH Checked: AG

CAD Ref: P:\3841-027\Cad

WATSON BATTY ARCHITECTS

Shires House, Shires Road
Guiseley, Leeds LS20 8EU
Leeds | Loughborough

T: 01943 876 665
E: enquiries@watsonbatty.com
W: www.watsonbatty.com

Note: Do not Scale from this drawing. All dimensions to be checked on site