

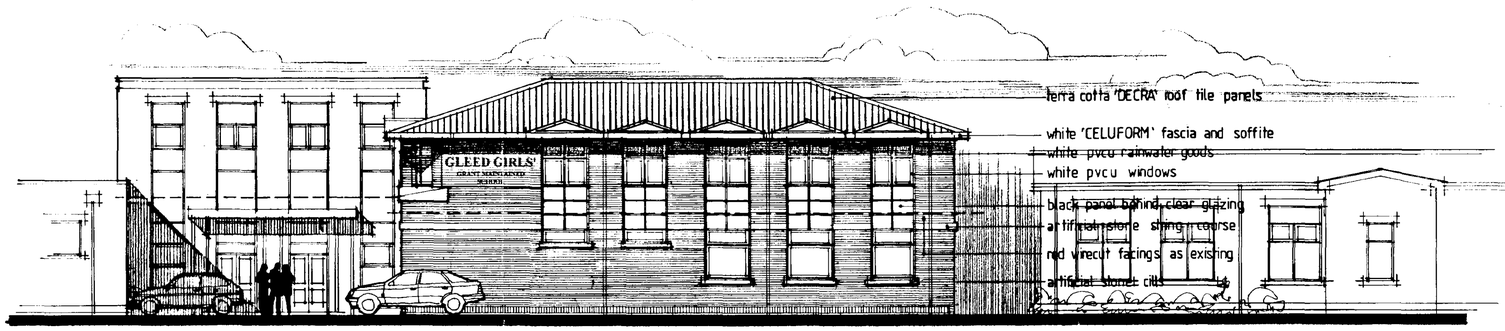



NORTH ELEVATION

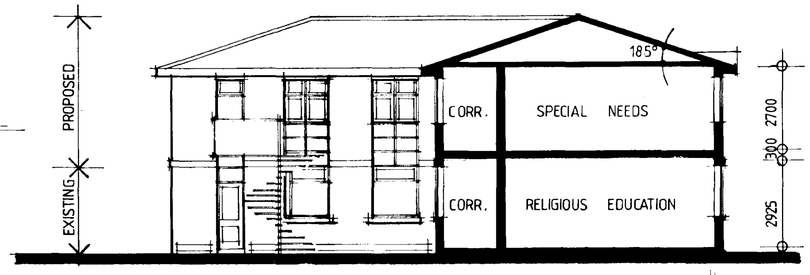


SOUTH ELEVATION AND CROSS SECTION

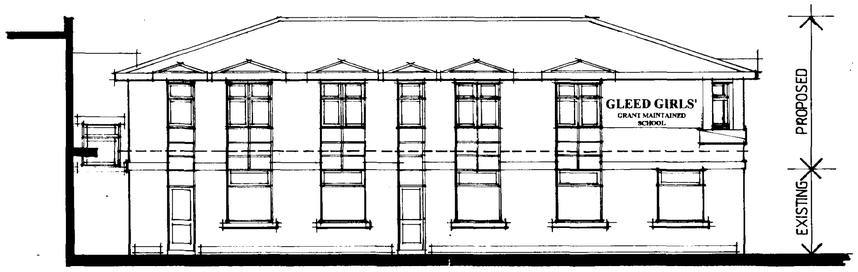


EAST ELEVATION

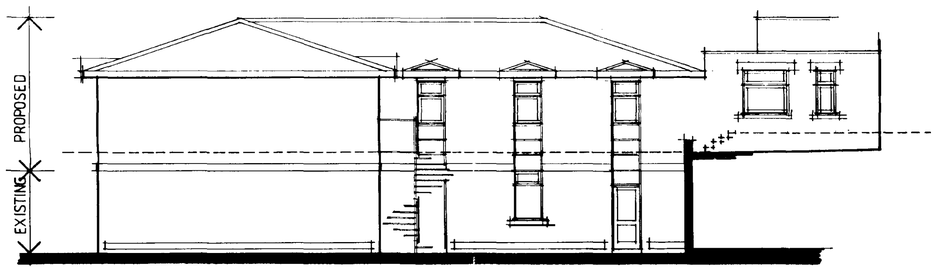


WEST ELEVATION

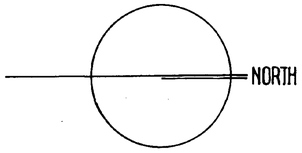


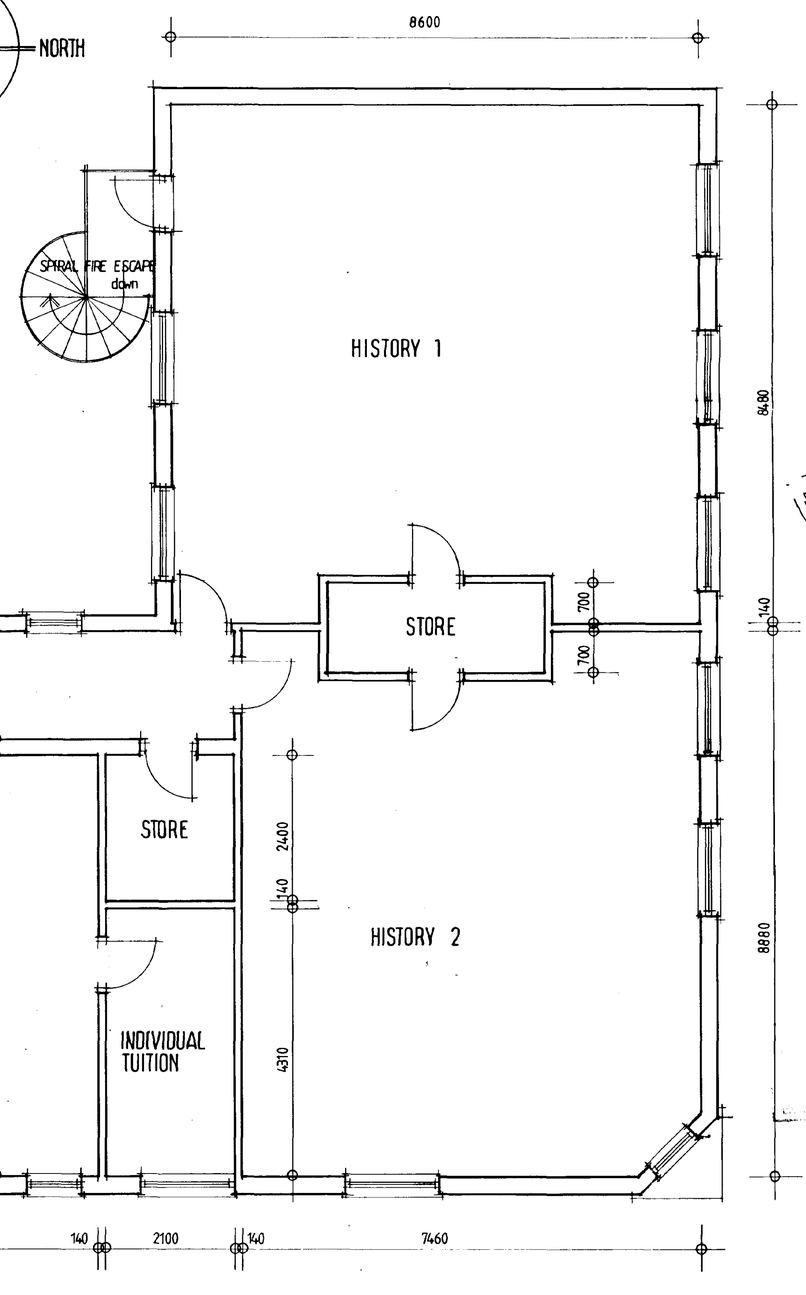

FIRST FLOOR PLAN

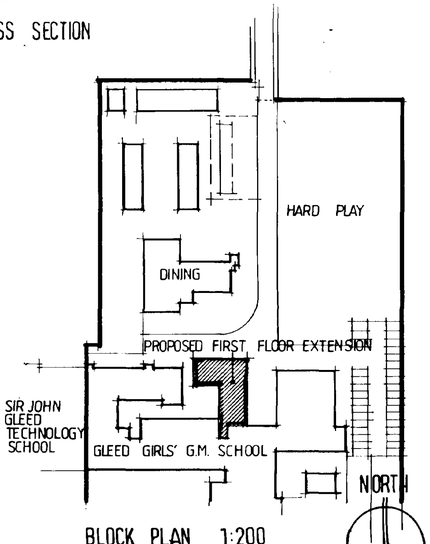

BLOCK PLAN 1:200

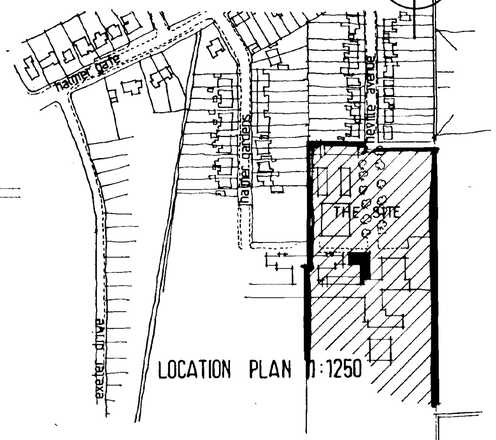

LOCATION PLAN 1:1250

TREVOR A CLAY R.I.B.A.
CHARTERED ARCHITECT
14 OLD FENDIKE ROAD
WESTON HILLS
SPALDING
LINCOLNSHIRE PE12 6DD

Project:
Proposed First Floor Extension at Gleed Girls' Grant Maintained School
Neville Avenue, Spalding

Drawing:
Design Drawing

Date: 10 Mar 97	Proj. No: 97/001/FA	
Scale 1:50 1:100	Drg. No: 001	Rev